THIS DRAWING IS NOT TO BE USED FOR CONSTRUCTION.
THIS DRAWING IS COPYRIGHT SEVEN22 ARCHITECTURE LTD


REV	DATE	NOTES




Front Elevation



Side Elevation

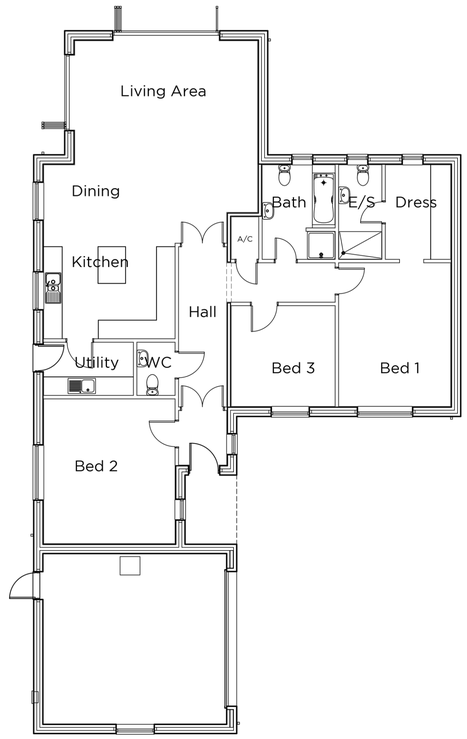

Ground Floor Plan
Plot 5

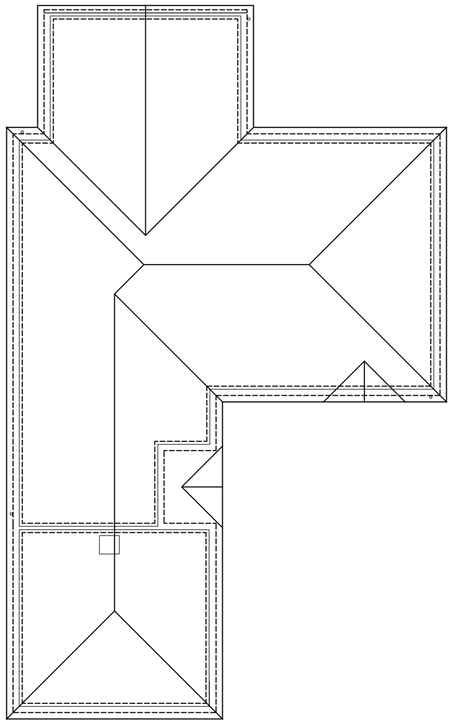

Roof Plan



Rear Elevation



Side Elevation

MATERIALS



TRADITIONAL BRICK & STONE;
TIGRA MULTI



SANDTOFT CALDERDALE EDGE
ROOF TILES, COLOUR; DARK GREY,
WITH RED RIDGES & HIP RIDGES

BRICKWORK BELOW DPC LEVEL
TO BE, DARK GREY ENGINEERING

WINDOWS; CREAM U-PVC
STYLE AS INDICATED ON DRAWINGS

BLACK SOFFITS AND FASCIAS

BLACK PVC-U RAINWATER GOODS

BLACK CEDRAL WEATHERBOARDING

0 1 2 5 10
Scale 1:100

seven22 ARCHITECTURE LTD

22 SHORE VIEW, PETERBOROUGH
CAMBRIDGESHIRE, PE7 8FS
E.info@seven22.co.uk - **T**.07799 585277

PROJECT
PROPOSED RESIDENTIAL DEVELOPMENT
LAND OFF COB GATE
WHAPLODE
LINCOLNSHIRE
PE12 6TD

CLIENT
HIGHGROVE HOMES (SPALDING) LTD

TITLE
PROPOSED PLANS & ELEVATIONS
PLOT 5 - THE MAGNOLIA

DRAWING No.
028 P06

SCALE	DATE	REV
1:100 @ A1 - 1:200 @ A3	DEC 2020	