
THIS DRAWING IS NOT TO BE USED FOR CONSTRUCTION.
THIS DRAWING IS COPYRIGHT SEVEN22 ARCHITECTURE LTD


REV	DATE	NOTES
A	28/04/21	House Type Amended to Suit Revised Scheme for 7 Dwellings




Front Elevation

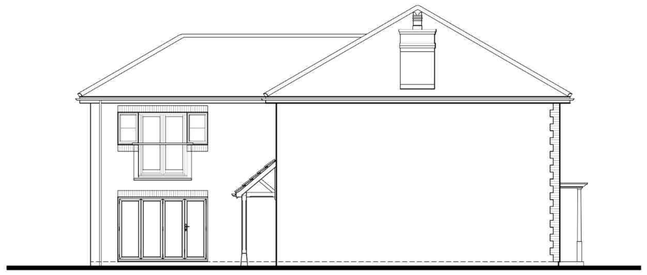

Side Elevation

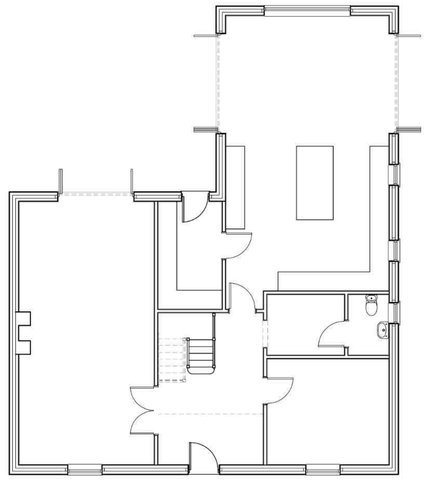


Ground Floor
Plot 5

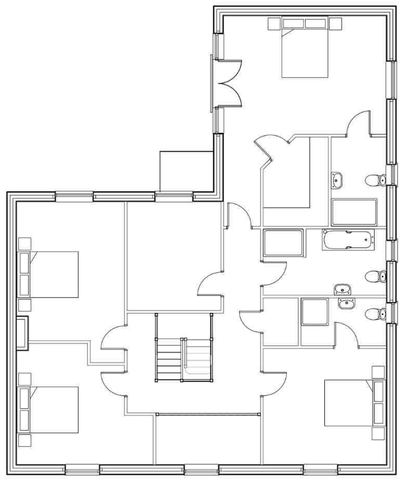

First Floor



Rear Elevation

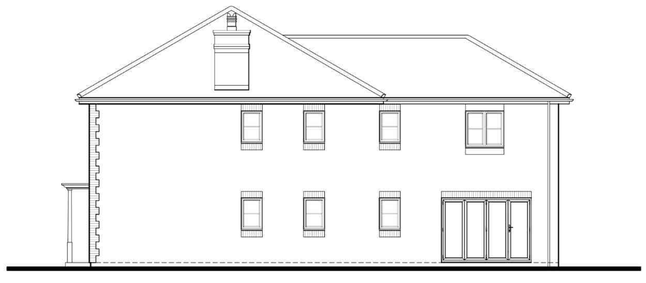

Side Elevation

MATERIALS



TRADITIONAL BRICK & STONE;
TIGRA MULTI



BRITLOCK IMITATION SLATE TILES
COLOUR; GRAPHITE

WINDOWS; CREAM U-PVC
STYLE AS INDICATED ON DRAWINGS

BLACK PVC-U RAINWATER GOODS

SOFFITS & FASCIAS IN CREAM U-PVC TO MATCH WINDOWS

0 1 2 5 10
Scale 1:100

seven22 ARCHITECTURE LTD

22 SHORE VIEW, PETERBOROUGH
CAMBRIDGESHIRE, PE7 8FS
E.info@seven22.co.uk ~ T.07799 585277

PROJECT
PROPOSED RESIDENTIAL DEVELOPMENT
LAND OFF COB GATE
WHAPLODE
LINCOLNSHIRE
PE12 6TD

CLIENT
HIGHGROVE HOMES (SPALDING) LTD

TITLE
PROPOSED PLANS & ELEVATIONS
PLOT 6 - THE HAZEL

DRAWING No.
028 P07

SCALE	DATE	REV
1:100 @ A1 - 1:200 @ A3	DEC 2020	A