


Part Site Plan of Access Road Landscaping
Scale 1:200


Hedging			
Species Name	Abbreviation	Specification	Density
Fagus Sylvatica	FagSylv	90-120 (BR)	5m Staggered
Fagus sylvatica Purpurea	FagPurp	90-120 (BR)	5/m Staggered
Taxus Baccata	Yew	60-80 (BR)	5/m Staggered

Trees		
Species Name	Abbreviation	Specification
Betula pendula, alba	B-Pend	3m high, Standard, 8-10cm girth
Carpinus betulus 'Frans Fontaine'	Cb'Frans	2.75-3.25m Full Standard, 8-10cm girth

Planting			
Species Name	Abbreviation	Specification	Density
Persicaria Affinis	Pers	9cm Pot	4/m Staggered
Erica Carnea 'Alpine Heath'	Erica	25-30cm 3L	3/m Staggered
Hebe Albicans	Hebe Alb	25-30cm 3L	3/m Staggered
Fuchsia 'Mrs Popple'	Popple	25-30cm 3L	3/m Staggered

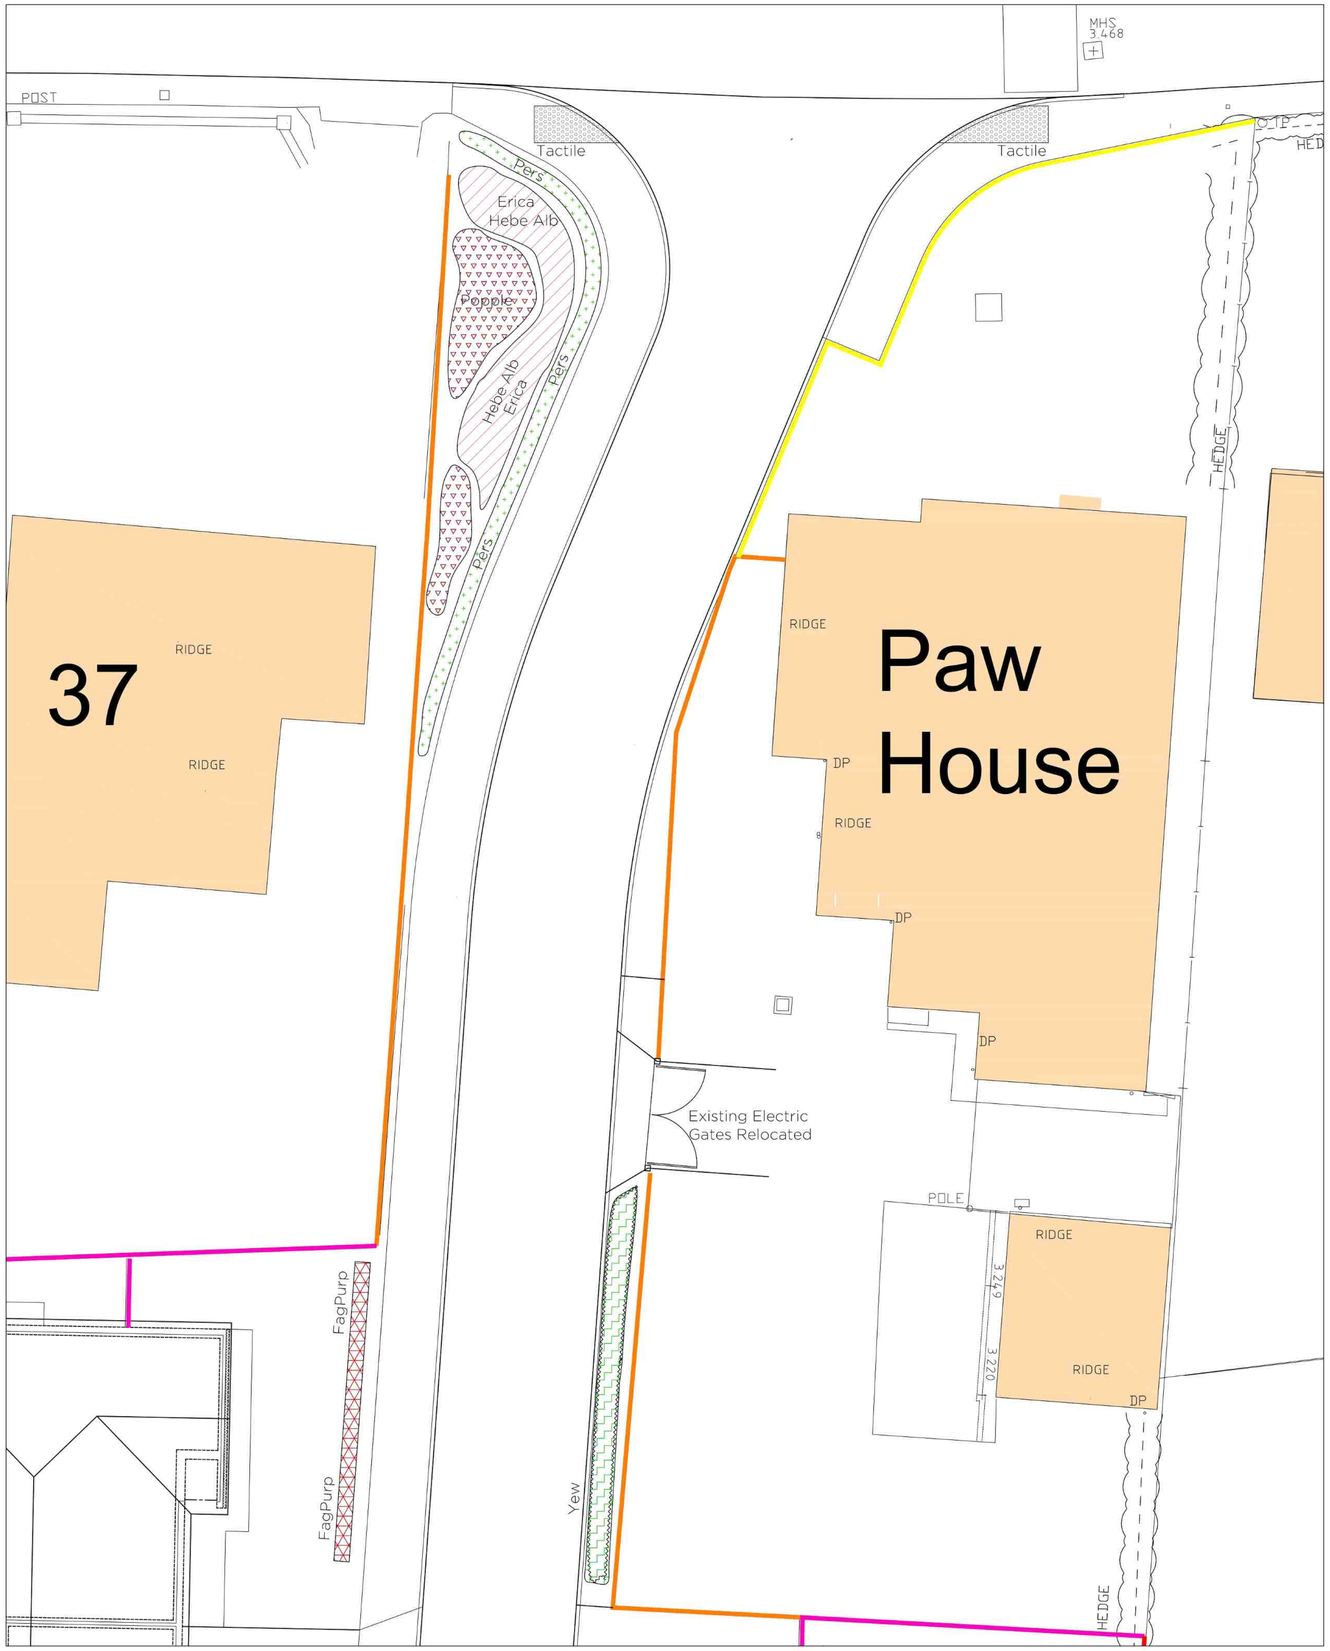


Persicaria Affinis - Kabouter

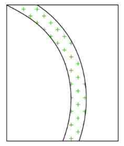




Fagus Sylvatica - Beech

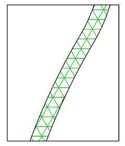




Erica Carnea - Alpine Heath

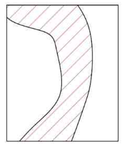




Fagus Sylvatica Purpurea - Purple Beech

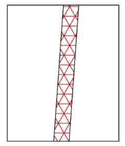




Hebe Albicans

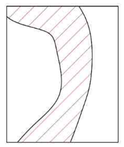




Fuchsia - Mrs Popple

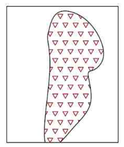



Taxus Baccata - Yew Hedging

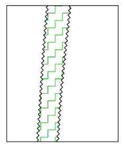

Boundary Type A
Boundary Type B
Boundary Type C
Boundary Type D
Boundary Type E
Existing Featherboard Fence





THIS DRAWING IS NOT TO BE USED FOR CONSTRUCTION.
DO NOT SCALE FROM THIS DRAWING

REV	DATE	NOTES
A	08/03/21	Proposed Tree and Existing Planting Adjacent Entrance Removed.

seven22 ARCHITECTURE LTD
22 SHORE VIEW, PETERBOROUGH
CAMBRIDGESHIRE, PE7 8FS
E.info@seven22.co.uk - **T**.07799 585277

PROJECT
PROPOSED RESIDENTIAL DEVELOPMENT
LAND OFF COB GATE
WHAPLODE
LINCOLNSHIRE
PE12 6TD

CLIENT
HIGHGROVE HOMES (SPALDING) LTD

TITLE
PROPOSED LANDSCAPING/PLANTING TO ACCESS & BOUNDARY TREATMENT LOCATIONS

DRAWING No.
028 P14

SCALE	DATE	REV
1:100 @ A1 1:200 @ A3	JAN 2021	A