



Part Site Plan of Access Road Landscaping
Scale 1:200


| Hedging | | | |
|---|---|---|---|
| Species Name | Abbreviation | Specification | Density |
| Fagus Sylvatica | FagSylv | 90-120 (BR) | 5m Staggered |
| Fagus sylvatica Purpurea | FagPurp | 90-120 (BR) | 5/m Staggered |
| Taxus Baccata | Yew | 60-80 (BR) | 5/m Staggered |

| Trees | | |
|---|---|---|
| Species Name | Abbreviation | Specification |
| Betula pendula, alba | B-Pend | 3m high, Standard, 8-10cm girth |
| Carpinus betulus 'Frans Fontaine' | Cb'Frans | 2.75-3.25m Full Standard, 8-10cm girth |

| Planting | | | |
|---|---|---|---|
| Species Name | Abbreviation | Specification | Density |
| Persicaria Affinis | Pers | 9cm Pot | 4/m Staggered |
| Erica Carnea 'Alpine Heath' | Erica | 25-30cm 3L | 3/m Staggered |
| Hebe Albicans | Hebe Alb | 25-30cm 3L | 3/m Staggered |
| Fuchsia 'Mrs Popple' | Popple | 25-30cm 3L | 3/m Staggered |

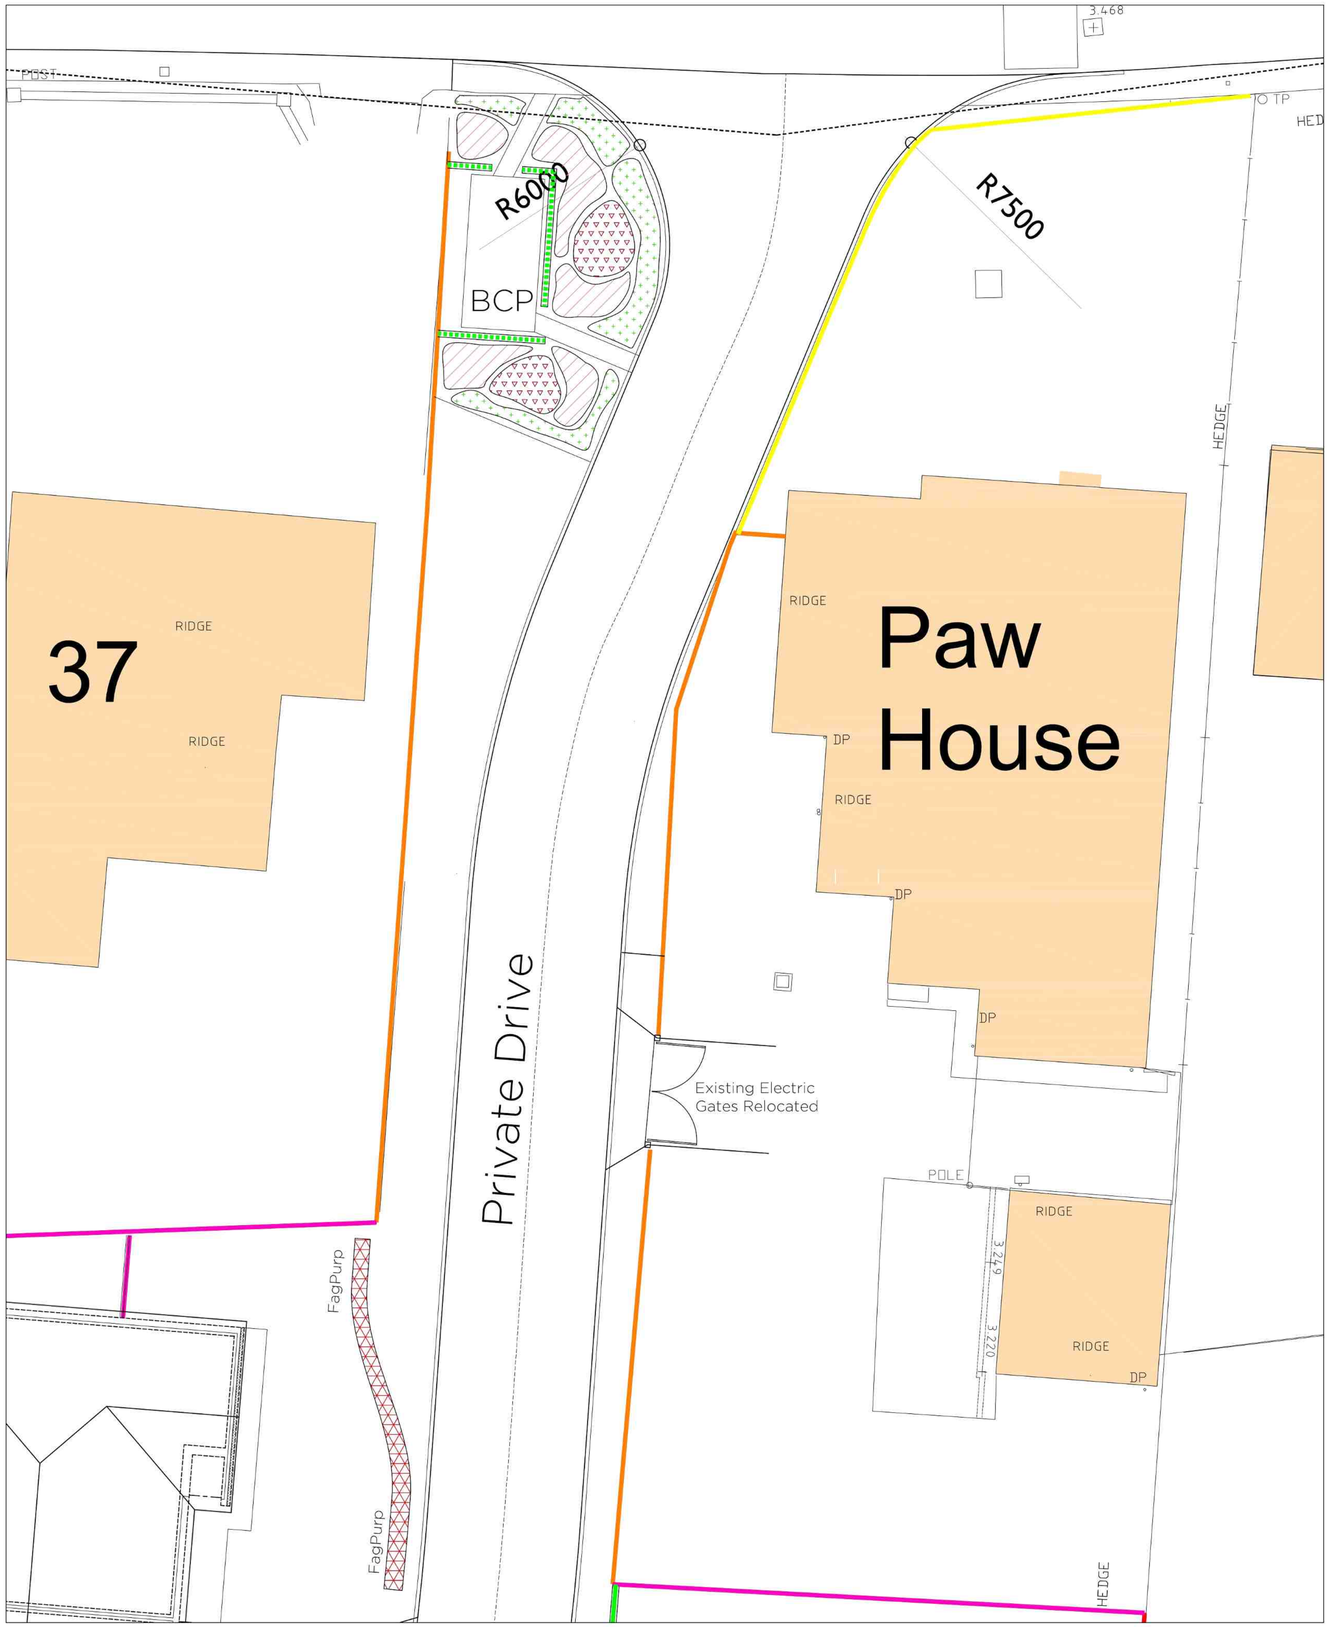


Persicaria Affinis - Kabouter

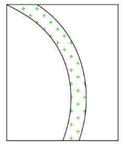




Fagus Sylvatica - Beech

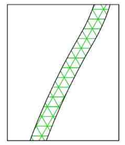




Erica Carnea - Alpine Heath

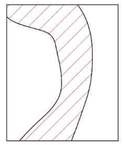




Fagus Sylvatica Purpurea - Purple Beech

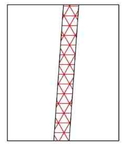




Hebe Albicans

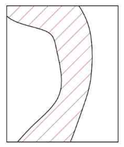



Fuchsia - Mrs Popple

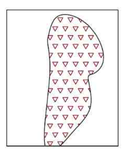

Boundary Type A
Boundary Type B
Boundary Type C
Boundary Type D
Boundary Type E
Boundary Type F
Existing Featherboard







THIS DRAWING IS NOT TO BE USED FOR CONSTRUCTION.
DO NOT SCALE FROM THIS DRAWING

| REV | DATE | NOTES |
|---|---|---|
| A | 08/03/21 | Proposed Tree and Existing Planting Adjacent Entrance Removed. |
| B | 28/04/21 | Scheme Amended to Suit Revised Proposals for 7 Dwellings |
| C | 07/05/21 | Bin Collection Point Enclosed with Low Brick Wall, Yew Hedging Replaced With Low Level Planting |

seven22 ARCHITECTURE LTD
22 SHORE VIEW, PETERBOROUGH
CAMBRIDGESHIRE, PE7 8FS
E.info@seven22.co.uk ~ T.07799 585277

PROJECT
PROPOSED RESIDENTIAL DEVELOPMENT
LAND OFF COB GATE
WHAPLODE
LINCOLNSHIRE
PE12 6TD

CLIENT
HIGHGROVE HOMES (SPALDING) LTD

TITLE
PROPOSED LANDSCAPING/PLANTING TO ACCESS & BOUNDARY TREATMENT LOCATIONS

DRAWING No.
028 P14

| SCALE | DATE | REV |
|---|---|---|
| 1:100 @ A1 1:200 @ A3 | JAN 2021 | C |