
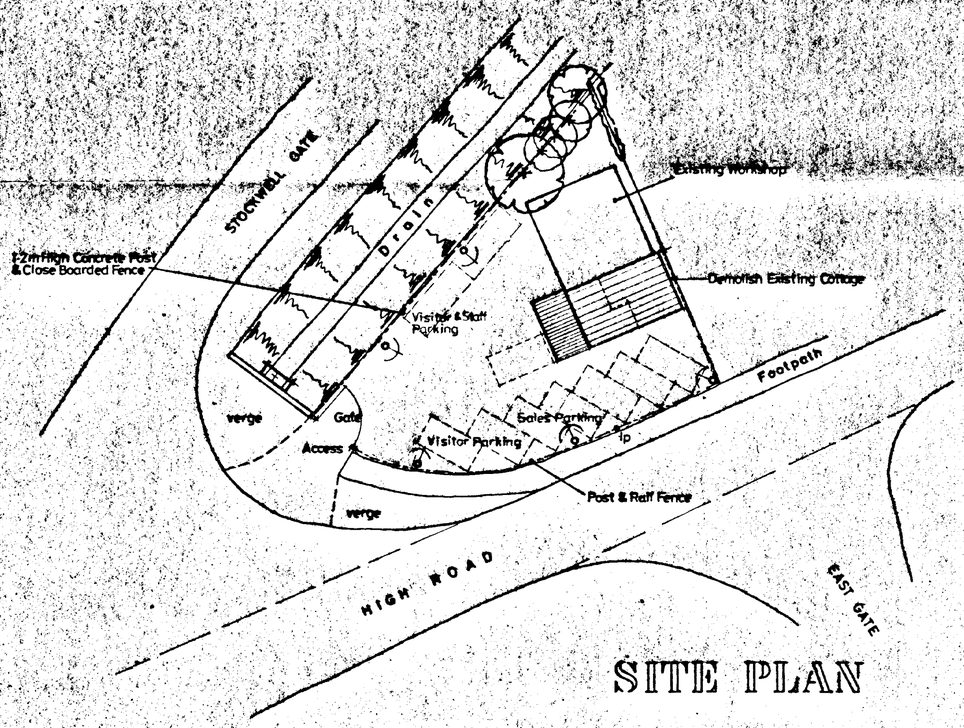


SITE PLAN

⊕) – SECURITY LIGHTS – SONSTAR Floodlights by Siemens Lighting Ltd (3·5m High Poles)

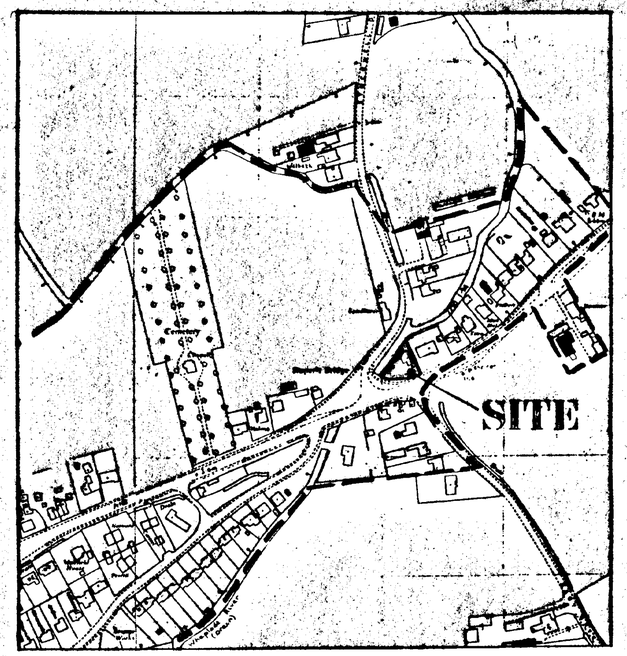

LOCATION PLAN

DETERMINED PLAN

AMENDED PLAN
Ref.

SOUTH HOLLAND DC
HOUSING & PLANNING
17 MAR 1997
Ref: 0083/97

C. 15.3.97 AMEND CAR PARKING – HIGHWAYS
B 27.2.97 AMEND CAR PARKING – PLANNING
A 12.2.97 PARKING AMENDS. – PLANNING

G. R. MERCHANT
LENG AMICE, FIWO,
ARCHITECTURAL, STRUCTURAL
& LAND DRAINAGE CONSULTANT
TEL: HOLBEACH (01406) 490900

PROJECT:
SHOWROOM EXTENSION
ROPERS BRIDGE GARAGE
HIGH ROAD
WHAPLODE


CLIENT:
S.J. & B.J. De Vere

SCALES:	DATE:
1/250 1/2500	JAN 1997
G.R. MERCHANT.	DRAWING No.: SJDV.BC


REVISIONS:
K B C

DO NOT SCALE FROM THIS DRAWING
This drawing is copyright and may not be altered, traced, photographed or used for any purpose other than that for which it is issued.
The General Contractor is to check all dimensions on site and report discrepancies to the Architect.
All details shown on this drawing including foundations are based upon typical site conditions related to the area. No responsibility can be accepted for abnormal conditions which may be discovered during construction unless reported to the Architect so that design amendments may be considered. Site soil surveys are recommended in respect of foundations to establish specific site conditions before foundation work is undertaken.

SUMMIT 2296 4967
8046-11947

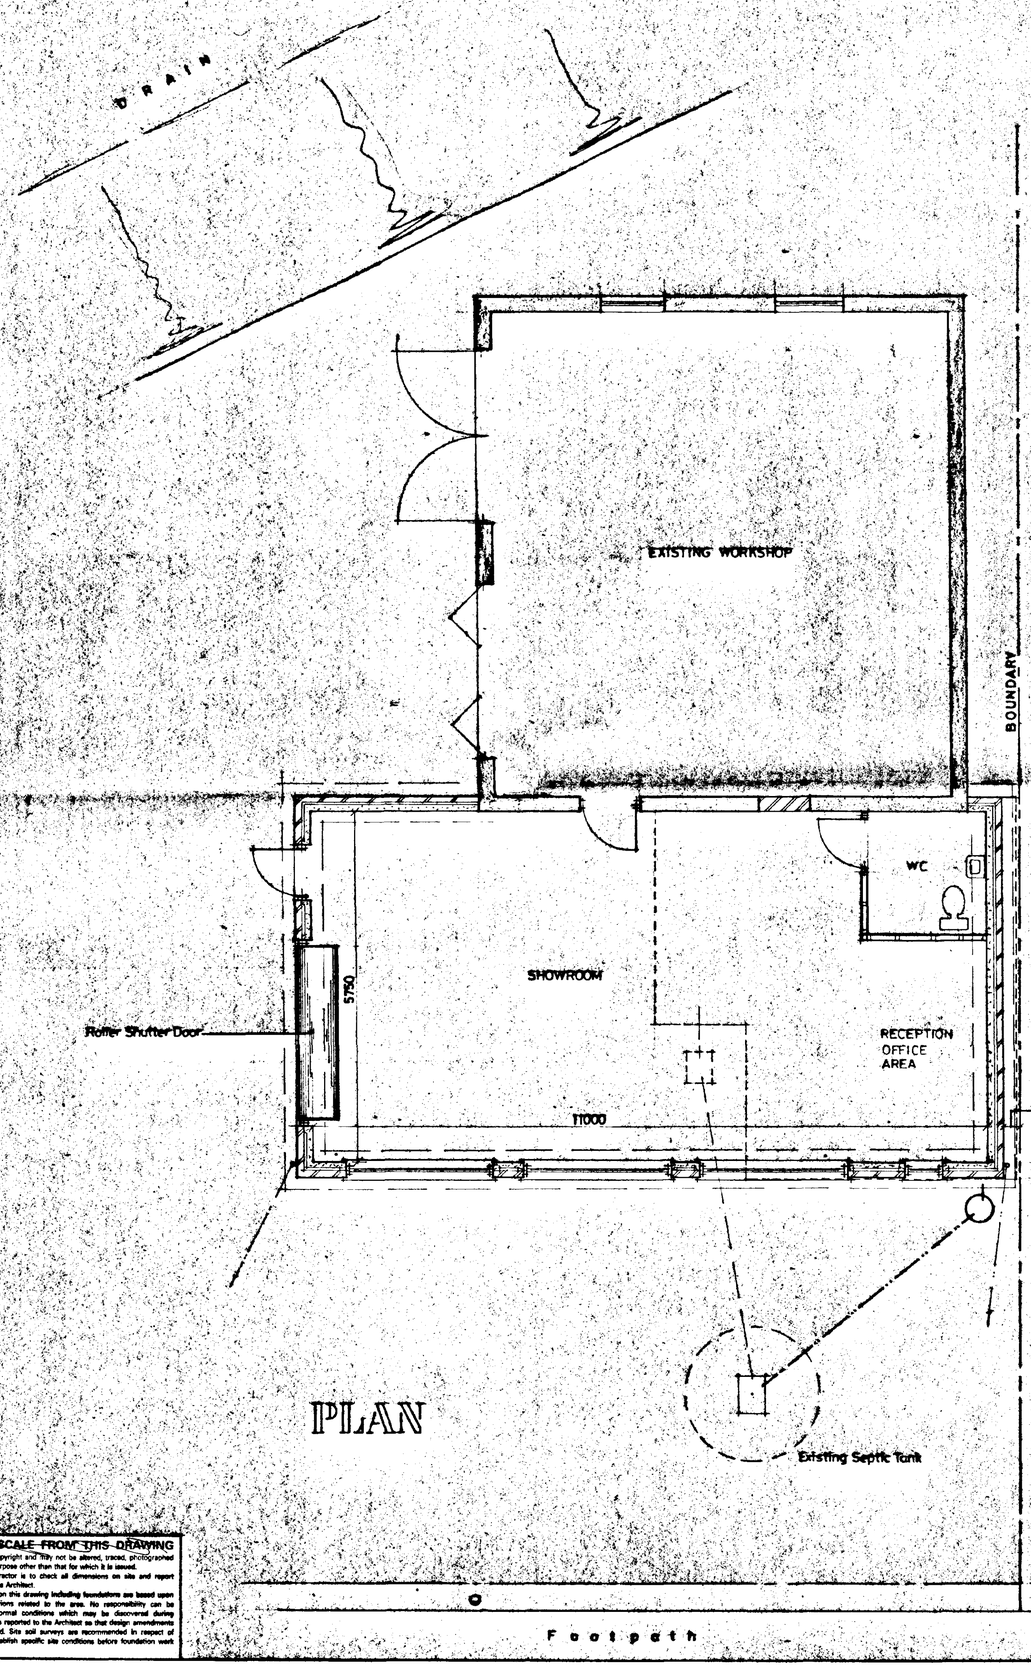


PLAN

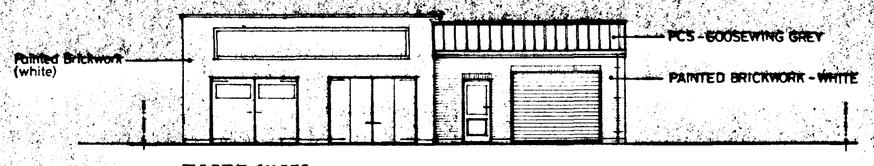


WEST



SOUTH

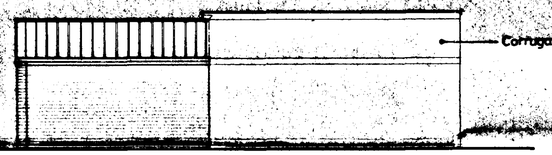

EAST

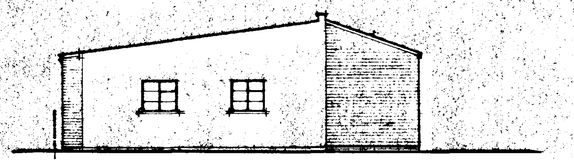

NORTH

DETERMINED PLAN

SOUTH HOLLAND DC
HOUSING & PLANNING
24 JAN 1997
Ref: 0053/97

G. R. MERCHANT
I.ENG AMICE, FIWO,
ARCHITECTURAL, STRUCTURAL
& LAND DRAINAGE CONSULTANT
TEL: HOLBEACH (01406) 490800

PROJECT:
SHOWROOM EXTENSION
ROPERS BRIDGE GARAGE
HIGH ROAD
WHAPLODE

CLIENT:
S.J. & B.J. De Vere

SCALES: *1:50 1:100*
DATE: *JAN 1997*

G.R.MERCHANT.
DRAWING No.: *SJDV.2*

REVISIONS:

~~DO NOT SCALE FROM THIS DRAWING~~
This drawing is copyright and may not be altered, traced, photographed or used for any purpose other than that for which it is issued.
The General Contractor is to check all dimensions on site and report discrepancies to the Architect.
All details shown on this drawing including foundations are based upon typical site conditions related to the area. No responsibility can be accepted for abnormal conditions which may be discovered during construction unless reported to the Architect so that design amendments may be considered. Site soil surveys are recommended in respect of foundations to establish specific site conditions before foundation work is undertaken.

PLANNIT 2299 4987

0046 11947