
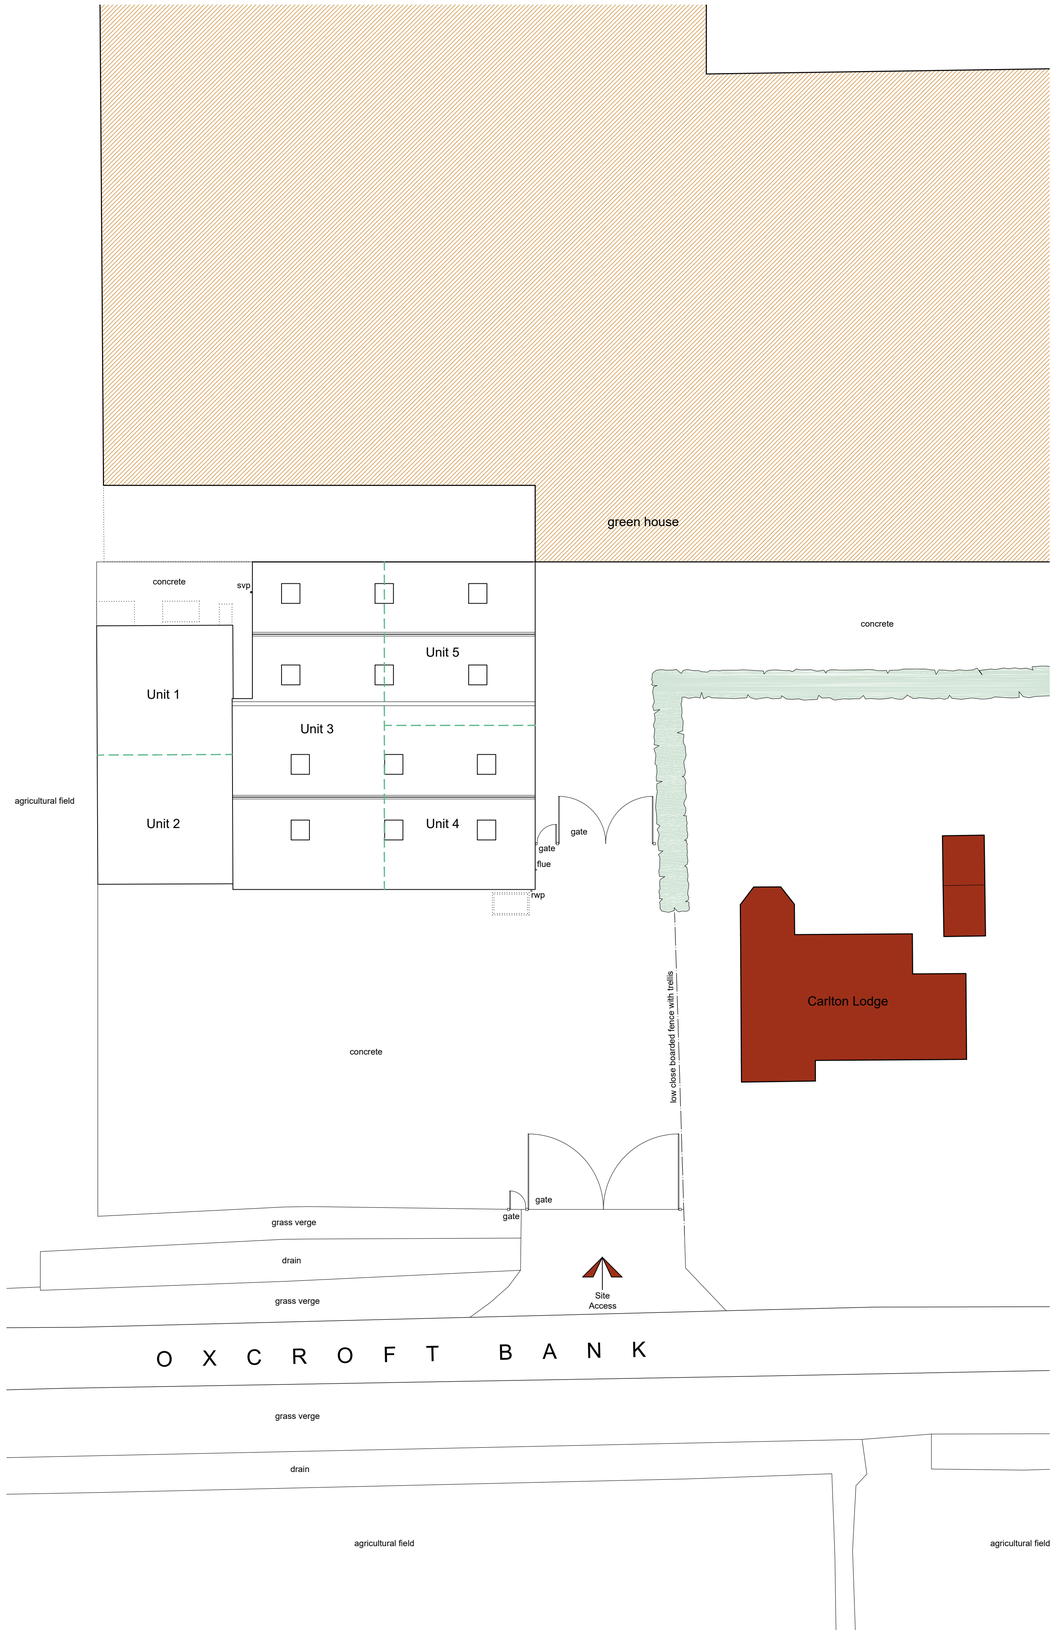


Site Plan
Scale: 1:200

0 2 4 6 8
metres

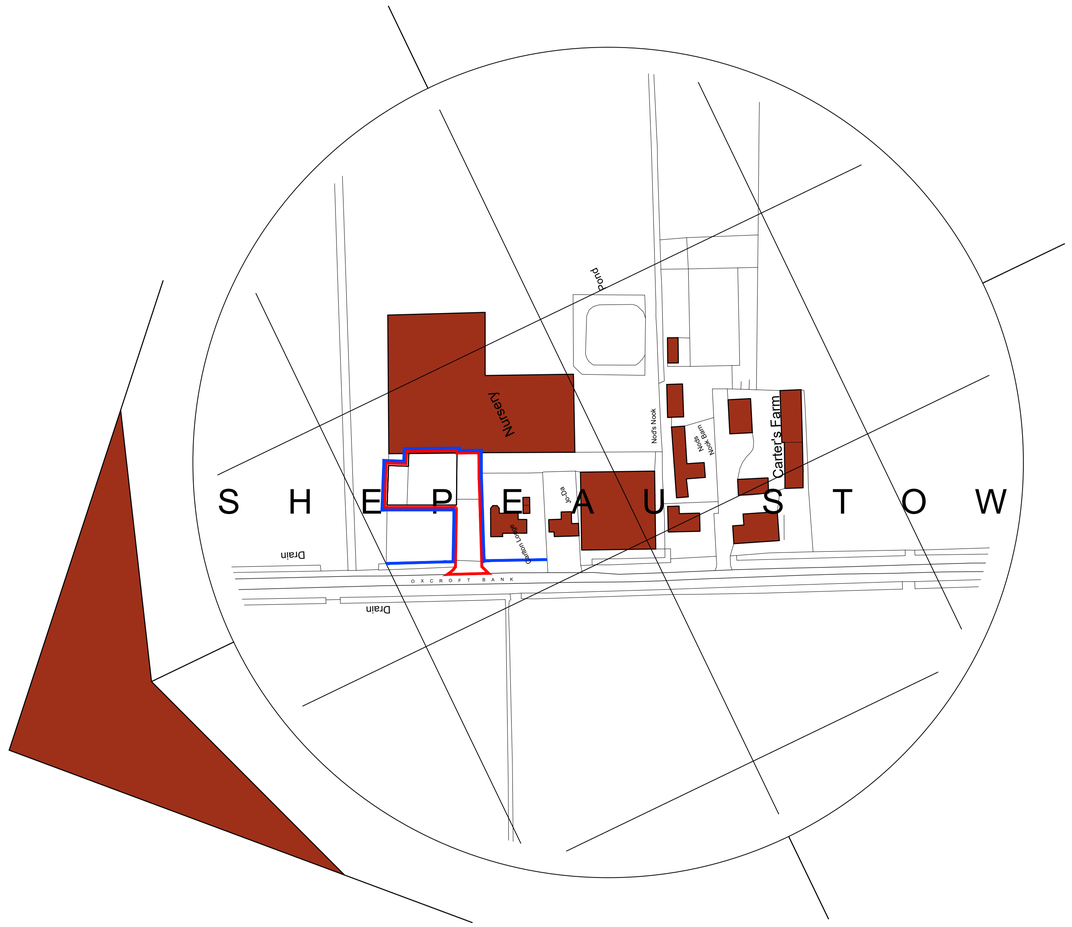

Location Plan
Scale: 1:1250

0 12.5 25 37.5 50
metres

SITE PLAN KEY

- Indicates surveyed buildings
- Indicates existing features to be removed
- Indicates un-surveyed buildings taken from OS map
- Indicates site access
- Indicates approximate position of un-surveyed structures on site
- Indicates approximate position of un-surveyed trees and hedges

General Notes

1. All dimensions are shown in 'mm' unless otherwise stated.
2. The contractor, sub-contractors and suppliers must verify all dimensions on site prior to the commencement of any work.
3. This drawing is to be read in conjunction with all relevant engineers and specialist sub-contractors drawings and specifications.
4. Any discrepancies are to be brought to the designers attention.

CONSTRUCTION DESIGN & MANAGEMENT REGULATIONS 2015

The following information must be read in conjunction with the project Risk register. This drawing highlights significant design related Health & Safety Risks present during Construction phase, and Residual Risks which remain post completion. Other Health & Safety Risks associated with Construction Activities may be present, and must be identified by the Principal Contractor prior to works commencing. Design Risks relating to specialist design items must be identified by the relevant specialist designers/ consultants and issued to the Principal Designer.

Status
FOR APPROVAL

SWANN EDWARDS ARCHITECTURE
Swann Edwards Architecture Limited, Swann Edwards Architecture, Black Barn, Fen Road, Guyhirn, Wisbech, Cambs. PE13 4AA
t 01945 450694 e info@swannedwards.co.uk w www.swannedwards.co.uk

Job Title
Proposed Barn Conversion Buildings adj. Carlton Lodge, Oxcroft Bank, Shepeau Stow For: Mr Ford

Drawing Title
Sketch Scheme
Site & Location Plan

Date	Drawn by
January 2023	SHe
	Checked by

Job No.	Sheet Size
SE-1910	A1
Dwg No. PP1000	Revision

Swann Edwards Architecture Limited ©