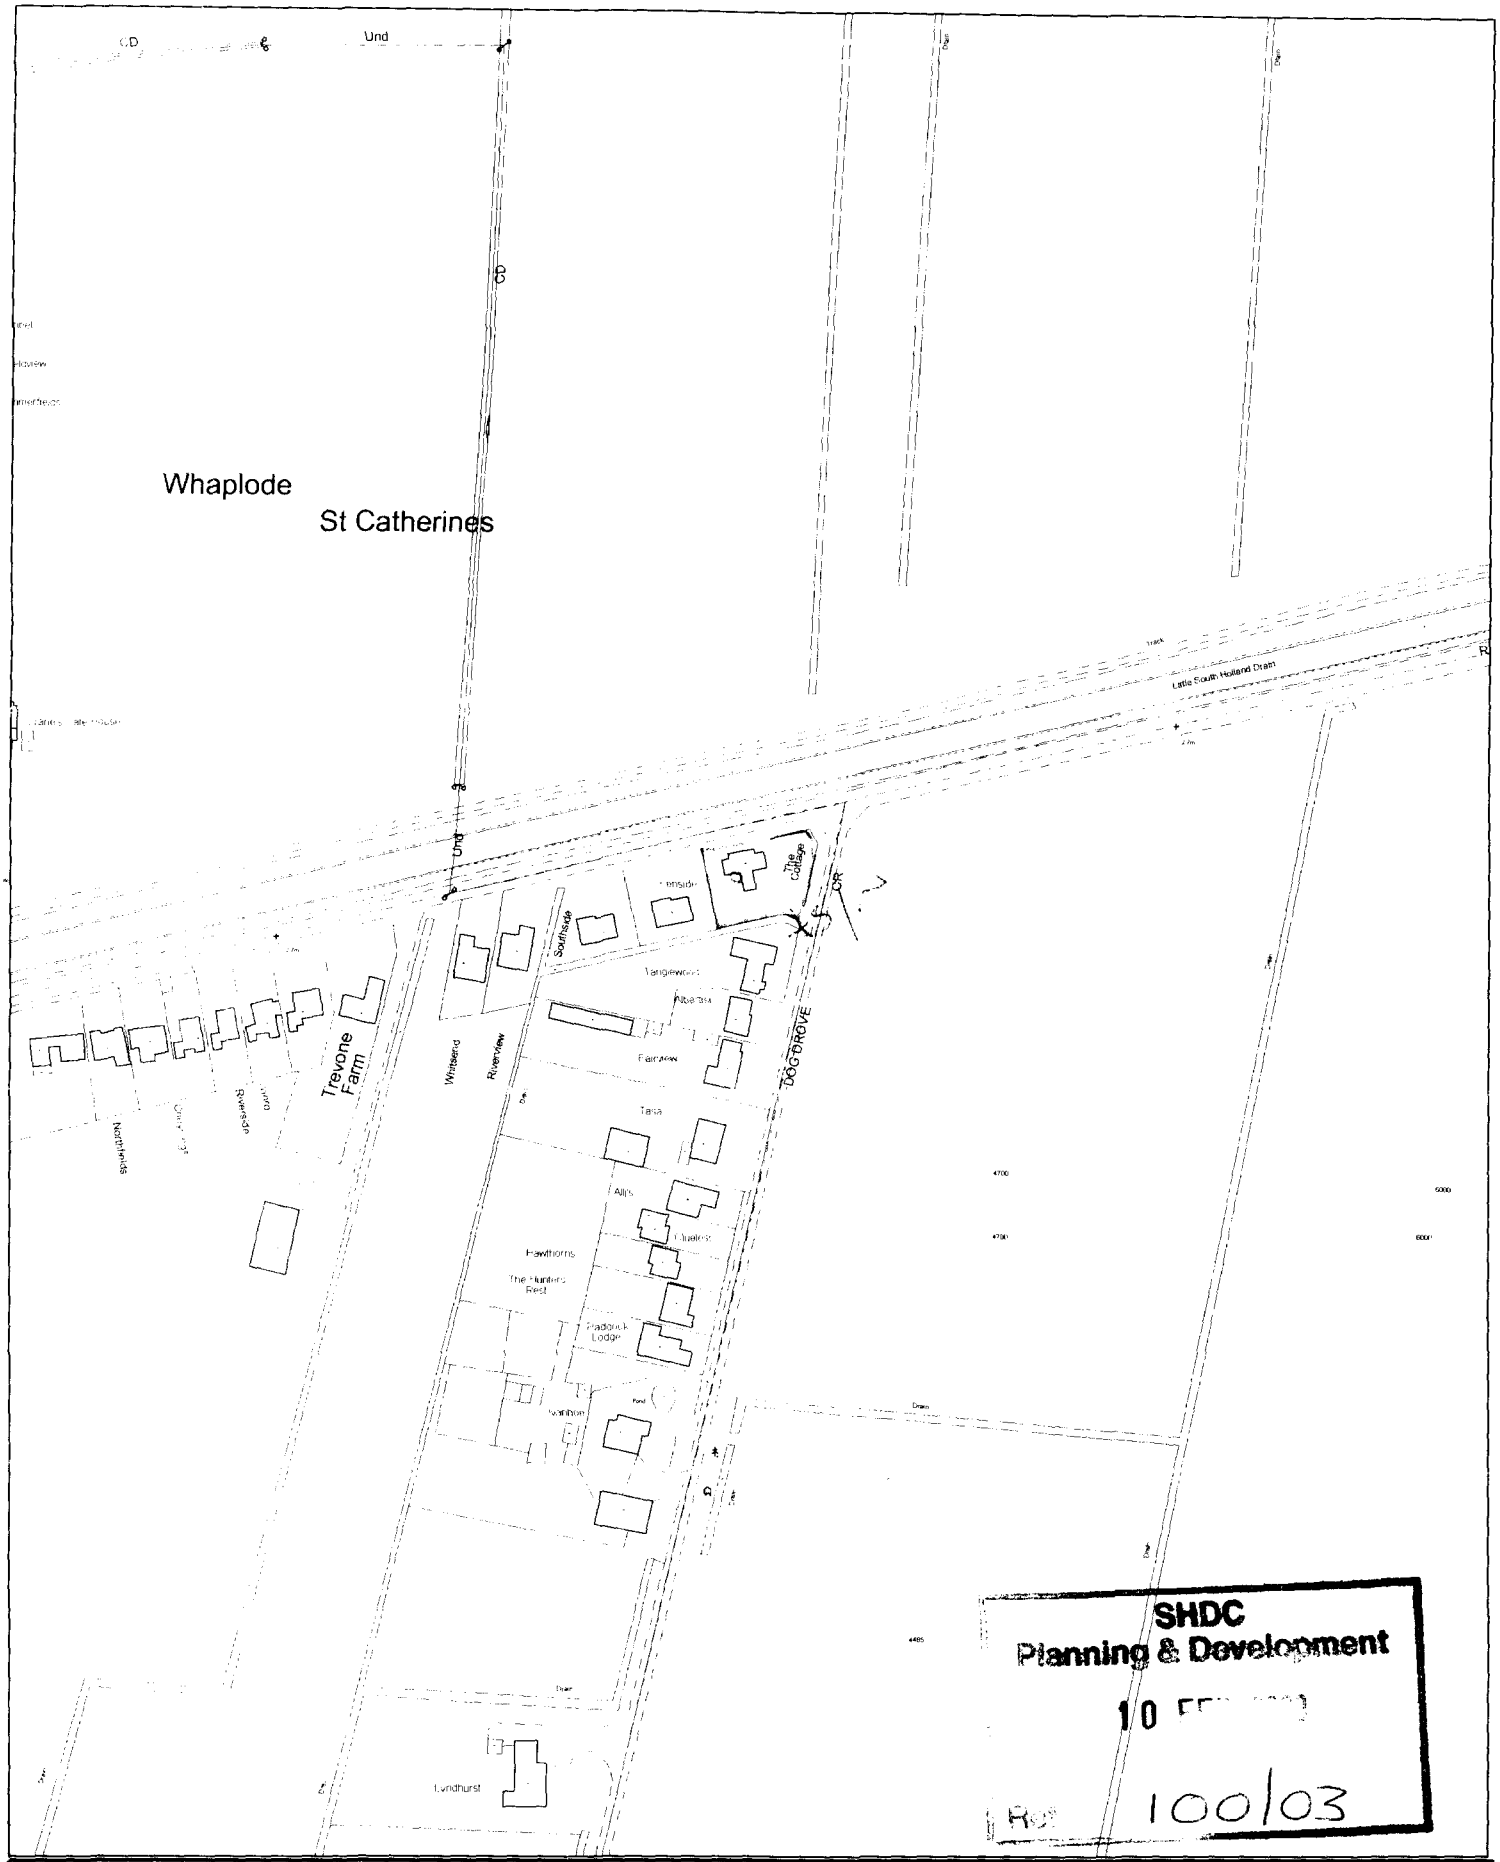


SHDC
Planning & Development
10
Ref 100/03


SOUTH HOLLAND DISTRICT COUNCIL

Council Offices, Priory Road, Spalding, Lincolnshire PE11 2XE

This copy has been produced specifically for the map return scheme purposes only. No further copies may be made.


Scale: 1:2500

This map is reproduced from Ordnance Survey material with permission of Ordnance Survey on behalf of Her Majesty's Stationery Office (c) Crown copyright. Unauthorised reproduction infringes Crown copyright and may lead to prosecution or civil proceedings. South Holland District Council LA079413 2003

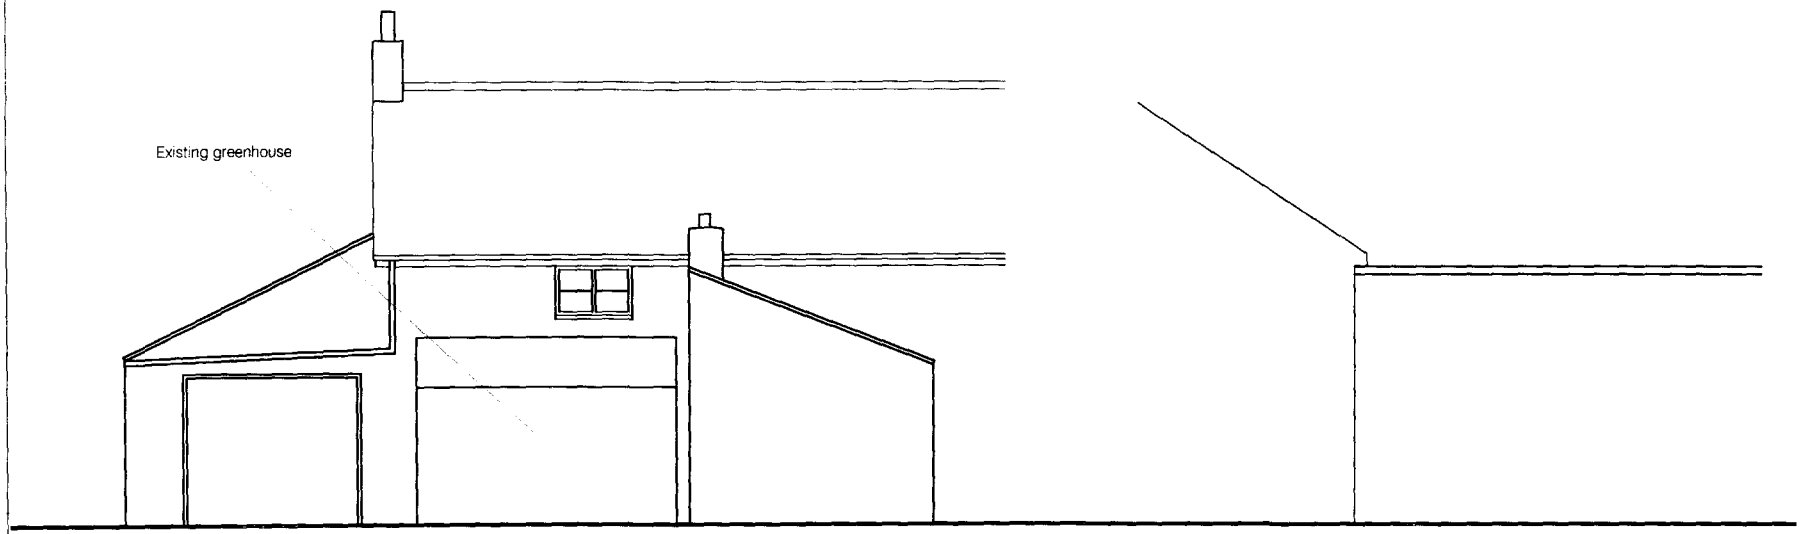

Rear Elevation.

Side Elevation.

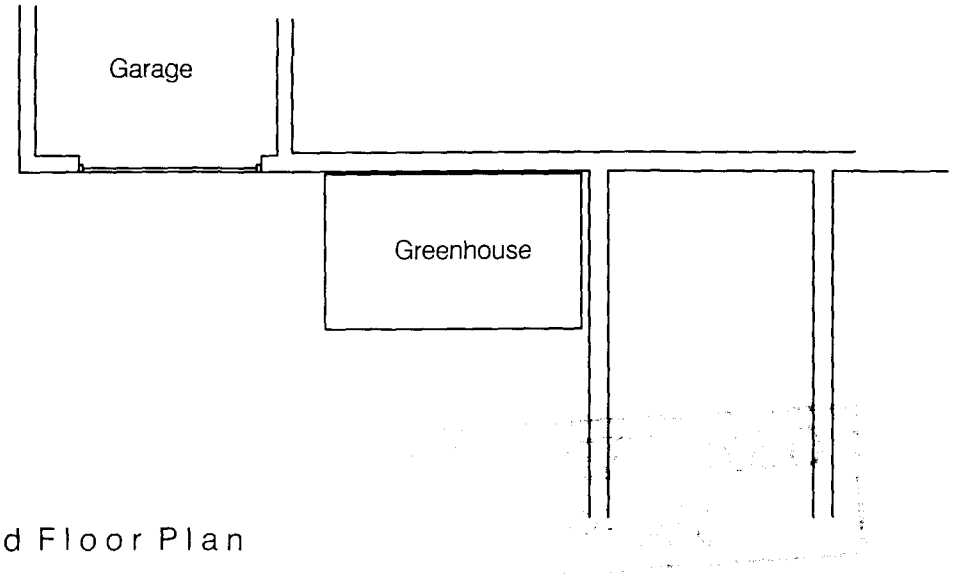

Part Ground Floor Plan

Planning & Development
- 3 FEB 2003
Ref
3c/001

Notes

1. All dimensions must be checked on site and not scaled from this drawing, any discrepancies to be reported immediately.
2. The Contractor shall make a survey of the site and shall be responsible for obtaining all dimensions and levels necessary for the proper construction of works as indicated.

Client

CARTER

Job Title

PROPOSED CONSERVATORY
THE COTTAGE
RAVENSBANK
WHAPLODE

Drawing Title

EXISTING

©Copyright

ELEVATION
ELEVATION PROJECTS LTD
DESIGN - CONSTRUCTION
PROJECT MANAGEMENT
16 Wright Street Hull HU2 8JU
Telephone 01482 587704
Fax 01482 587714
Email forename@elevationprojects.co.uk


Revisions	Date	Description	DR	CH
A				

Status: PLANNING


Scale: A4- 1:100 | Date: 25/01/03

Drawn By: RDIB | Checked | Approved


Drawing No: 2025/159/01 | Rev

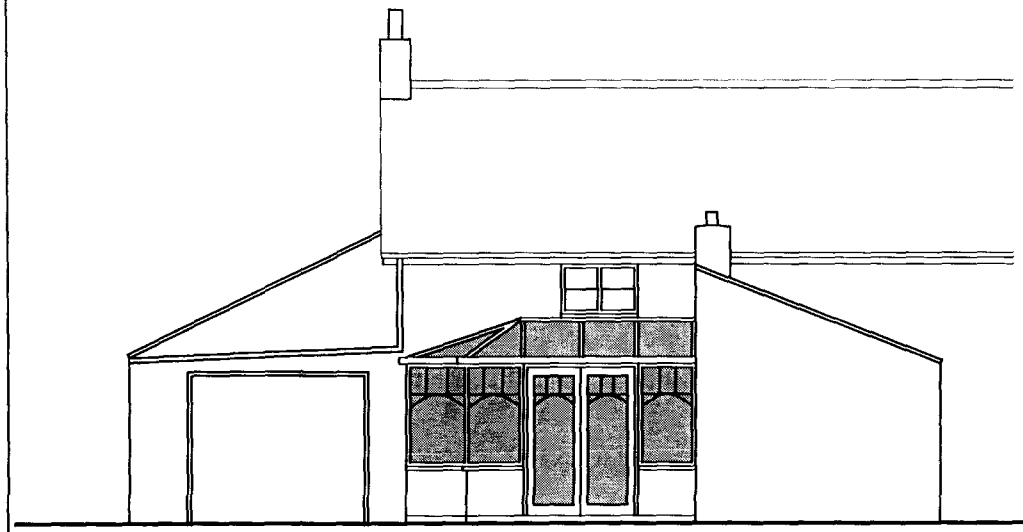

Rear Elevation.

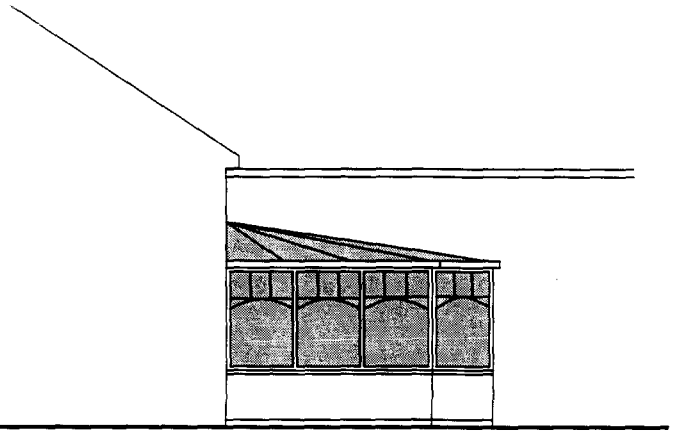

Side Elevation.

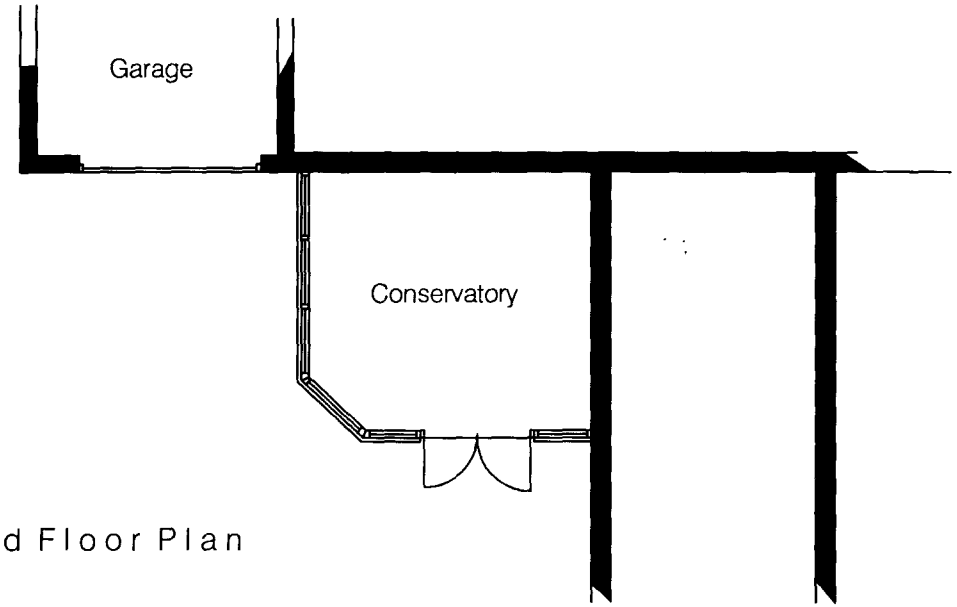

Part Ground Floor Plan

SHDC
Planning & Development
- 3 FEB 2003
Ref
100/03

Notes

1. All dimensions shall be checked on site and not scaled from this drawing. Any discrepancies to be reported to the Office before
2. The Contractor shall make a survey of the site and shall be responsible for obtaining all dimensions and levels necessary for the proper construction of works as indicated

Client

CARTER

Job Title

PROPOSED CONSERVATORY
THE COTTAGE
RAVENSBANK
WHAPLODE

Drawing Title

PROPOSED

©Copyright

ELEVATION
ELEVATION PROJECTS LTD
DESIGN - CONSTRUCTION
PROJECT MANAGEMENT
16 Wright Street Hull HU2 8JU
Telephone 01482 587704
Fax 01482 587714
Email forename@elevationprojects.co.uk

Revisions	Date	Description	DR	CH
A				

Status: PLANNING

Scale	Date
A4- 1:100	25/01/03

Drawn By	Checked	Approved
RDIB		

Drawing No: 2025/159/02 Rev: