



NORTH ELEVATION

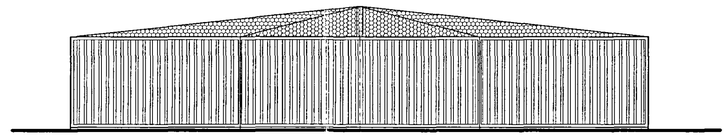

SOUTH ELEVATION

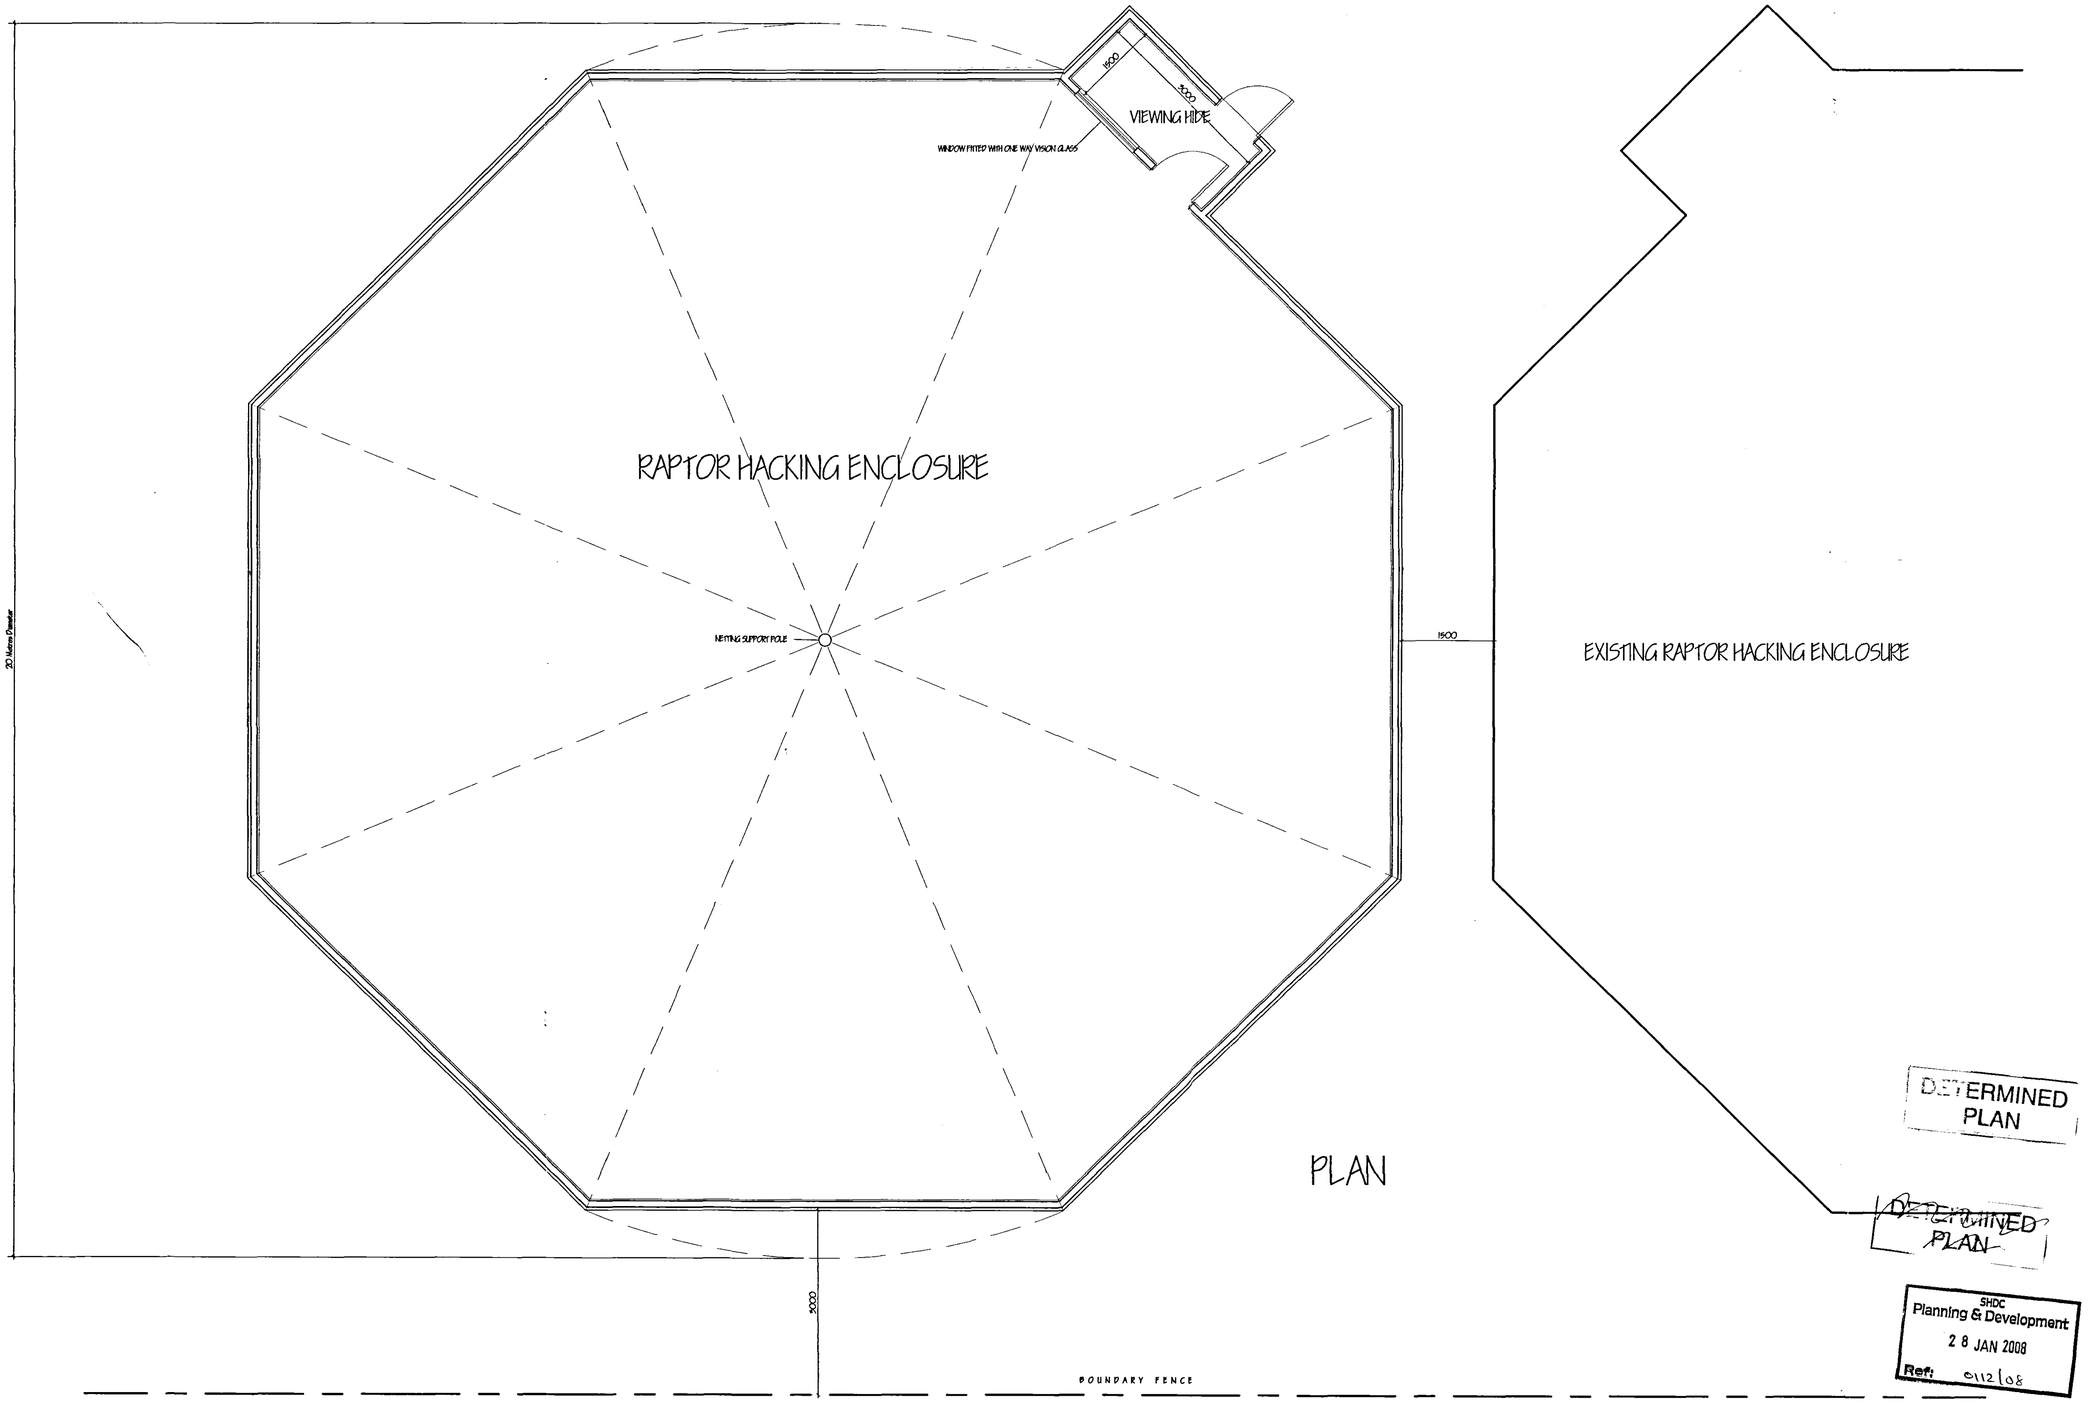

PLAN

DETERMINED PLAN

DETERMINED PLAN

SHDC
Planning & Development
28 JAN 2008
Ref: 0112/08

ref.	revision	date

G. R. MERCHANT GRM
I.ENG AMICE FIWO

ARCHITECTURAL, STRUCTURAL AND LAND DRAINAGE CONSULTANTS

Unit 4, Wrights Mews
12A Park Road, Holbeach,
Spalding, Lincs. PE12 7EE
Tel: 01406 490600
Fax 01406 428744
E-Mail: G. R. Merchant @ Merchant. FS. Co. UK

Project
RAPTOR HACKING ENCLOSURE
TAMERISK
CODGATE
WHAPLODE

Client
MR & MRS R J H CREESE

Drawing
FLOOR PLAN & ELEVATIONS

Job Ref.	Drawing No.
1759-08.	01.
Date	**Drawn**
JAN '08.	GRM

Scales
1/50 1/100

DO NOT SCALE FROM THIS DRAWING

This drawing is copyright and may not be altered, traced, photographed or used for any other purposes other than that for which it is issued. The General Contractor is to check all dimensions on site and report any discrepancies to the Architect. All details shown on this drawing including foundations are based upon typical site conditions related to the area. No responsibility can be accepted for abnormal conditions which may be discovered during construction unless reported to the Architect so that design amendments may be considered. Bills and surveys are recommended to inspect of foundations to establish specific site conditions before foundation work is undertaken. This drawing is limited to the amount of information contained and does not purport to contain a full specification of the works. It is solely for the purpose of obtaining Planning / Building Regulation approval. This drawing must not be used as a contract document alone. The contractor will only be permitted or interested on site by G R Merchant or any representative thereof. It is the client or they appointed agents responsibility to control workmanship, substitution of materials, adherence to specification, variations to contract etc.
All materials to be new unless otherwise stated and all components and materials etc. to be used fitted and installed etc. in strict accordance with manufacturers instruction and relevant code of practice. Materials shall conform to appropriate British standard specification or BBA certificate or European code equivalent. The Employer / Client shall ensure that the selected contractor is competent to tender and allows all measures necessary to achieve compliance with Health and Safety legislation for Building sites and Work places. The Employer / Client is advised that should the works need to comply with the Construction (Design and Management) Regulations an Independent Planning Supervisor will be required. The works shall comprise of all that is shown on the drawing and details. Work that may not specifically shown bid may be reasonably inferred as necessary to carry out the works shall be deemed to be included.

349.69
60.50
4.95
294.14