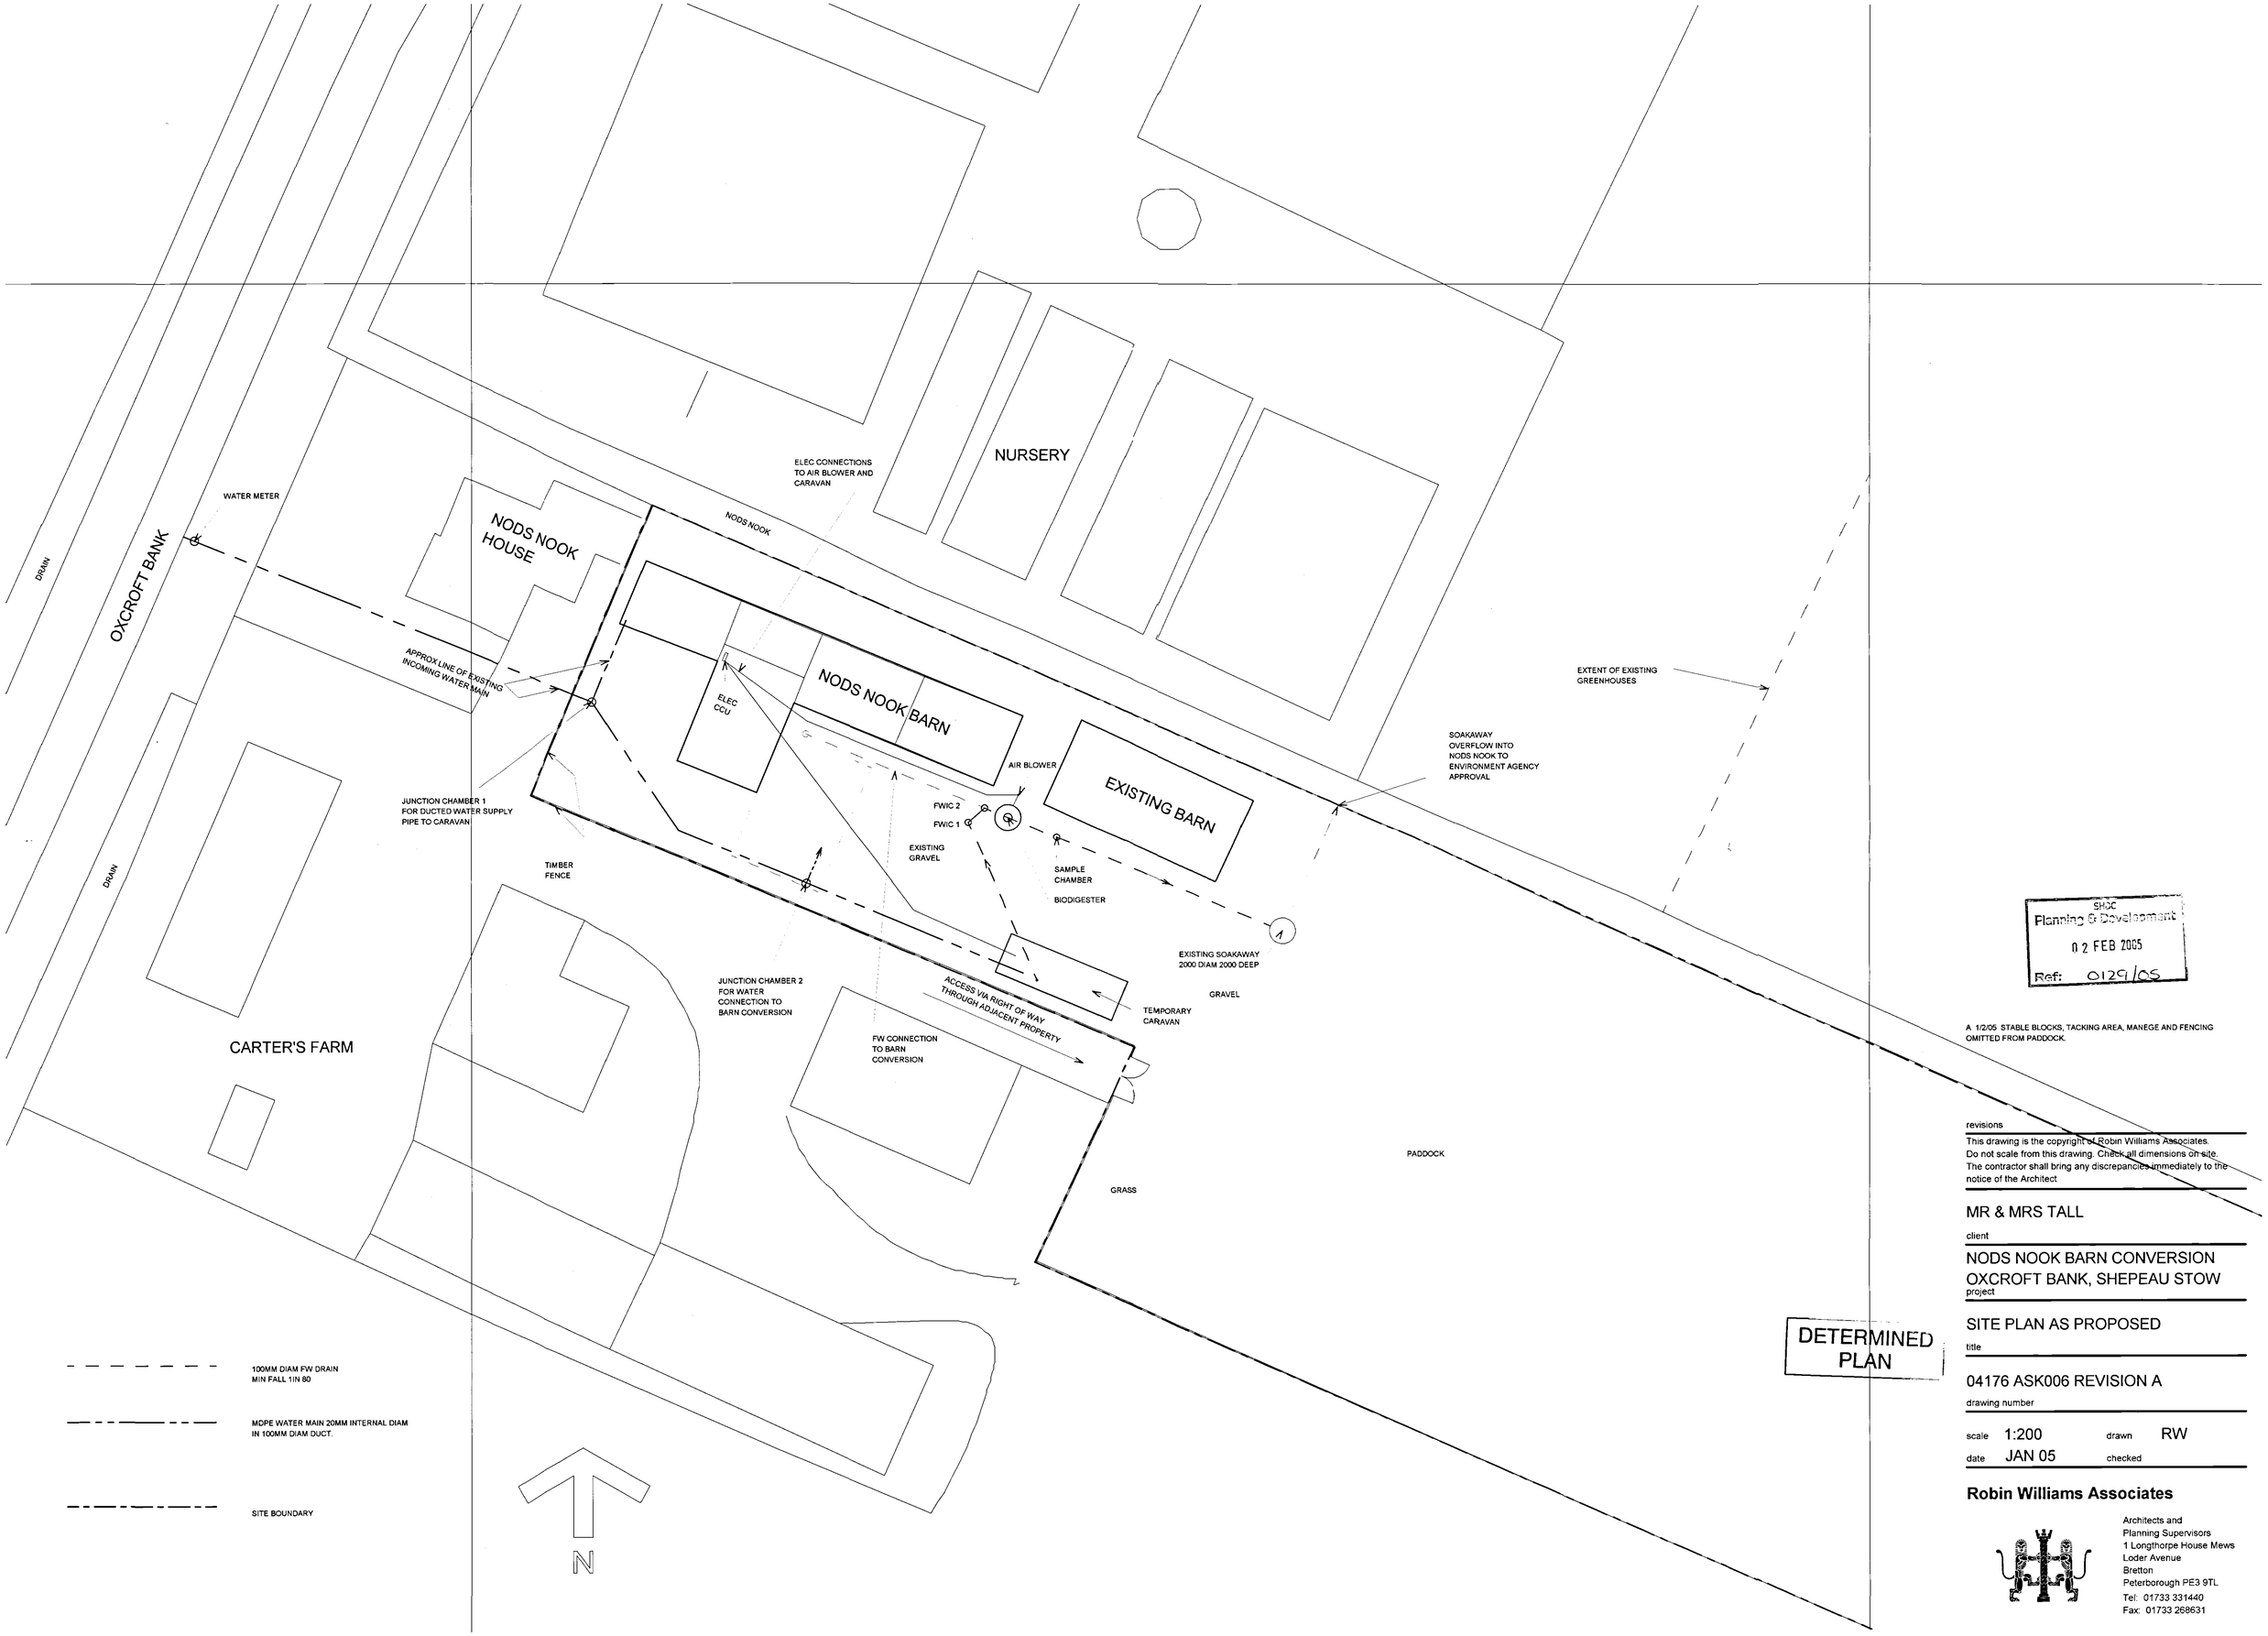


SHDC
Planning & Development
02 FEB 2005
Ref: 0125/05

A 1/2/05 STABLE BLOCKS, TACKING AREA, MANEGE AND FENCING OMITTED FROM PADDOCK.

DETERMINED PLAN

revisions

This drawing is the copyright of Robin Williams Associates.
Do not scale from this drawing. Check all dimensions on site.
The contractor shall bring any discrepancies immediately to the notice of the Architect

MR & MRS TALL
client

NODS NOOK BARN CONVERSION
OXCROFT BANK, SHEPEAU STOW
project

SITE PLAN AS PROPOSED
title

04176 ASK006 REVISION A
drawing number

scale 1:200 drawn RW
date JAN 05 checked

Robin Williams Associates
Architects and
Planning Supervisors
1 Longthorpe House Mews
Loder Avenue
Bretton
Peterborough PE3 9TL
Tel: 01733 331440
Fax: 01733 268631