




NORTH ELEVATION

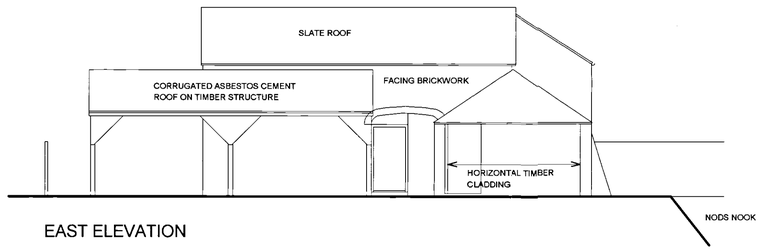


EAST ELEVATION

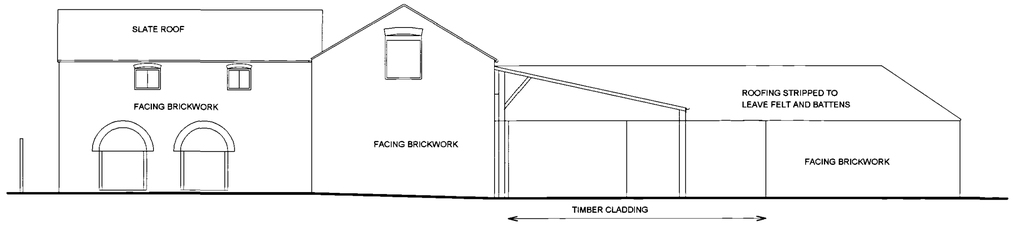


SOUTH ELEVATION

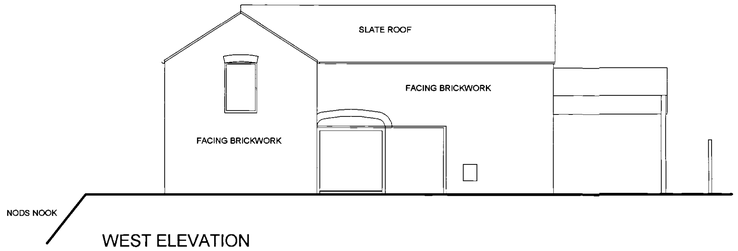


WEST ELEVATION

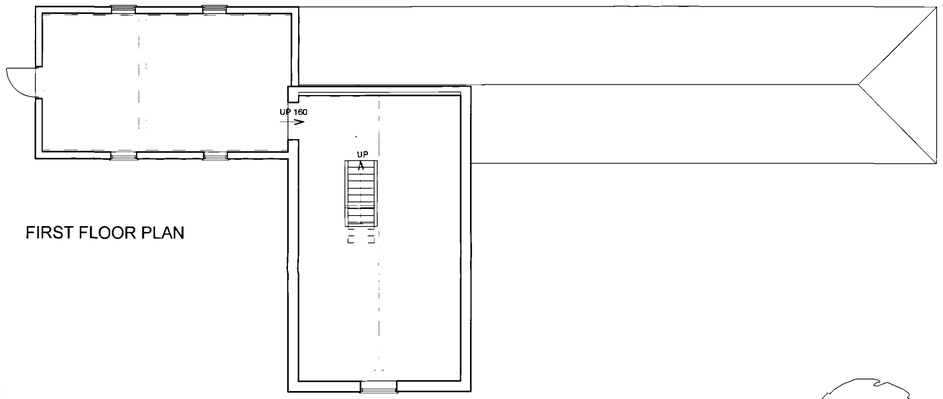


FIRST FLOOR PLAN

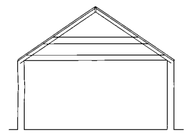


SECTION C - C

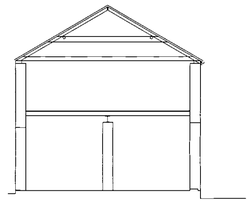

SECTION A - A

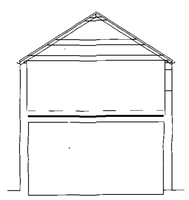

SECTION B - B

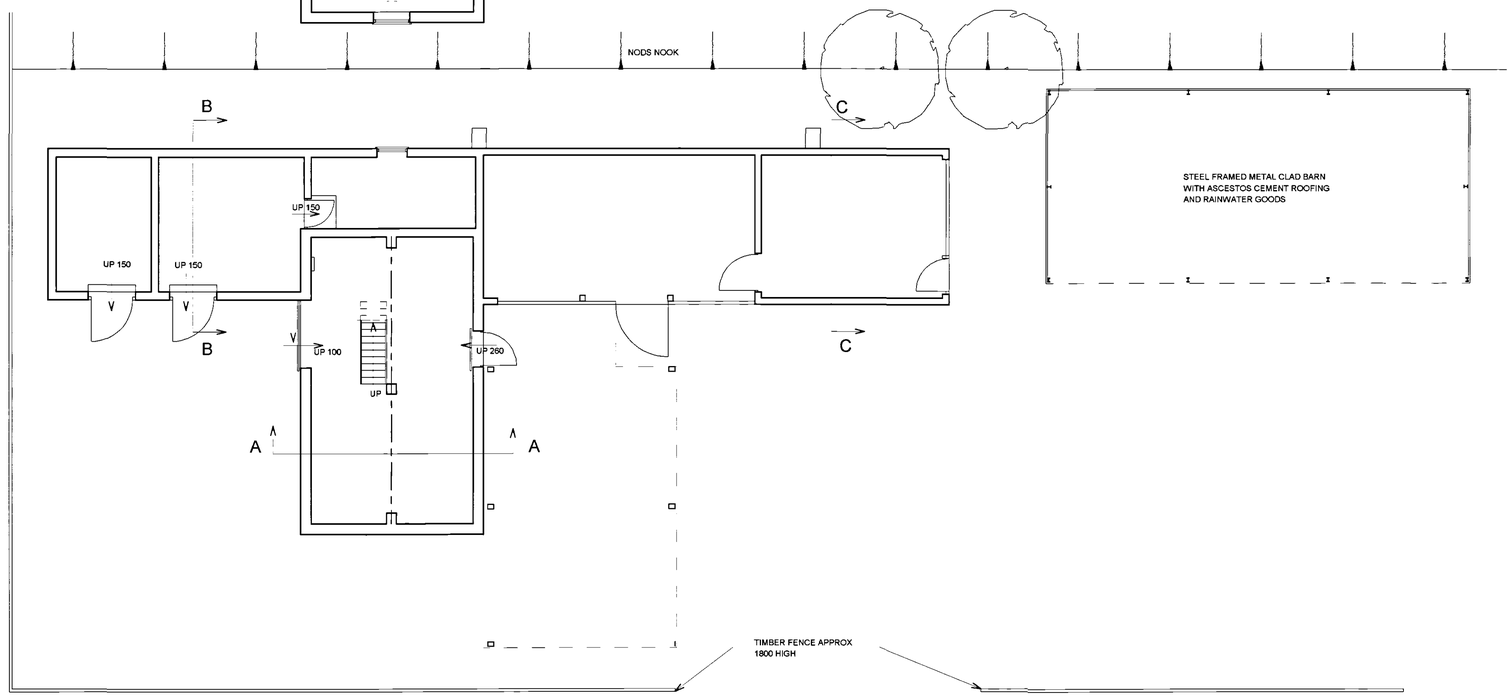

GROUND FLOOR PLAN

Planning & Development
02 FEB 2005
Ref: 0129/05

revisions

This drawing is the copyright of Robin Williams Associates.
Do not scale from this drawing. check all dimensions on site.
The contractor shall bring any discrepancies immediately to the notice of the Architect

MR & MRS TALL

client

NODS NOOK BARN CONVERSIONS
OXCROFT BANK, SHEPEAU STOW

project

PLANS, SECTIONS & ELEVATIONS
AS EXISTING

title

04176 AL001

drawing number

scale 1:100 drawn RW

date SEPT 04 checked

DETERMINED PLAN

Robin Williams Associates

Architects and
Planning Supervisors
1 Longthorpe House Mews
Loder Avenue
Bretton
Peterborough PE3 9TL
Tel: 01733 331440
Fax: 01733 333203