



NORTH ELEVATION



SOUTH ELEVATION

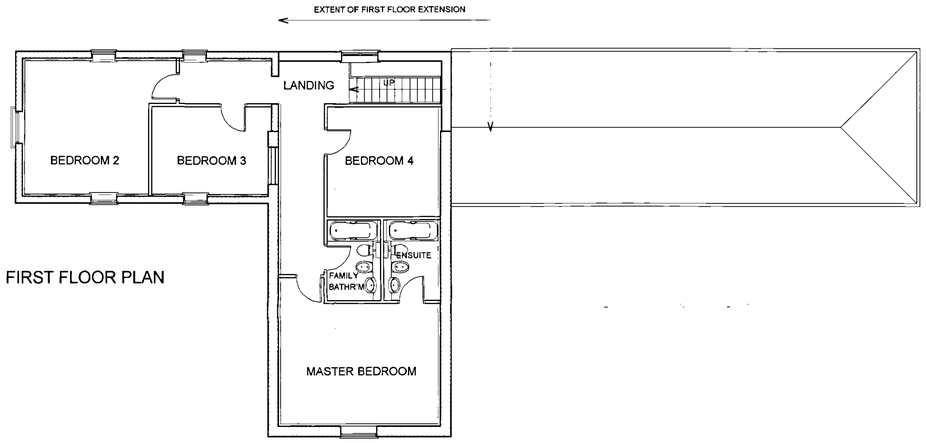


FIRST FLOOR PLAN

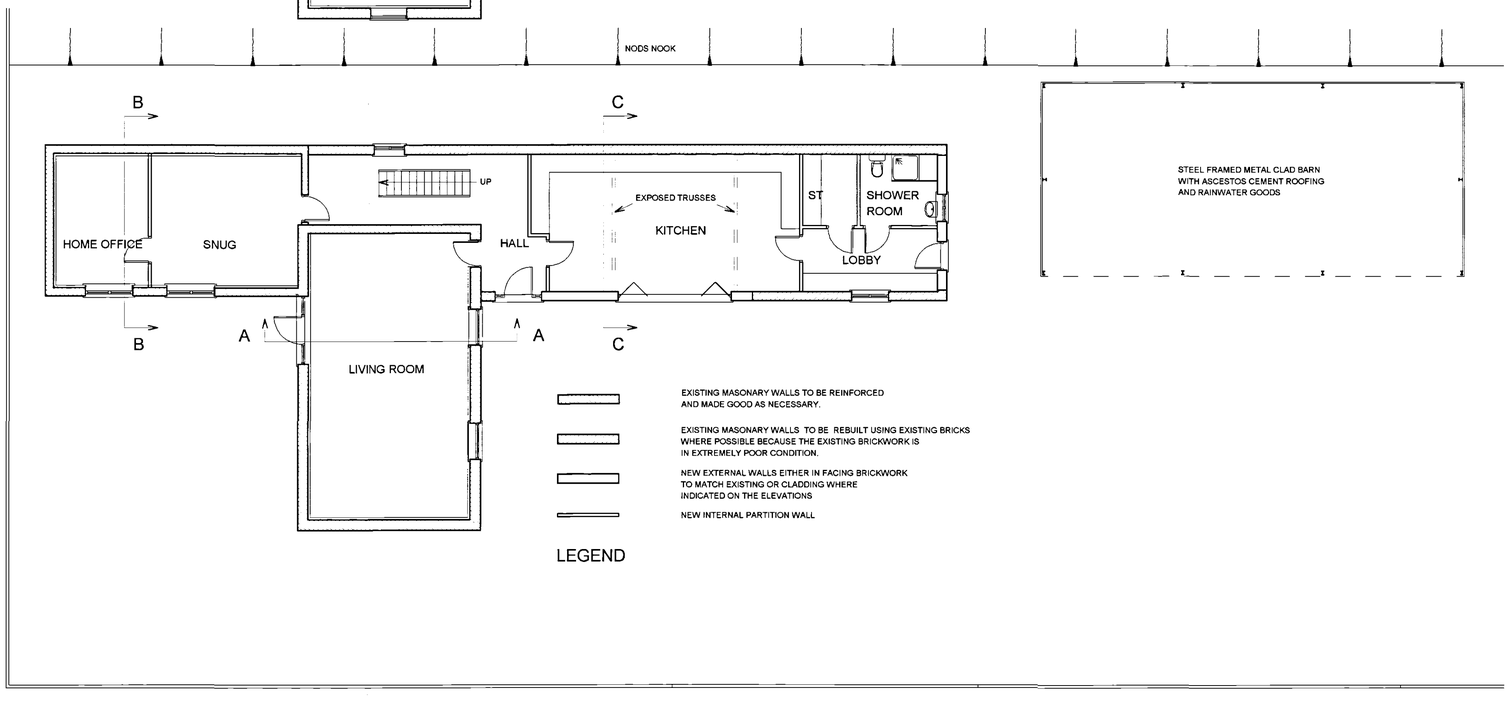


LEGEND


GROUND FLOOR PLAN

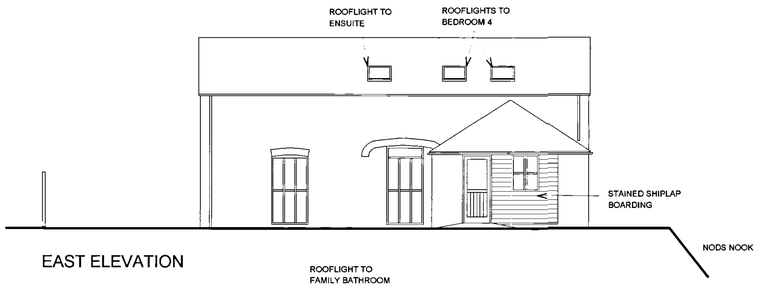

EAST ELEVATION

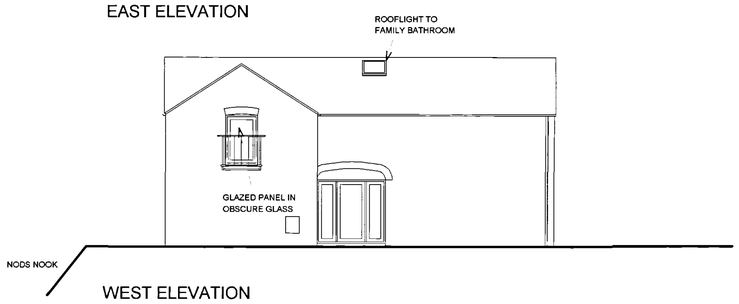

WEST ELEVATION

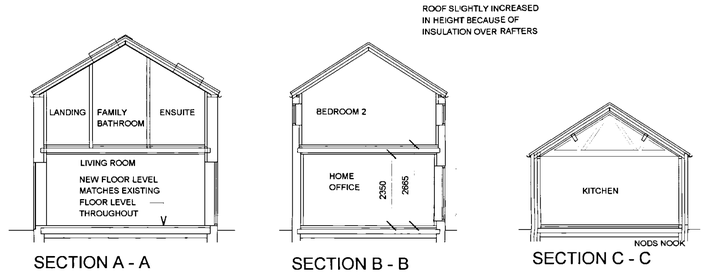

SECTION A - A

SECTION B - B

SECTION C - C

MATERIALS

WALLS
EXISTING BRICKWORK TO BE MADE GOOD.
NEW BRICKWORK TO MATCH EXISTING.
CLADDING TO BE STAINED SHIPLAP BOARDING.

ROOF
SLATE FINISH ON NEW TIMBER
STRUCTURE. WARM ROOF CONSTRUCTION

WINDOWS
STAINED SOFTWOOD

FASCIAS BARGEBOARDS
SOFFITS ETC.
STAINED SOFTWOOD

RAINWATER GOODS
BLACK CAST IRON OR
POWDER COATED ALUMINIUM

DETERMINED PLAN

Planning & Development
02 FEB 2005
Ref: 0129/05

B 1/2/05 PROPOSALS RELATED TO THE METAL BARN OMITTED

A 4/1/05 REVISED IN ACCORDANCE WITH CLIENT COMMENTS DATED 31/12/04.

revisions

This drawing is the copyright of Robin Williams Associates.
Do not scale from this drawing. Check all dimensions on site.
The contractor shall bring any discrepancies immediately to the notice of the Architect

MR & MRS TALL

client

NODS NOOK BARN CONVERSIONS
OXCROFT BANK, SHEPEAU STOW

project

PLANS, SECTIONS & ELEVATIONS AS PROPOSED SCHEME 2

title

04176 ASK005 REVISION B

drawing number

scale 1:100 drawn RW

date DEC 04 checked

Robin Williams Associates

Architects and
Planning Supervisors
1 Longthorpe House Mews
Loder Avenue
Bretton
Peterborough PE3 9TL
Tel: 01733 331440
Fax: 01733 268631