

Barn

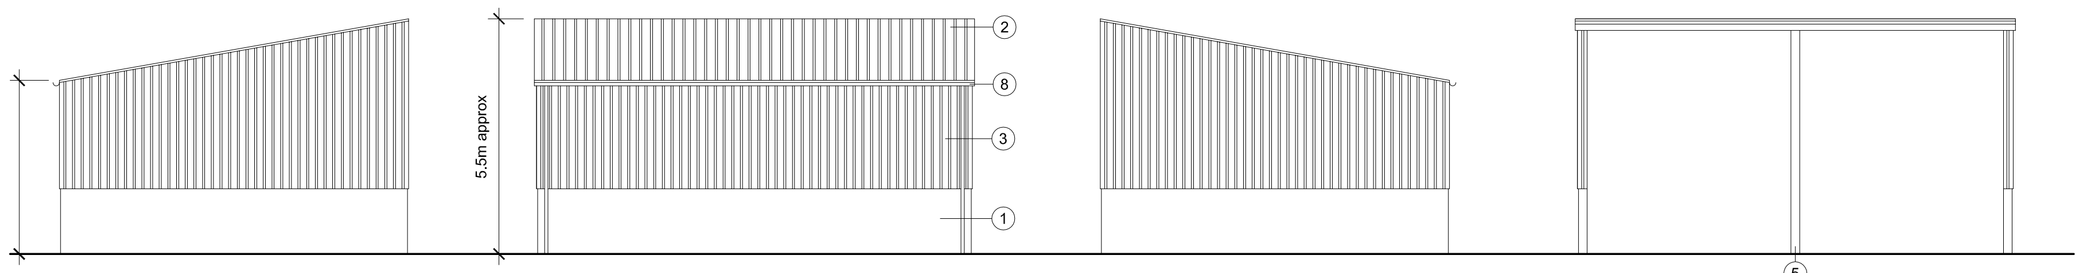


North Elevation (1:100) | East Elevation | South Elevation | West Elevation

0 1 2 3 4 5m

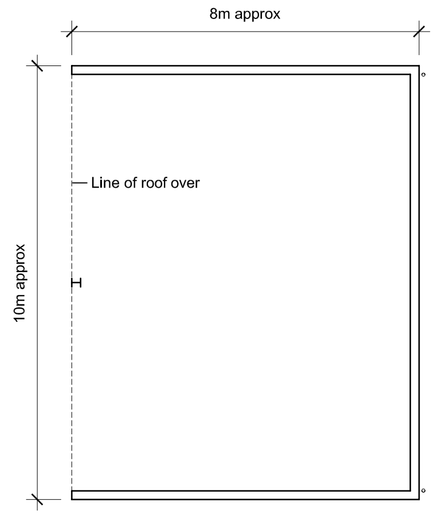


Ground Floor Plan (1:100)

0 1 2 3 4 5m

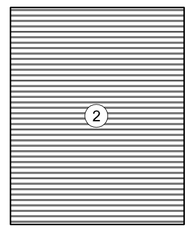

Roof Plan (1:200)

0 1 2 3 4 5 10m

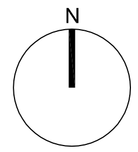

All dimensions to be verified on site by Main Contractor before the start of any shop drawings or work whatsoever either on their own behalf or that of sub-contractors.

Report any discrepancies to the Contract Administrator at once.

This drawing is to be read with all relevant Architect's and Engineer's drawings and other relevant information.

Andrew M Wright Ltd. Registered in England & Wales No. 9399024.
Registered office: 22 Church Street, Holbeach, Spalding, Lincs. PE12 7LL

LEGEND: DO NOT SCALE

Legend to materials:-

1 = Blockwork (natural finish)

2 = Trapezoidal metal sheet roofing (Colour: Olive Green, RAL 100 30 20, BS 12B27)

3 = Yorkshire boarding (timber to receive black preservative stain/coating)


4 = Timber boarding (timber to receive black preservative stain/coating)

5 = Steel frame (Colour: Black)

6 = Metal doors (Colour: Olive Green, RAL 100 30 20, BS 12B27)


7 = Roller shutter doors (Colour: Olive Green, RAL 100 30 20, BS 12B27)

8 = Plastic gutter and downpipes (Colour: Black)

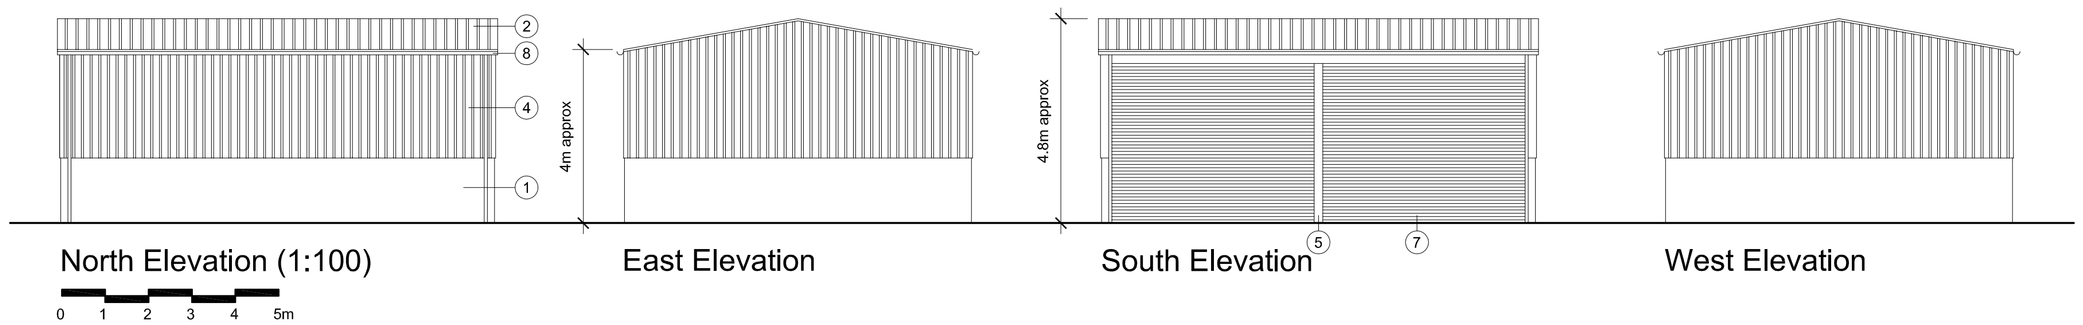


North Elevation (1:100) | East Elevation | South Elevation | West Elevation

0 1 2 3 4 5m

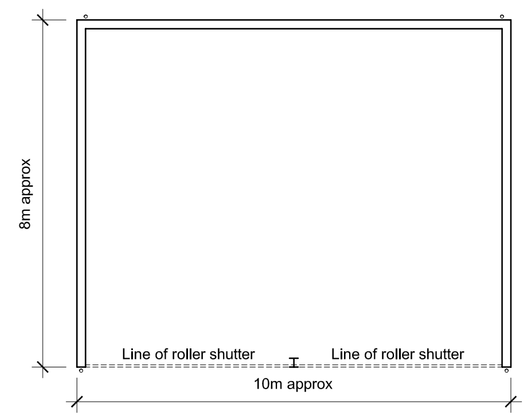


Ground Floor Plan (1:100)

0 1 2 3 4 5m

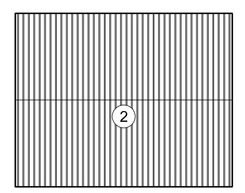


Roof Plan (1:200)

0 1 2 3 4 5 10m

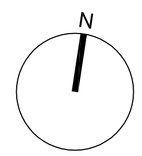


Tractor / Implement Store

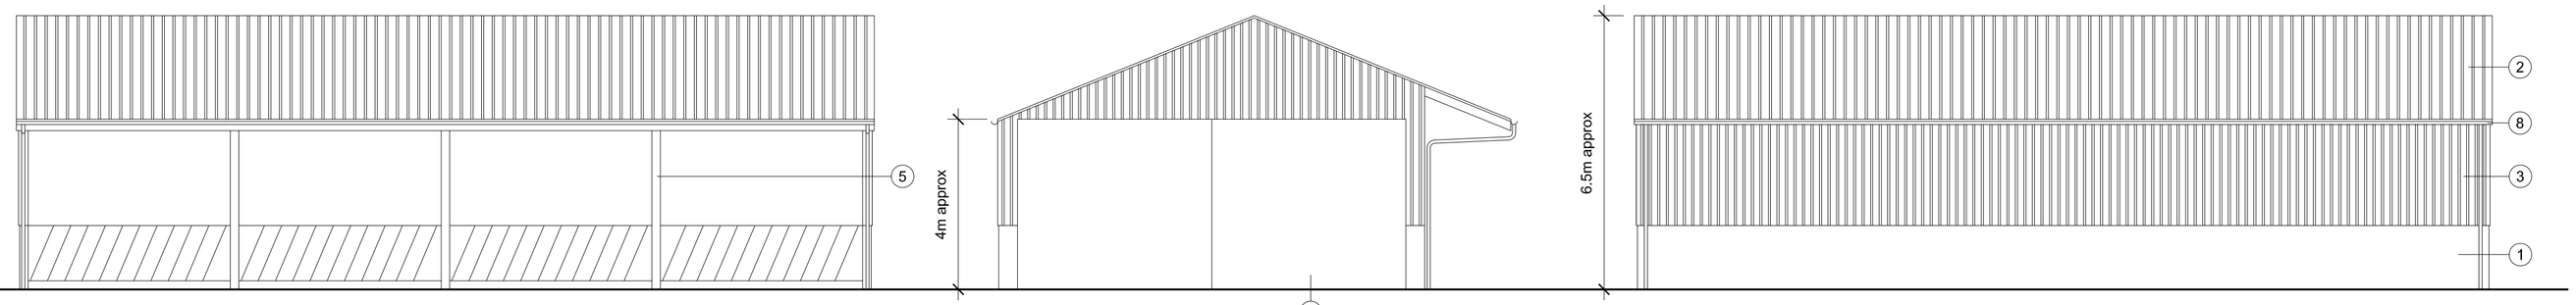


North Elevation (1:100) | East Elevation | South Elevation

0 1 2 3 4 5m

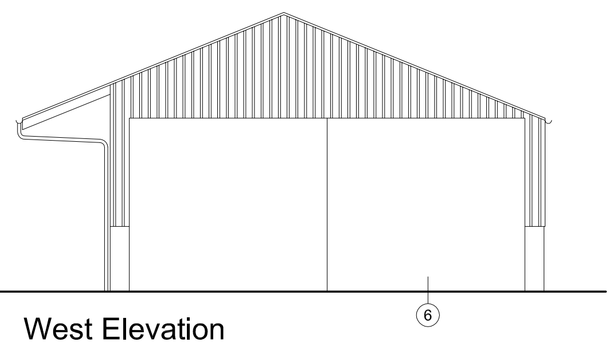


West Elevation

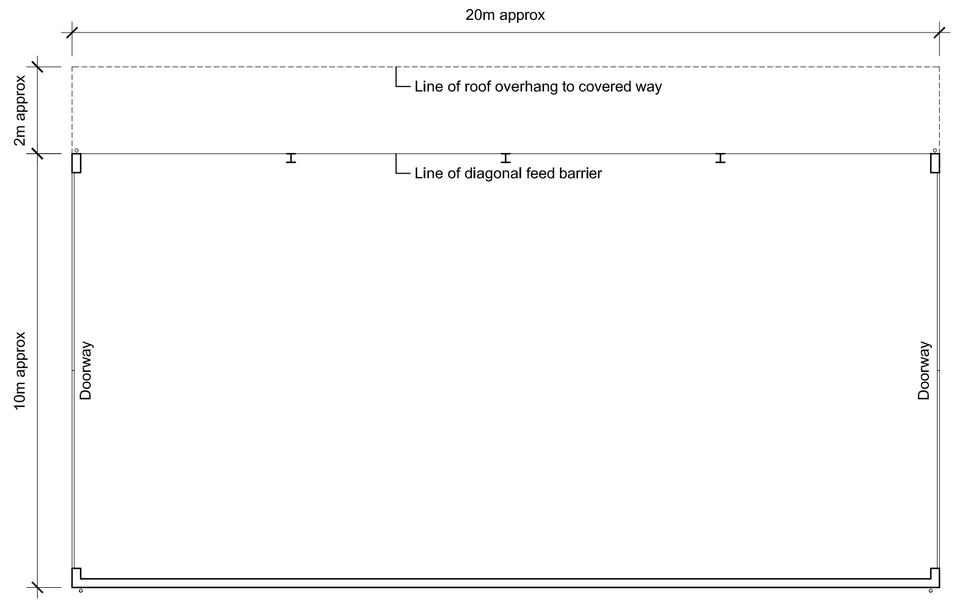


Ground Floor Plan (1:100)

0 1 2 3 4 5m

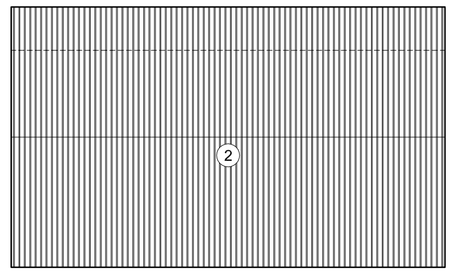

Roof Plan (1:200)

0 1 2 3 4 5 10m

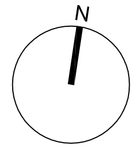

Cattle Shed

Revision:	Date:	Description:	Drw:	Chk:
P1	13.02.23	Planning Issue	AMW	AMW
D1	10.02.23	Draft Issue	AMW	AMW

ANDREW M WRIGHT LTD
CHARTERED ARCHITECT

26 Joys Bank, Holbeach St Johns, Spalding, Lincs, PE12 8SD
Telephone: 01406 540573 Mobile: 07940 914778

Project:
Flag Lane
Whaplode Drove

Drawing Title:
Plans & Elevations

Client:
Mr M Gibson

Drawn:	Checked:	Date:	Scale:	Paper Size:
AMW	AMW	10.02.23	As shown	A1

Job No.:	Dwg No.:	Stage:	Revision:
012305	PD02	Planning	P1