

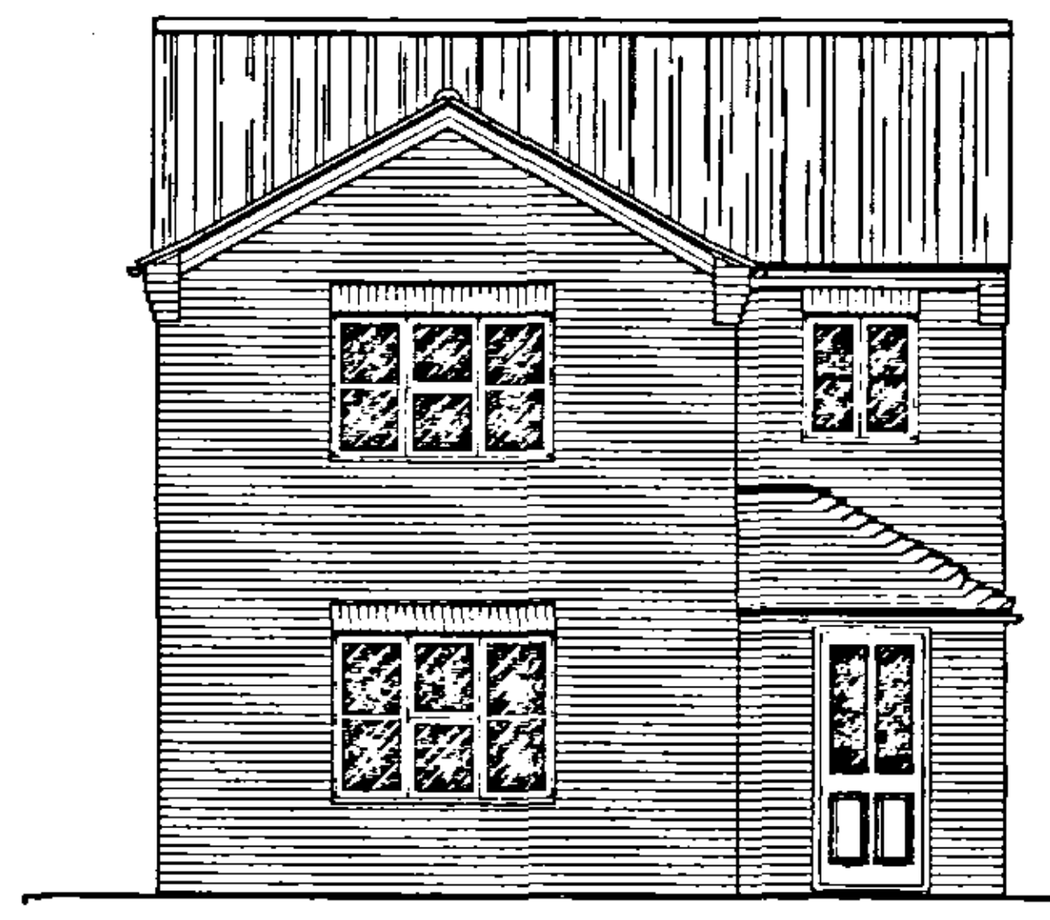



NORTH ELEVATION

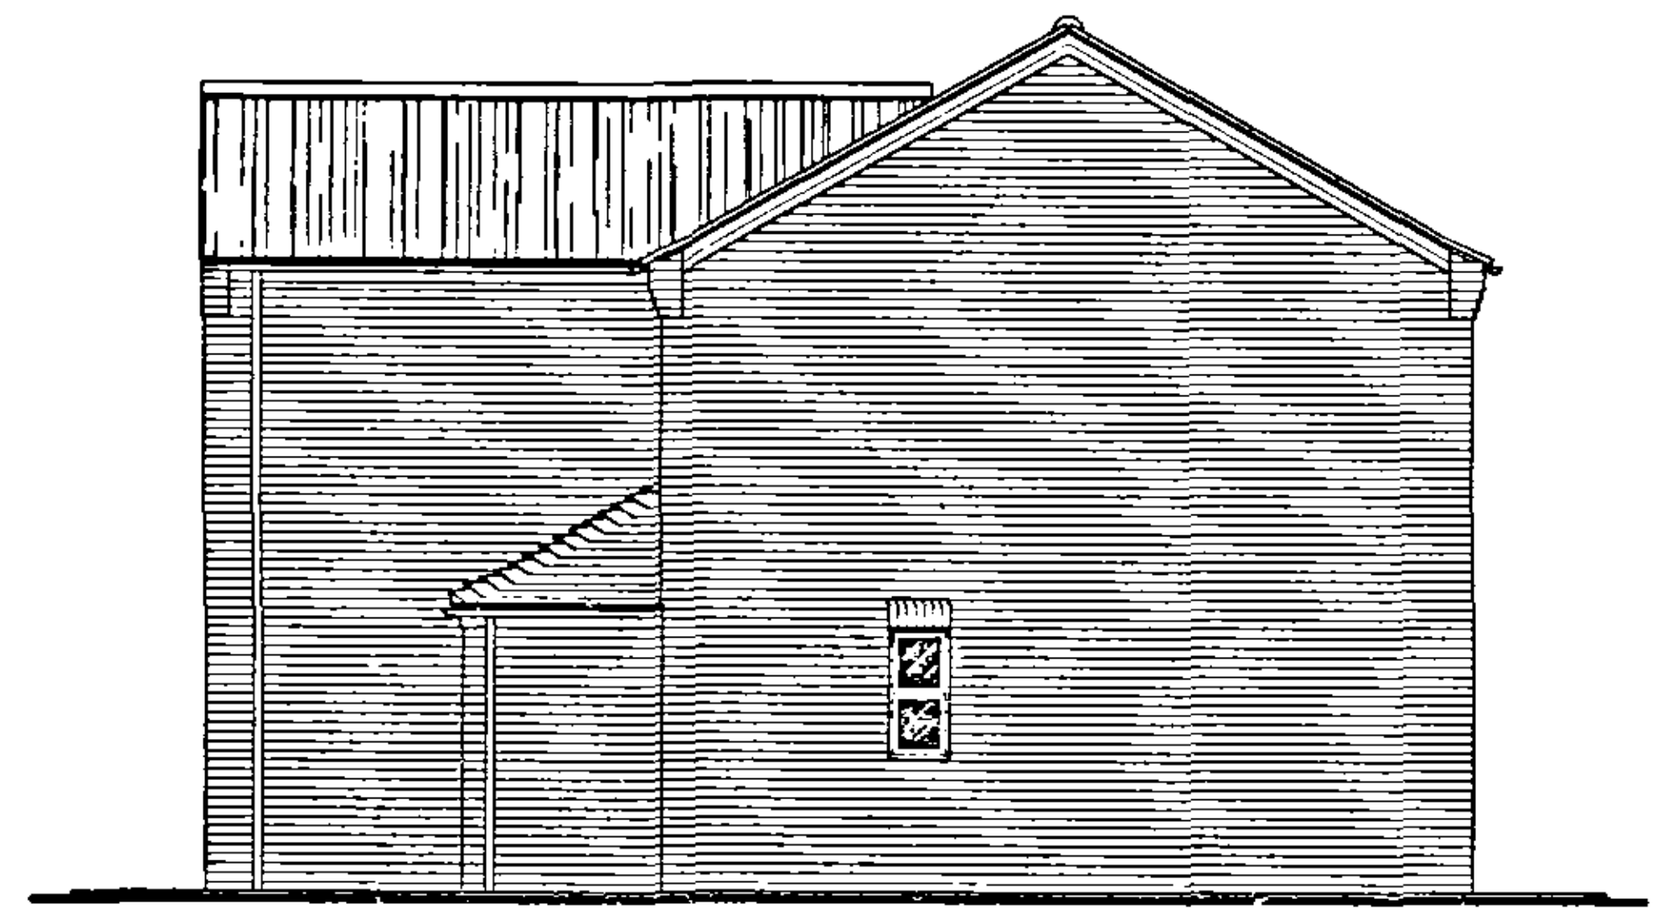


EAST ELEVATION

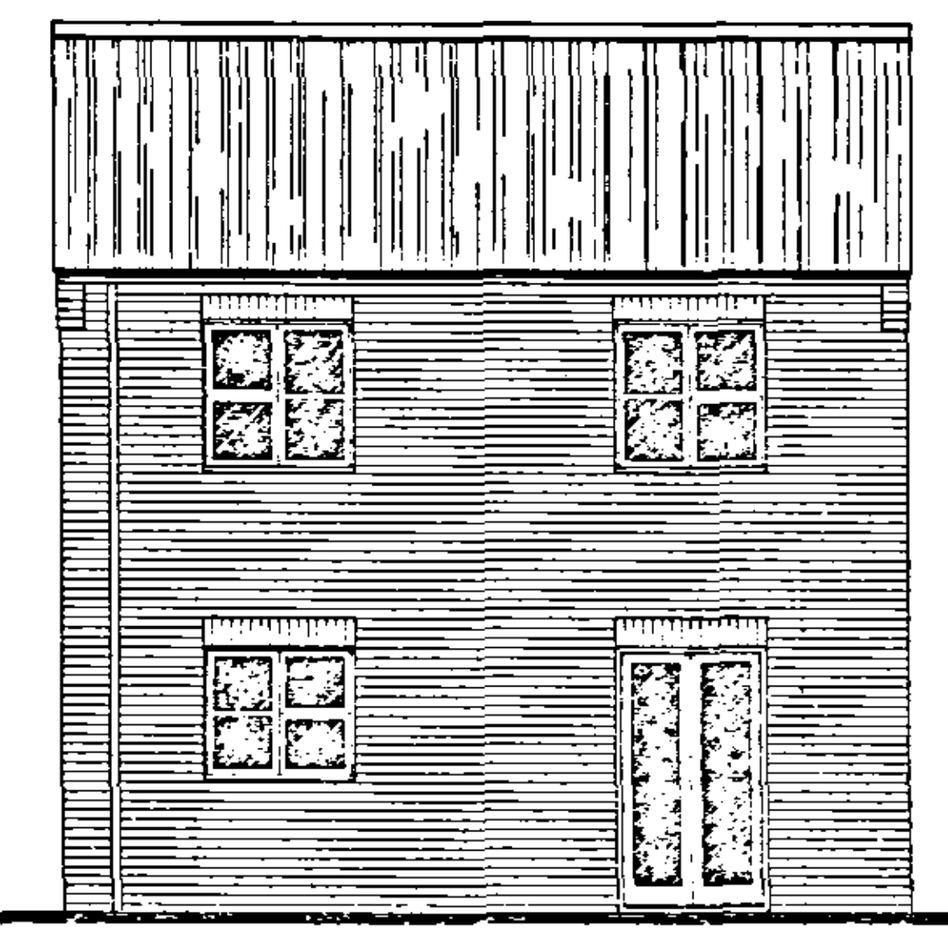


SOUTH ELEVATION

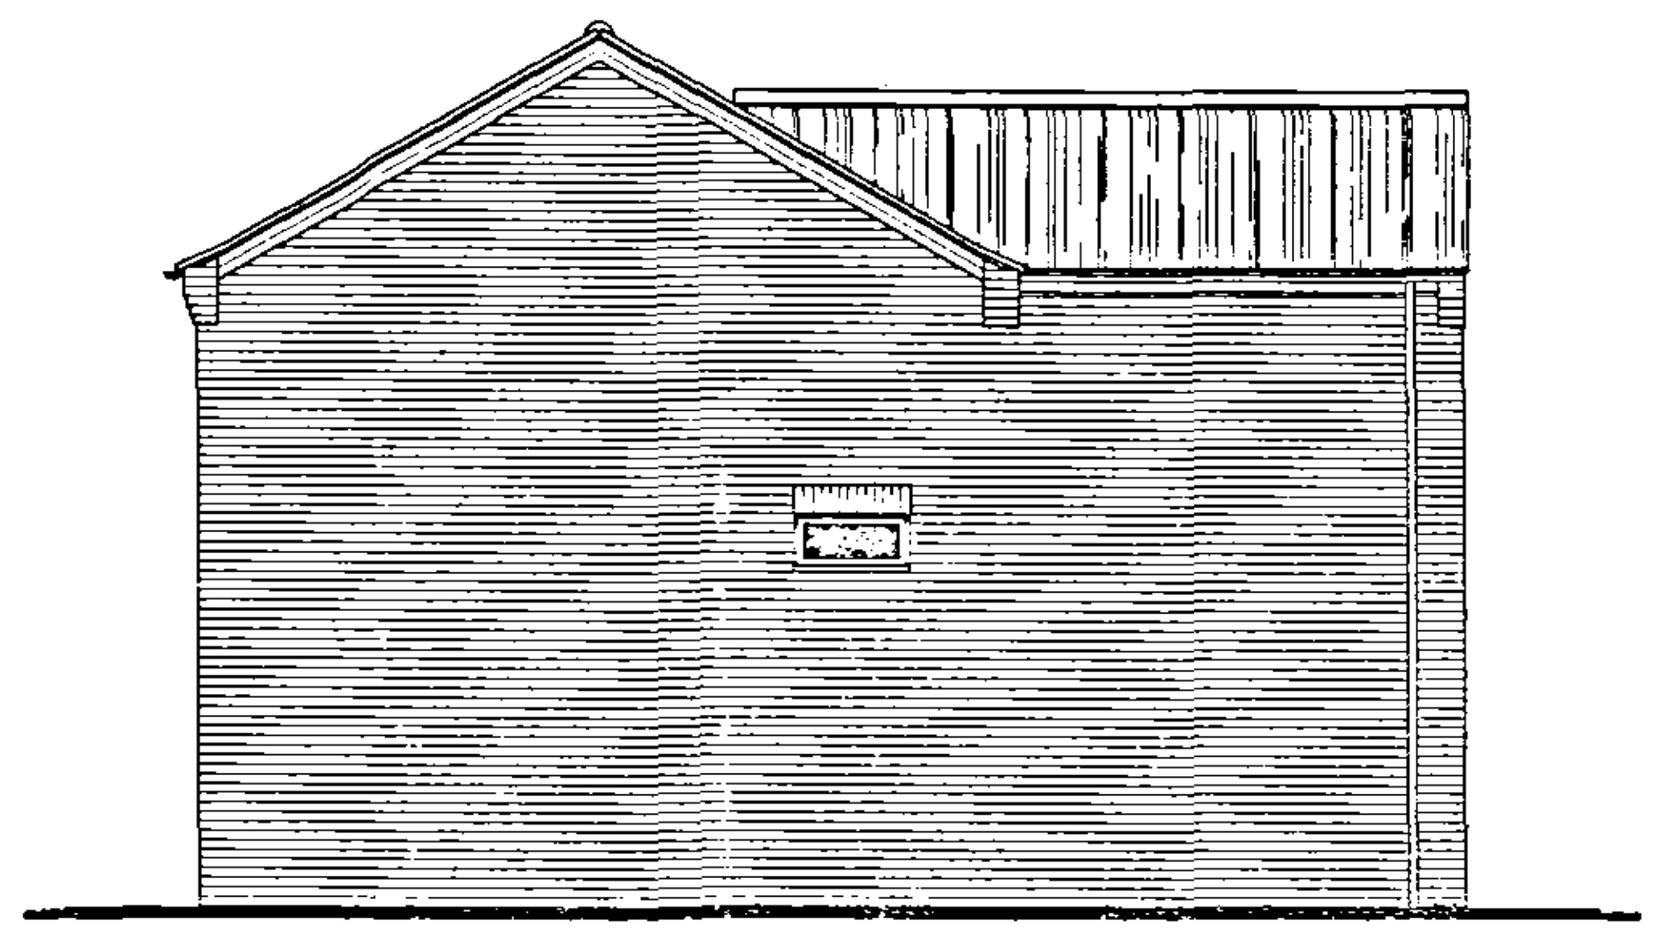

WEST ELEVATION

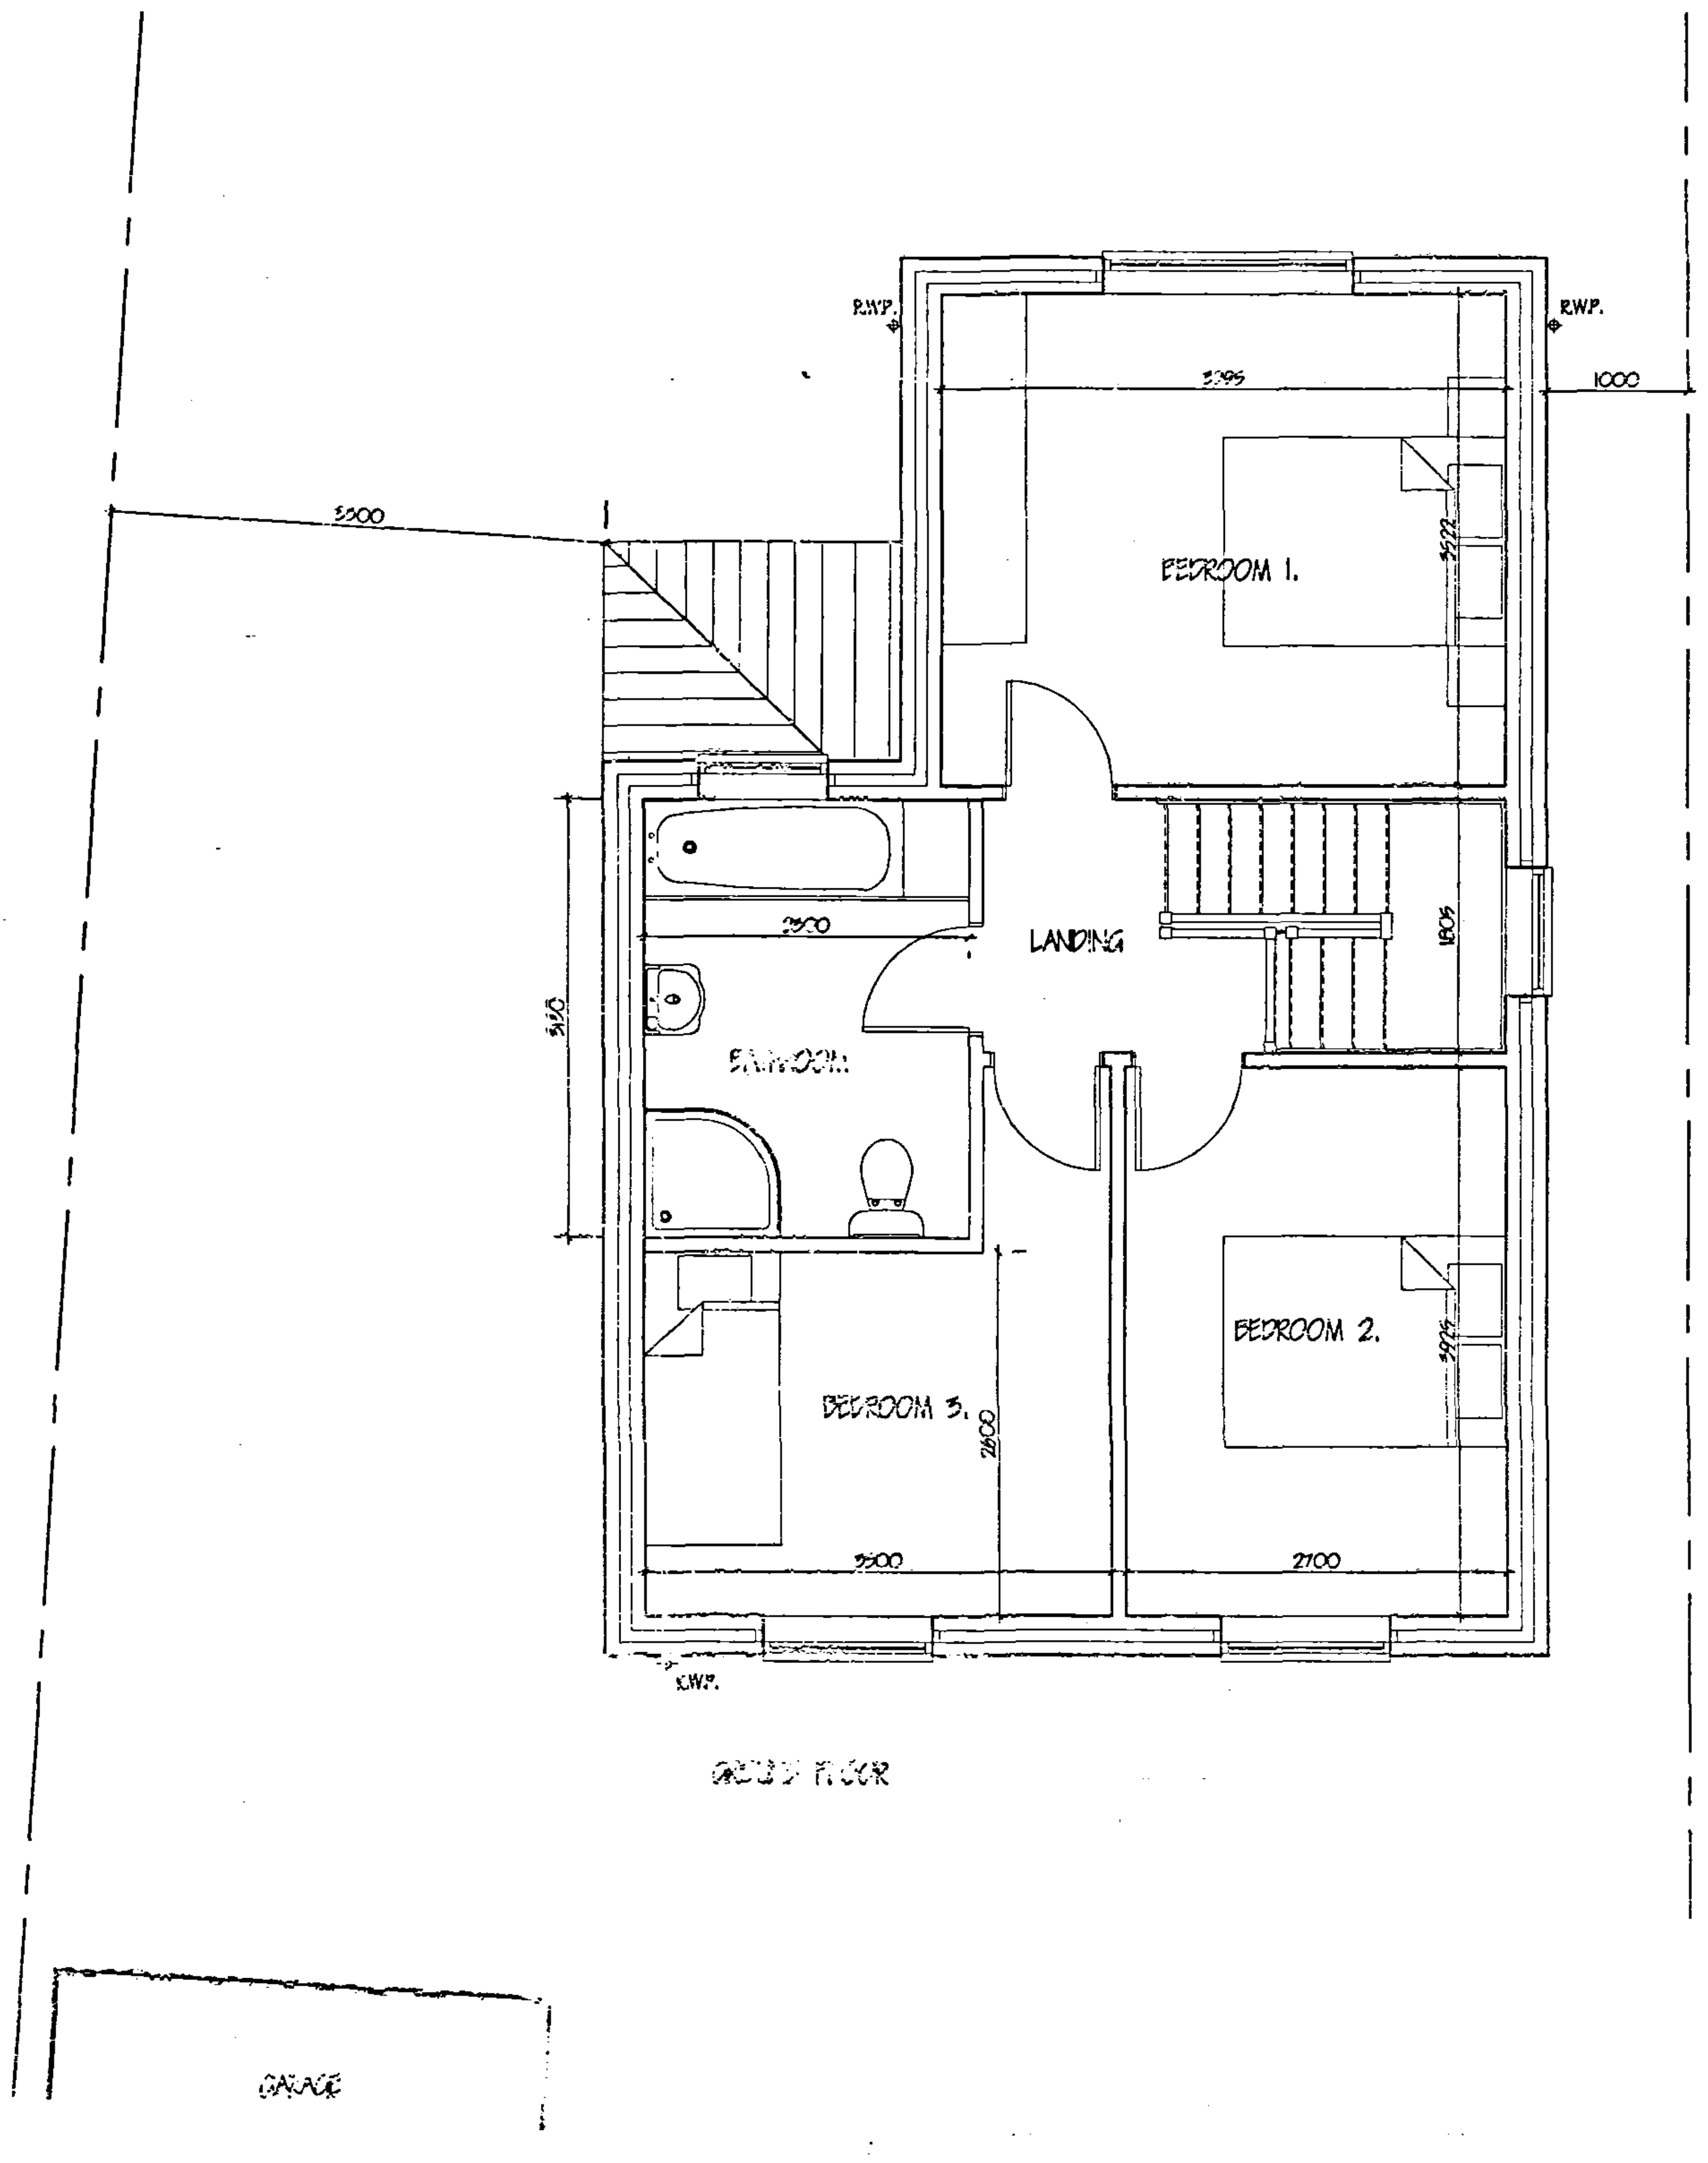

GROUND FLOOR

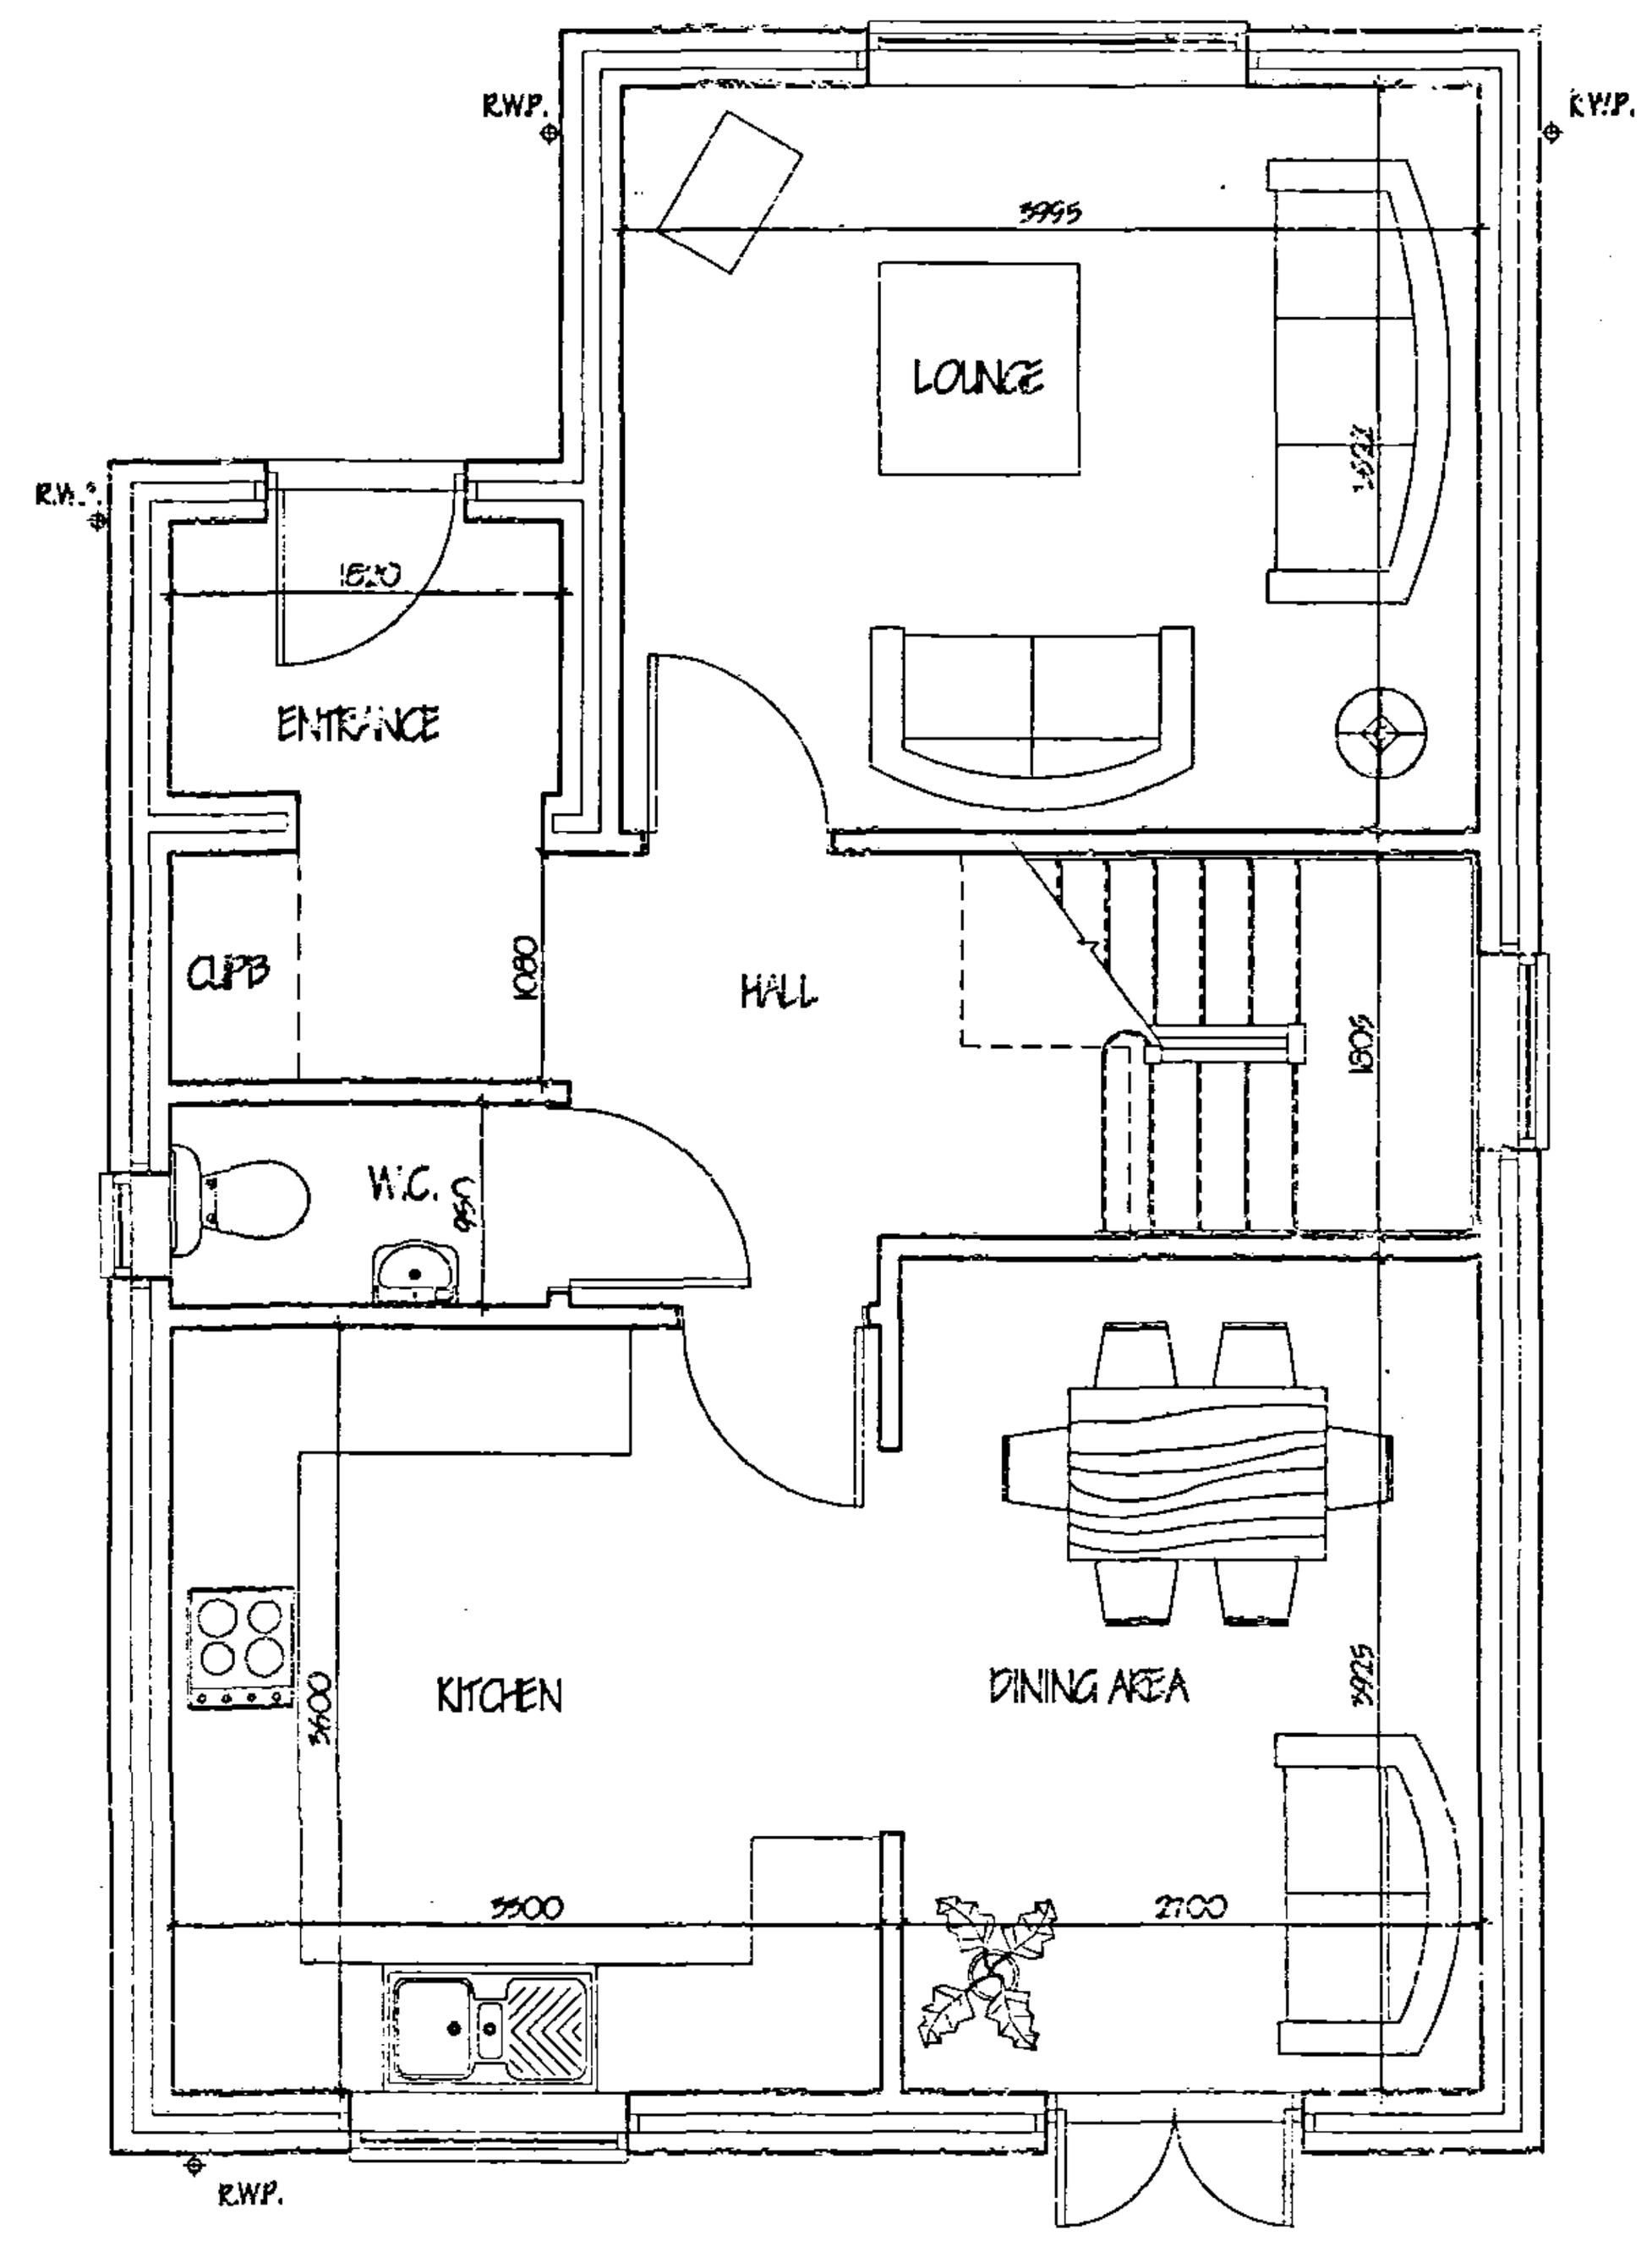

GROUND FLOOR

SHDC
Planning & Development
07 MAR 2007
Ref: 0153/07

AMENDED PLAN
Ref. A1

DETERMINED PLAN

ref.	revision	date
B	WEST ELEVATION WINDOW REDUCED - PLANNING	MAR '07
A	CLIENTS AMENDMENTS	JAN '07

G. R. MERCHANT LTD.
I.ENG AMICE FIWO
ARCHITECTURAL, STRUCTURAL AND LAND DRAINAGE CONSULTANTS
4 Wrights Mews
1&A Park Road, Holbeach,
Spalding, Lincs. PE12 7EE
Tel: 01406 490800
Fax: 01406 425744
E-mail: gr.merchant@btconnect.com

Project
PROPOSED DWELLING
ADJ. NORWOOD HOUSE
HIGH ROAD
WHAPLODE, LINCS

Client
MR S KNUBLEY

Drawing
FLOOR PLANS & ELEVATIONS.

Job Ref.	Drawing No.
1530/07	01B
Date	**Drawn**
JAN '07	SLH

Scales
1/50, 1/100.

DO NOT SCALE FROM THIS DRAWING

This drawing is copyright and may not be altered, traced, photographed or used for any other purpose other than that for which it is issued. The General Contractor is to check all dimensions on site and report any discrepancies to the Architect. All details shown on this drawing including foundations are based upon typical site conditions related to the area. No responsibility can be accepted for abnormal conditions which may be discovered during construction unless reported to the Architect so that design amendments may be considered. Site soil surveys are recommended in respect of foundations to establish specific site conditions before work is undertaken. This drawing is limited in the amount of information contained and does not purport to contain a full specification of the works. It is solely for the purpose of obtaining Planning / Building Regulation approval. This drawing must not be used as a contract document and the works will not be supervised or inspected on site by G R Merchant ... [illegible] ... Party Wall etc Act 1996 ... adjoining neighbours boundaries.