



FLOOR PLAN


ELEVATIONS

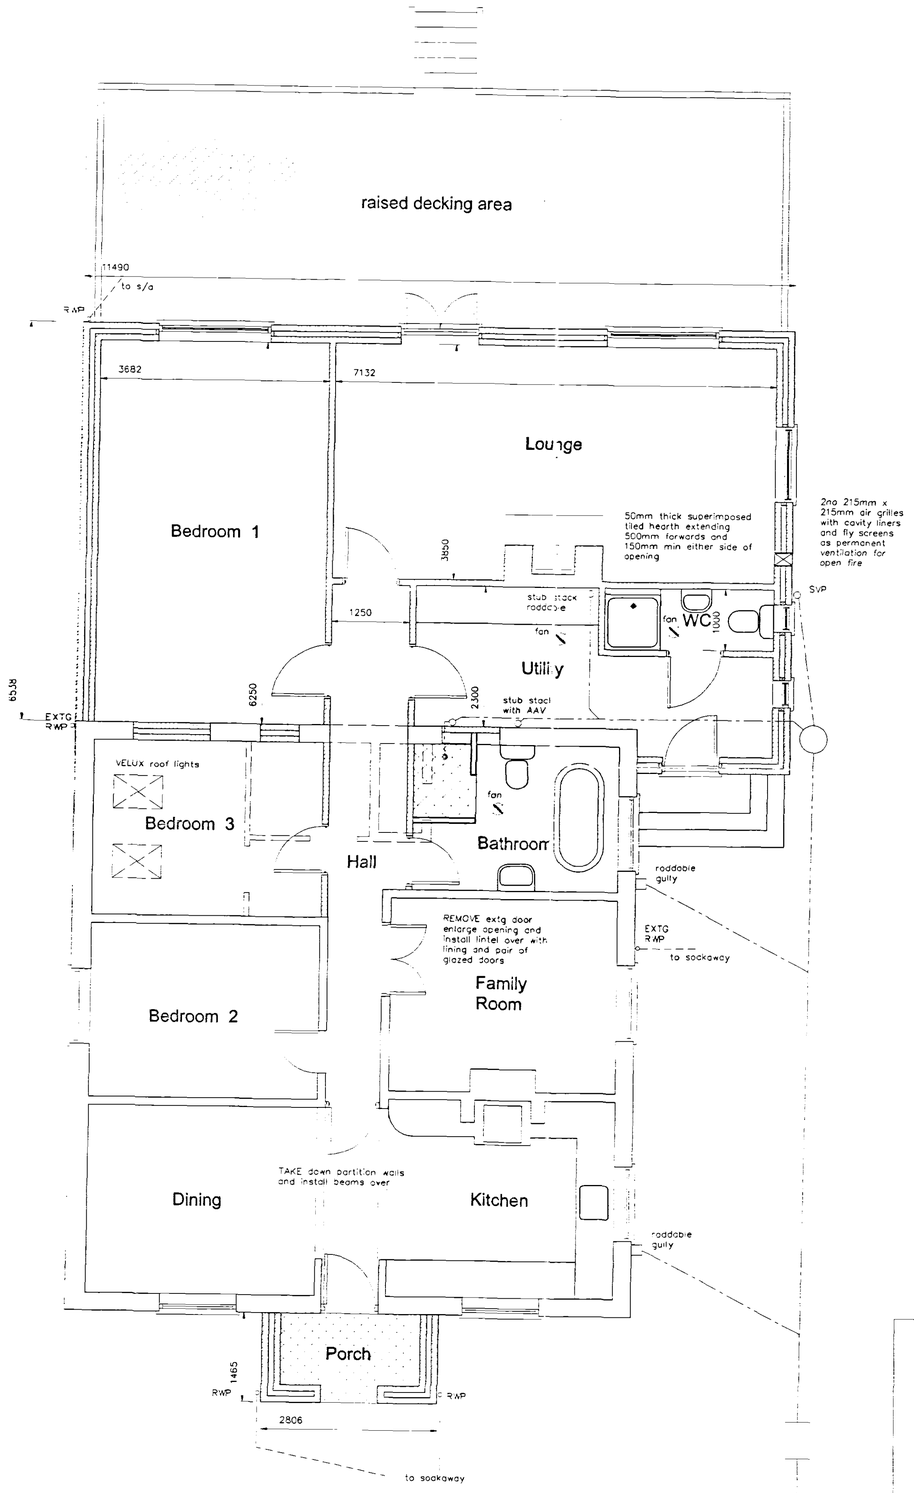


front

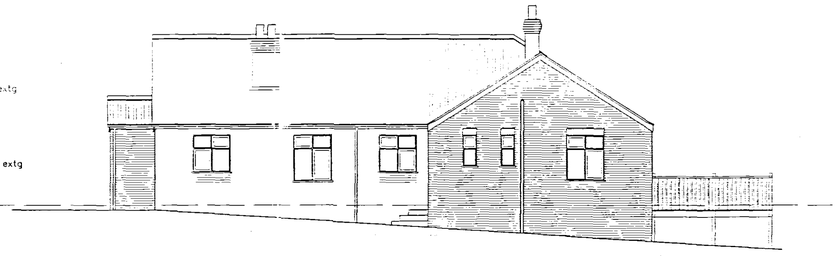

side

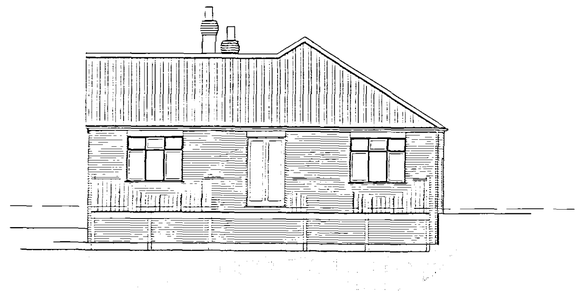

rear

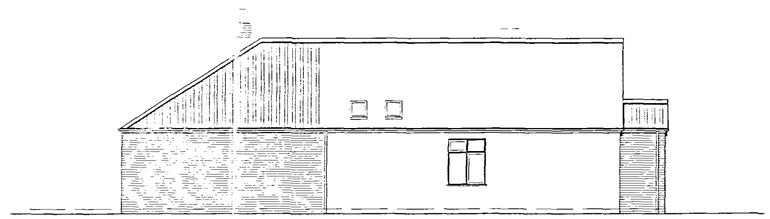


side

LOCATION PLAN

Scale: 1:2500

REPRODUCED FROM THE ORDNANCE SURVEY 1/2500 SCALE MAP WITH THE PERMISSION OF THE CONTROLLER OF HER MAJESTY'S STATIONERY OFFICE
CROWN COPYRIGHT RESERVED



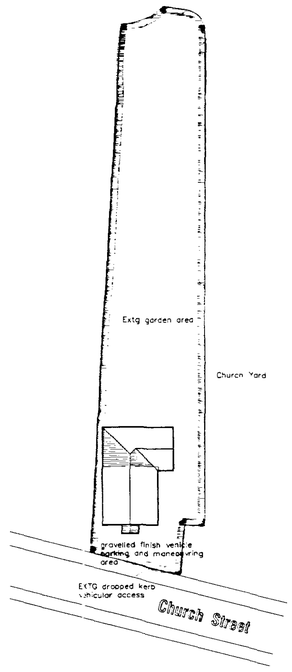

BLOCK PLAN

Scale: 1:500

RECEIVED
Planning & Development
09 FEB 2005
Ref: 0163/05

AMENDMENTS

A 07.02.05 Client amendments

DETERMINED PLAN

L. A. Building Design
Architectural and Surveying Practice
55 Hannam Boulevard
Spalding
Lincolnshire PE11 1LB
Telephone/Fax: Spalding (01775) 711437

Peter S Lithgow MCIOB MBIAT
Member of the Chartered Institute of Building and
Member of the British Institute of Architectural Technologists

project
Proposed Extension and Alterations to Existing Bungalow at 3 Church Street, Pinchbeck, Spalding, Lincolnshire, PE11 3UA

client
MR & MRS S BETTS

drawing
Design Drawing
Extension and Alterations to Existing Bungalow
Planning Drawing

date	scale(s)
January 2005	1:50 1:100 1:500
drawn by	checked
Peter Lithgow	
job no	drawing no
04/31	01A