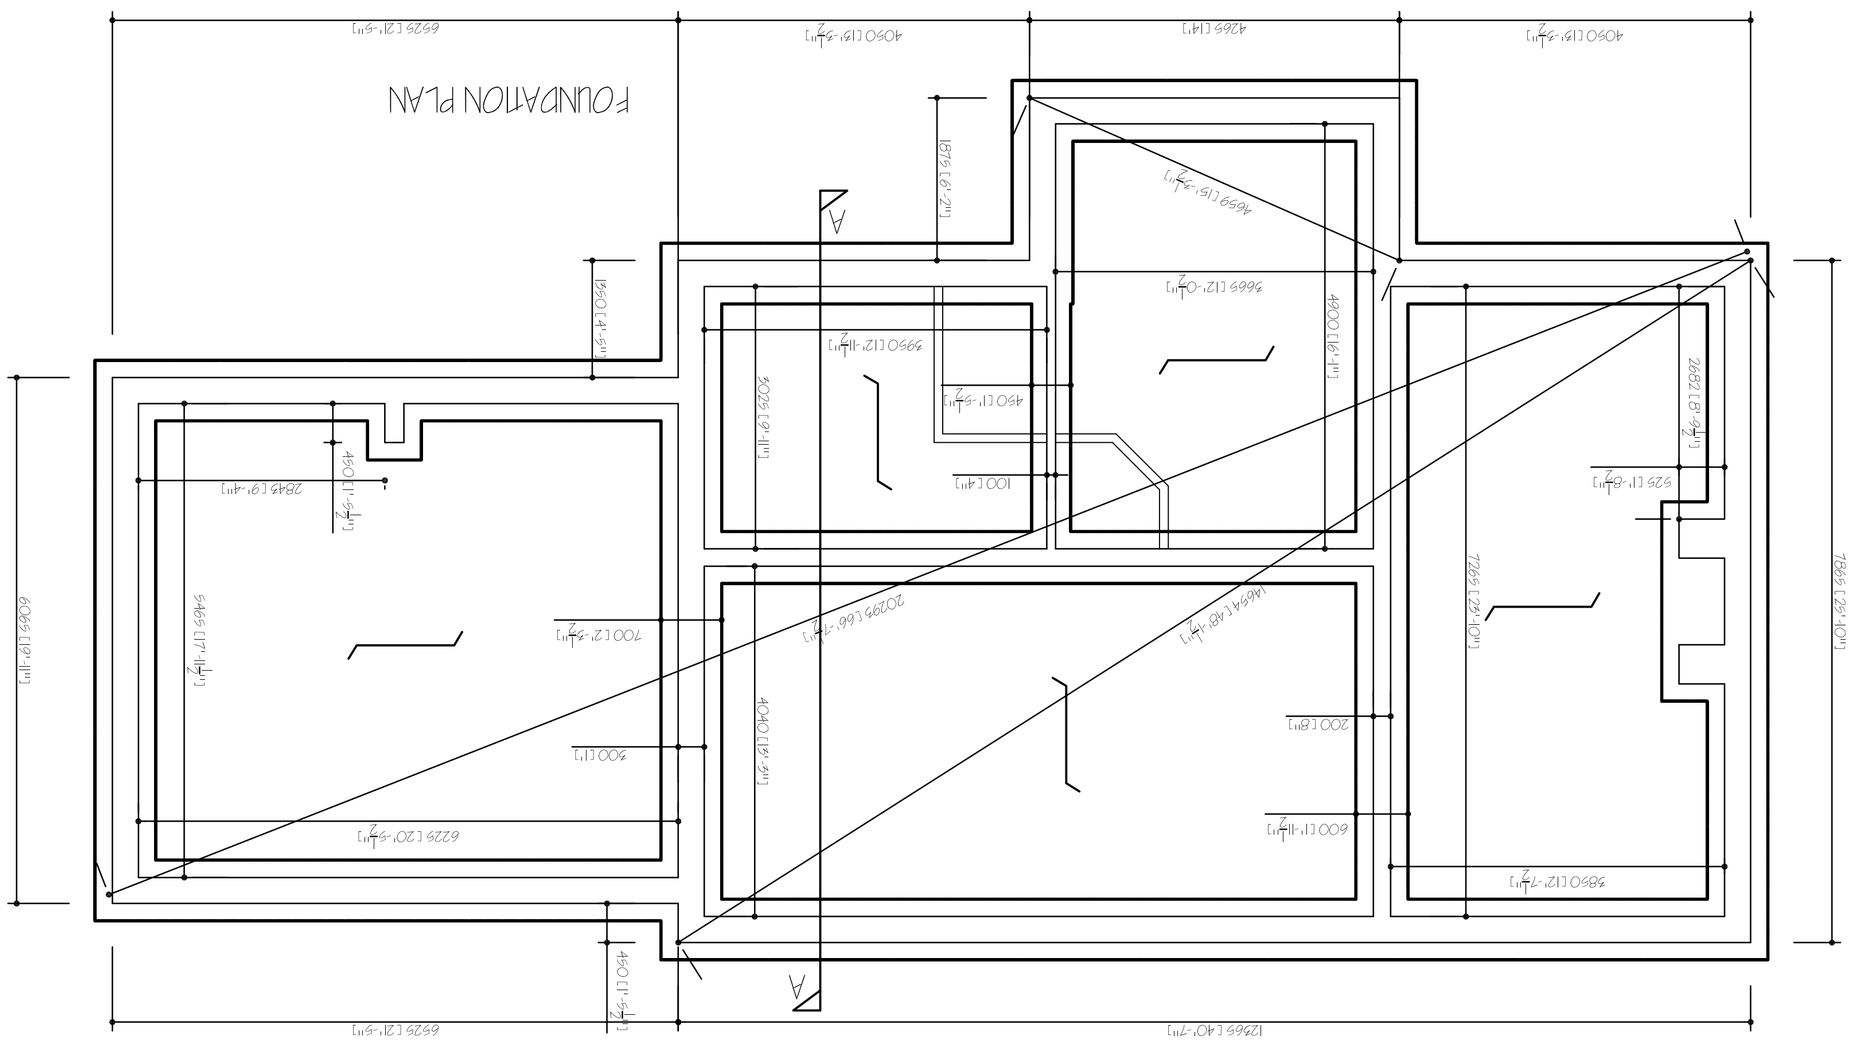

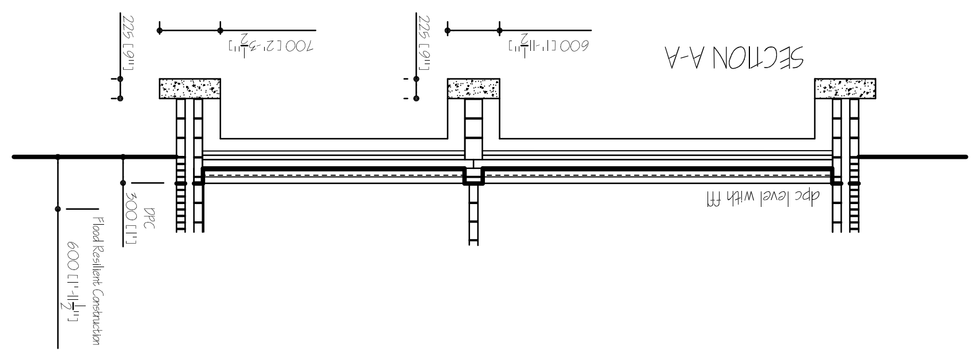

G. R. MERCHANT LTD.
I.ENG AMICE FIWO

ARCHITECTURAL, STRUCTURAL AND LAND DRAINAGE CONSULTANTS

4 Wrights Mews
12A Park Road, Hoborch, Spalding, Lincs, PE12 7EE
Tel: 01406 490800
Fax: 01406 425744
E-Mail: gr.merchant@btconnect.com

Project
REPLACEMENT DWELLING,
WHITE COTTAGE, CRANESGATE NORTH,
WHAPLODE ST CATHERINE
SPALDING, LINC'S, PE12 6ST.

Client
MARKET DEEPING BUILDING CO. LTD.

Drawing
FOUNDATION PLAN
- PROPOSED.

Job Ref.	**Drawing No.**
3065-16.	04.
Date	**Drawn**
FEBRUARY 2016.	S.L.P.

Scales
1 / 50 (unless otherwise stated).

DO NOT SCALE FROM THIS DRAWING

This drawing is copyright and may not be loaned, traced, photographed or used for any other purpose other than for which it is issued. The General Contractor is to check all dimensions on site and report any discrepancies to the Architect. All details shown on this drawing including illustrations are based upon typical site conditions noted in the area. No responsibility can be accepted or warranty given for variations which may be encountered. Soil investigation areas reported to be limited to conditions which may be encountered during excavation areas only. Any comments made on the soil conditions should not be assumed to be applicable to the whole site. Boundaries are to be established by the Client's Surveyor. Figured dimensions are to be taken in preference to scaled. All dimensions are to be checked on site by the Contractor before commencement of any work or shop drawings are prepared. Any discrepancies are to be reported immediately to the Architect. Do not scale from this drawing. Only figured dimensions are to be used. This drawing is to be read in conjunction with all relevant Structural Engineer's drawings and specifications. Any variations to be agreed with the Architect before proceeding with the work. The Contractor is responsible for ensuring that all setting out is correct and that all dimensions relate to the Ordnance Survey datum. The Contractor is responsible for ensuring that all materials and workmanship comply with the relevant British Standard Specifications or European Standards and that adequate temporary bracing is provided to maintain the stability of the building at all times. The Contractor is responsible for providing adequate support to all existing structures during the course of the works. Existing services are shown for guidance only and their accuracy cannot be guaranteed. The Contractor is responsible for ensuring that adequate precautions are taken to prevent damage to all services crossing the site. Before commencing excavation the Contractor is to contact the appropriate Statutory Undertaker to establish the exact location of their services. Where excavation is adjacent to existing buildings, the Contractor is responsible for ensuring adequate support is provided to the foundations of the existing building. Where excavation is deeper than the existing foundations