
0m 20m 40m 60m 80m 100m
VISUAL SCALE 1:1000 @ A1


0m 4m 8m 12m 16m 20m
VISUAL SCALE 1:200 @ A1

0m 2m 4m 6m 8m 10m
VISUAL SCALE 1:100 @ A1

0m 1m 2m 3m 4m 5m
VISUAL SCALE 1:50 @ A1

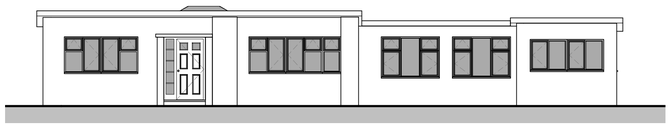


## 01 - Front Elevation
1 : 100

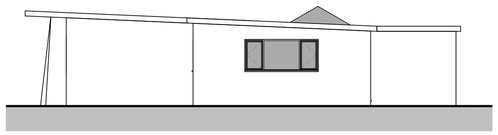

## 02 - Right Flank
1 : 100




## 3D View 1

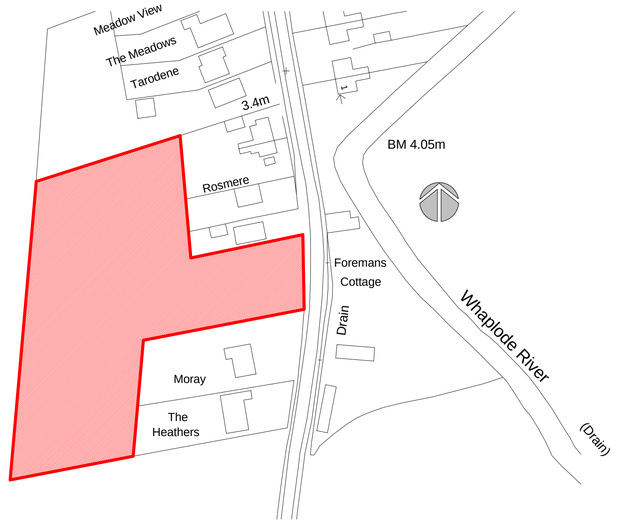



## Site Location Plan
1 : 1000

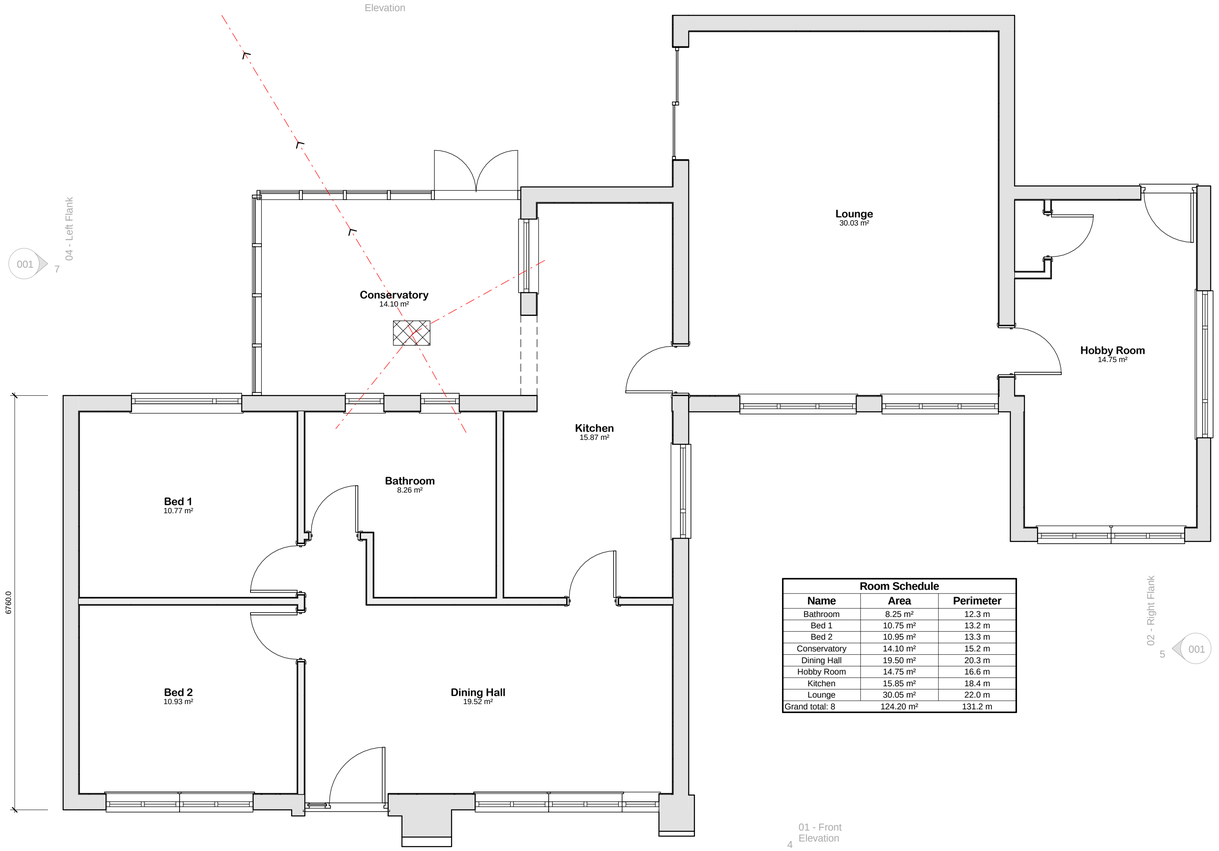


| Room Schedule | | |
|---|---|---|
| Name | Area | Perimeter |
| Bathroom | 8.25 m² | 12.3 m |
| Bed 1 | 10.75 m² | 13.2 m |
| Bed 2 | 10.95 m² | 13.3 m |
| Conservatory | 14.10 m² | 15.2 m |
| Dining Hall | 19.50 m² | 20.3 m |
| Hobby Room | 14.75 m² | 16.6 m |
| Kitchen | 15.85 m² | 18.4 m |
| Lounge | 30.05 m² | 22.0 m |
| Grand total: 8 | 124.20 m² | 131.2 m |

## 01 - Ground Floor Plan
1 : 50

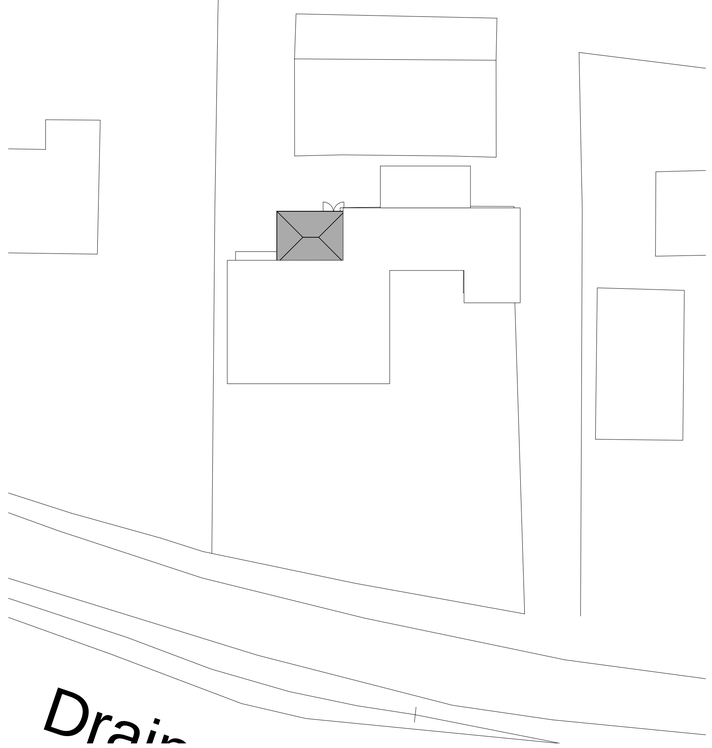


## Site Block Plan
1 : 200

PLANNING ISSUE

Due to areas of the structure being covered, unexposed or otherwise inaccessible the notes / specifications of existing materials are subject to confirmation of site when it is feasible to expose the relevant areas of construction.

GENERAL CONDITIONS
Contractors are responsible for checking all dimensions on site when work commences and before ordering any materials.Any discrepancies should be brought to the attention of the Client for remedial action before commencing further.
All materials not specified to be of a standard suitable for the work proposed and be fit for purpose.All work to be in accordance with good building practise and all necessary BS codes for Workmanship on Building Sites.

Client:
**Mr D Caroll**

Site:
**Springway**
**Stockwell Gate**
**Whaplode**

Drg Title:
**Existing Plans**

remway Design Ltd
"Treetops" The Racegound, Spalding, PE11 3AP Tel : 01775 768 921

| Date | Contract No | Drg No |
|---|---|---|
| 05.02.15 | 2498 | 001 |