0m 20m 40m 60m 80m 100m
VISUAL SCALE 1:1000 @ A1

0m 4m 8m 12m 16m 20m
VISUAL SCALE 1:200 @ A1

0m 2m 4m 6m 8m 10m
VISUAL SCALE 1:100 @ A1

0m 1m 2m 3m 4m 5m
VISUAL SCALE 1:50 @ A1




01 - Front Elevation
1 : 100


02 - Right Flank
1 : 100



3D View 1

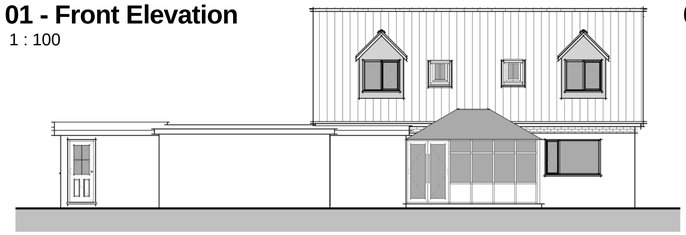

03 - Rear Elevation
1 : 100

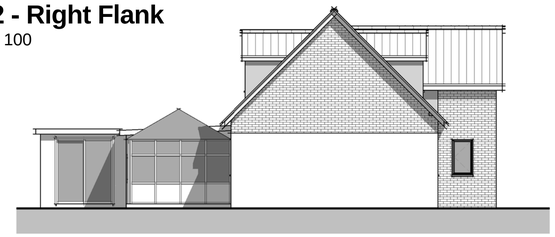


04 - Left Flank
1 : 100



3D View 2




3D View 3

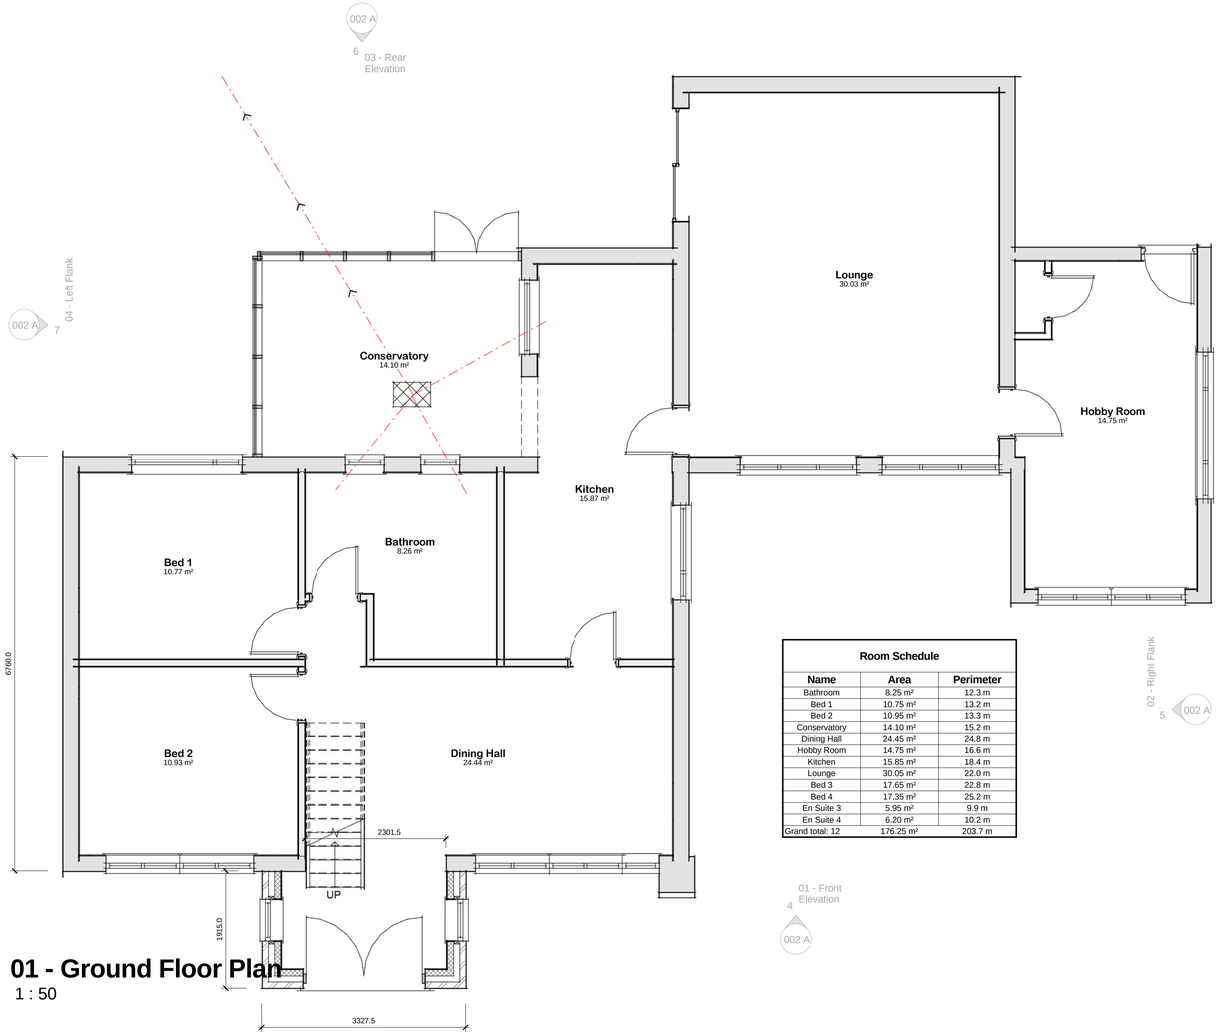

01 - Ground Floor Plan
1 : 50

Room Schedule

Name	Area	Perimeter
Bathroom	8.25 m²	12.3 m
Bed 1	10.75 m²	13.2 m
Bed 2	10.95 m²	13.3 m
Conservatory	14.10 m²	15.2 m
Dining Hall	24.45 m²	24.8 m
Hobby Room	14.75 m²	16.6 m
Kitchen	15.85 m²	18.4 m
Lounge	30.05 m²	22.0 m
Bed 3	17.65 m²	22.8 m
Bed 4	17.35 m²	25.2 m
En Suite 3	5.95 m²	9.9 m
En Suite 4	6.20 m²	10.2 m
Grand total: 12	176.25 m²	203.7 m

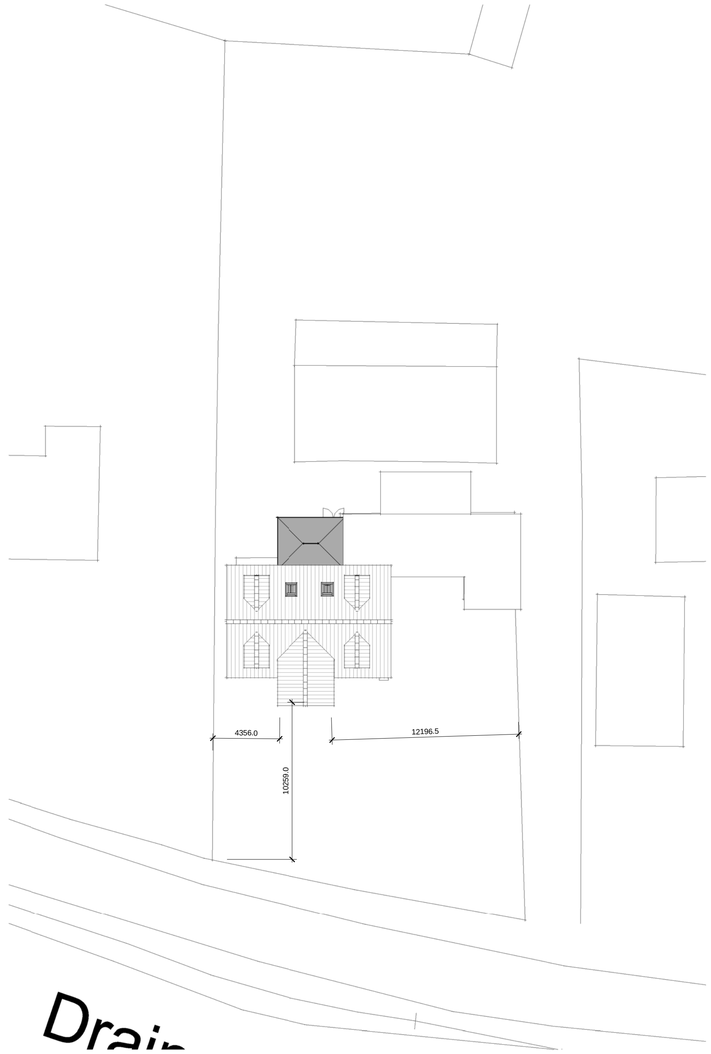

Site Block Plan
1 : 200

PLANNING ISSUE

Due to areas of the structure being covered, unexposed or otherwise inaccessible the notes / specifications of existing materials are subject to confirmation of site when it is feasible to expose the relevant areas of construction.

GENERAL CONDITIONS
Contractors are responsible for checking all dimensions on site when work commences and before ordering any materials.Any discrepancies should be brought to the attention of the Client for remedial action before commencing further.
All materials not specified to be of a standard suitable for the work proposed and be fit for purpose.All work to be in accordance with good building practise and all necessary BS codes for Workmanship on Building Sites.

Client:
Mr D Caroll

Site:
Springway
Stockwell Gate
Whaplode

Drg Title:
Proposed Plans

remway Design Ltd
"Treetops", The Raceground, Spalding, PE11 3AP Tel : 01775 768 921

Date	Contract No	Drg No
05.02.15	2498	002 A