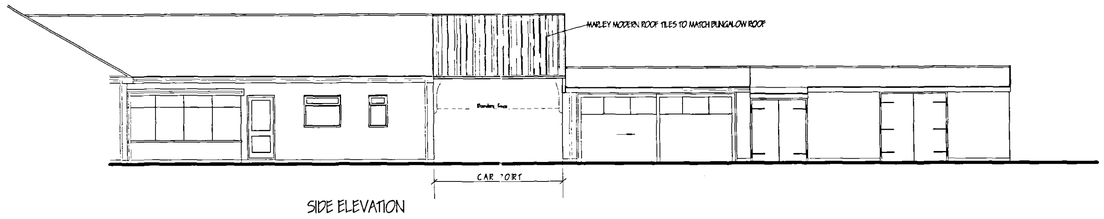

SIDE ELEVATION

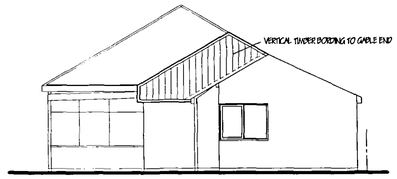

REAR ELEVATION

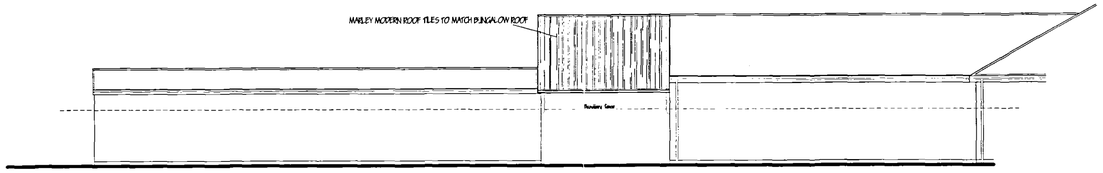

SIDE ELEVATION

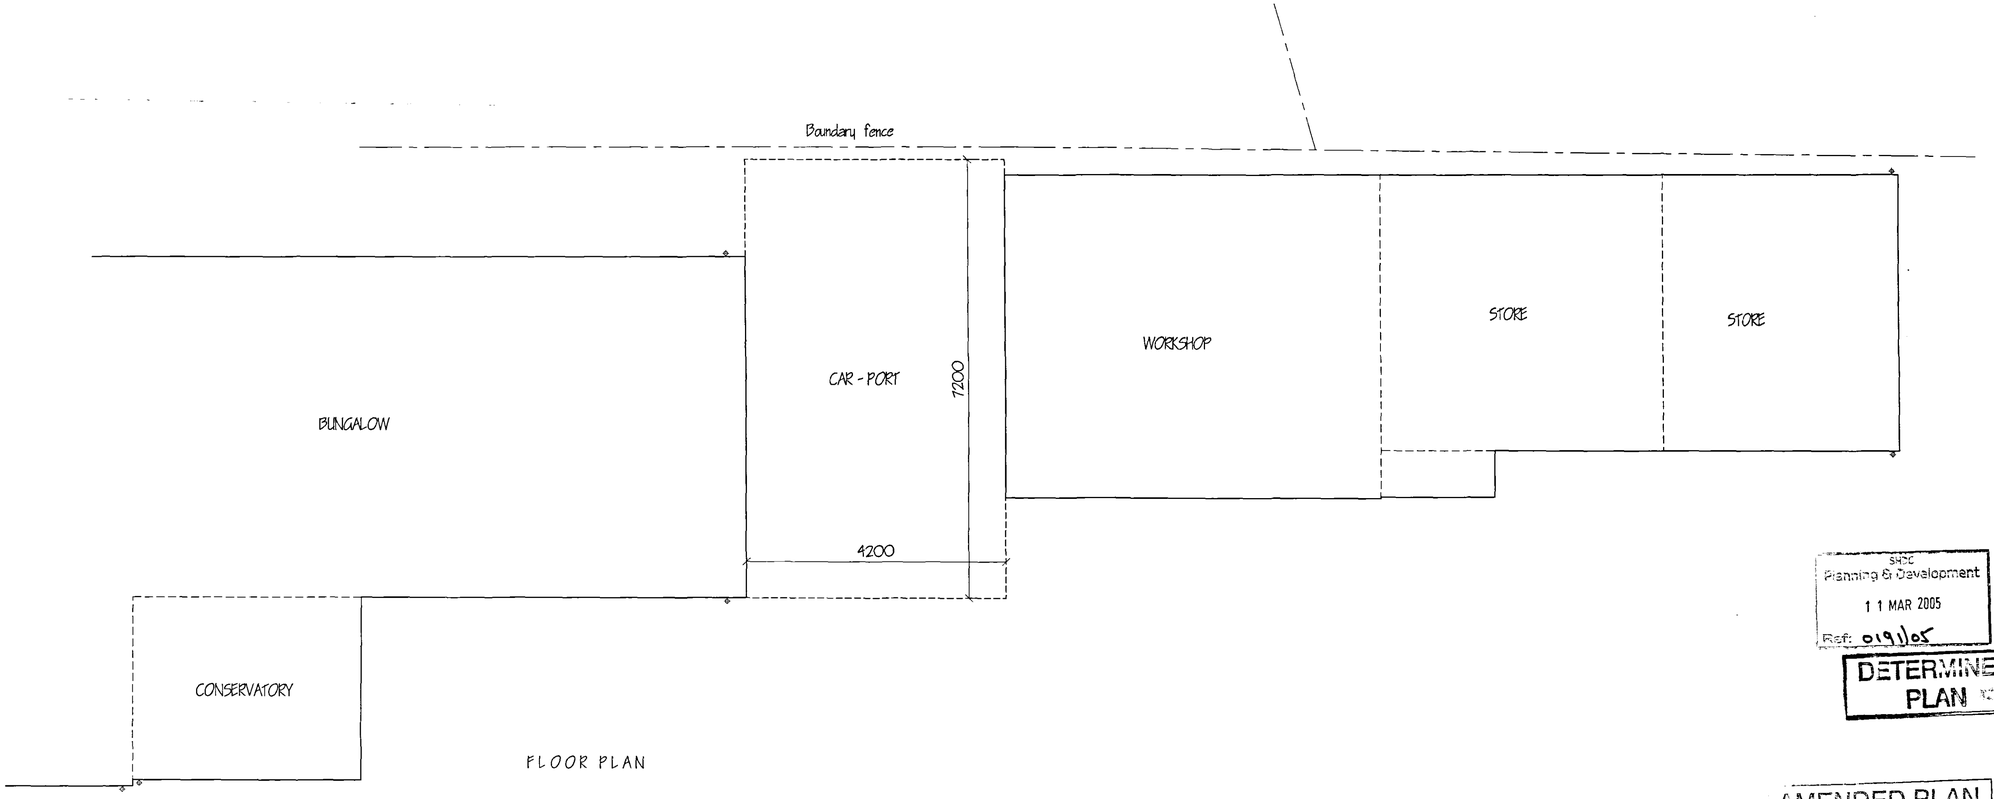

FLOOR PLAN

SHDC
Planning & Development
11 MAR 2005
Ref: 0191/05

DETERMINED PLAN

AMENDED PLAN
Ref. A1

Rev.	Revision	Date
B	VERTICAL TIMBER BOARDING TO GABLE END	MARCH '05
A	ROOF TILES IN LIEU OF STEEL SHEETING	FEB '05

G. R. MEROHANT C.M.
I.ENG AMICE FIWO

ARCHITECTURAL, STRUCTURAL AND LAND DRAINAGE CONSULTANTS

Unit 4, Wrights Mews
12A Park Road, Holbeach,
Spalding, Lincs. PE12 7EE
Tel: 01406 422600
Fax: 01406 426744
E-Mail: G. R. Merohant @ Merohant. F.S. Co. UK

Project
CAR PORT.
'LANNERCROFT'.
COGGATE.
WHAPLODE.

Client
MR. P. CREESE.

Drawing
FLOOR PLAN & ELEVATIONS.

Job Ref.	Drawing No.
1033-04	023
Date: NOV '04	Drawn: GRM

Scales
1/50 1/100

DO NOT SCALE FROM THIS DRAWING
This drawing is important and may not be altered, reused, photocopied or used for any other purpose other than that for which it is issued. The General Contractor is to check all dimensions on site and report any discrepancies to the Architect. All metres shown on this drawing are in metric. Foundations are based upon typical site conditions assumed in the area. No responsibility can be accepted for variations in ground conditions which may be discovered during construction unless reported to and confirmed in writing by the Architect before the commencement of any work affected thereby. In respect of foundations to establish specific ground conditions before foundations work is commenced. This drawing is limited in the amount of information available, and does not purport to contain all specification of the works. It is solely for the purposes of obtaining Planning / Building Regulations approval. This drawing shall not be used as a contract document alone. The work is not to be supervised or inspected on site by G R Merohant or any representative thereof. It is the client or their appointed agents responsibility to control environments, a measure of materials, adherence to specification, variations to contract etc.
All materials to be new unless otherwise stated and all components and materials etc. to be used fixed and installed etc. in strict accordance with manufacturers instruction and relevant rules of practice. Materials shall conform to accordance British standard specification or BSA certificate of European code equivalent. The Employer / Client shall ensure that the selected subcontractor is competent with and adopts all measures necessary to ensure compliance with health and safety legislation for building sites and work places. The Employer / Client is advised that should the work need to comply with the Construction Design and Management Regulations an independent Planning Supervisor will be required. The works shall comprise of all that is shown on the drawing, and unless Work that may not specifically shown but may be reasonably inferred as necessary to carry out the works shall be deemed to be included.