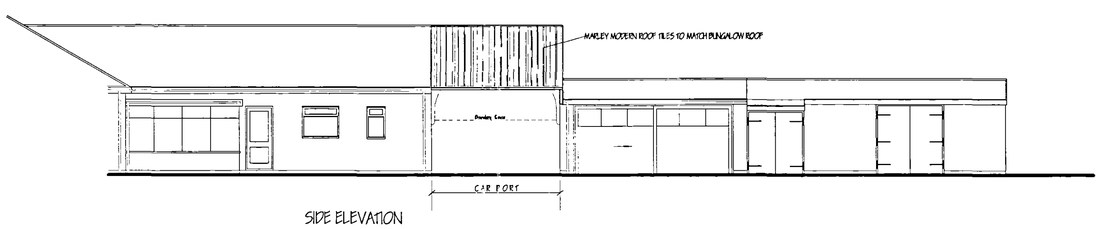

SIDE ELEVATION

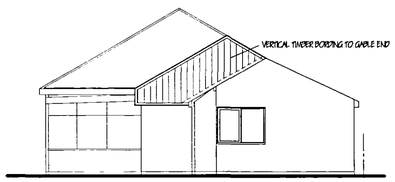

REAR ELEVATION

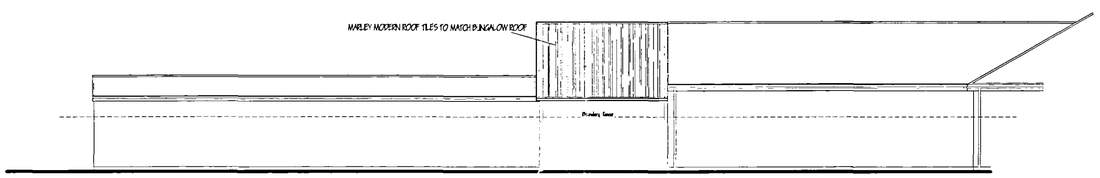

SIDE ELEVATION

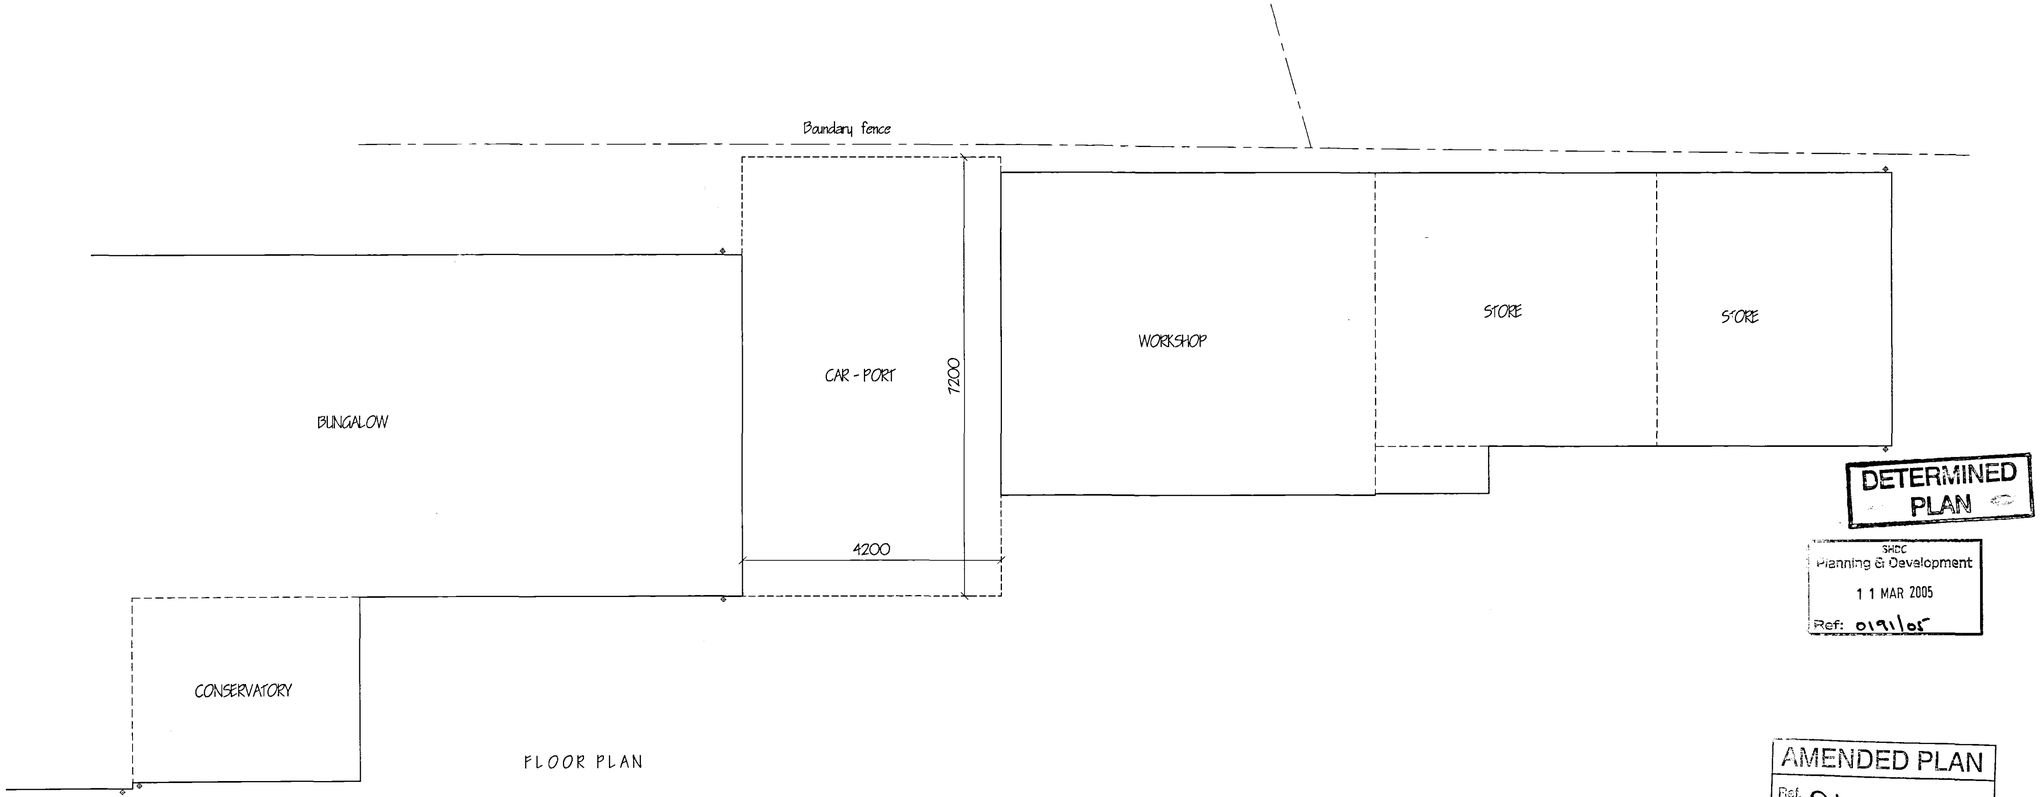

FLOOR PLAN

DETERMINED PLAN

SHDC
Planning & Development
11 MAR 2005
Ref: 0191/05

AMENDED PLAN
Ref. A1

B	VERTICAL TIMBER BOARDING TO GABLE END	MARCH '05
A	ROOF TILES IN LIEU OF STEEL SHEETING	JAN '05
ref.	revision	date

G. R. MERCHANT C M
I.ENG AMICE FIWO

ARCHITECTURAL, STRUCTURAL AND LAND DRAINAGE CONSULTANTS

Unit 4, Wrights Mews
12A Park Road, Holbeach,
Spalding, Lincs. PE12 7QZ
Tel: 01406 490600
Fax 01406 426744
E-Mail: G. R. Merchant @ Merchant. Fs. Co. UK

Project
CAR PORT,
'LANNERCROFT',
CODGATE,
WHAPLODE.

Client
MR. P. CREESE.

Drawing
FLOOR PLAN & ELEVATIONS.

Job Ref.	Drawing No.
1053-04	020
Date: NOV '04	Drawn: GRM

Scales
1/50 1/100

DO NOT SCALE FROM THIS DRAWING

This drawing is copyright and may not be altered, traced, photocopied or used, for any other purpose other than that for which it is issued. The Agreed Contractor is to check all dimensions on site and report any discrepancies to the Architect. All details shown on this drawing indicate foundations are based upon typical site conditions related to the area. No responsibility can be accepted for abnormal conditions which may be discovered during construction unless reported to the Architect as that design commencement may be considered. Site soil surveys are recommended. In respect of foundations to establish specific site conditions before foundation work is undertaken. The drawing is prepared for the purpose of obtaining planning consent and may not be sufficient to be used for construction purposes. It is essential that working drawings are prepared and approved. This drawing must not be used as a contract document alone. The works are not under supervision or inspected on site by G R Merchant or any representative thereof. It is the client or their appointed agents responsibility to control workmanship, subsidence of materials, adherence to specification, variations to contract etc.

All materials to be new unless otherwise stated and all components and materials etc. to be used fixed and installed etc. in strict accordance with manufacturers instruction and relevant code of practice. Materials shall conform to appropriate British standard specification or EEA certificate or European code equivalent. The Employer / Client shall ensure that the selected contractor is competent with and adopts all measures necessary to achieve compliance with Health and Safety legislation for Building sites and Work places. The Employer / Client is advised that should the work need to comply with the Construction Design and Management Regulations an Independent Planning Supervisor will be required. The contractor is responsible for all the work on the drawing and making Work that may not specifically be mentioned on the drawing but as necessary to carry out the works shall be deemed to be included.