Do not scale directly from this drawing. All discrepancies are to be brought to the attention of the Practice.
The copyright to this drawing is owned by Trevor A Clay RIBA Ltd.

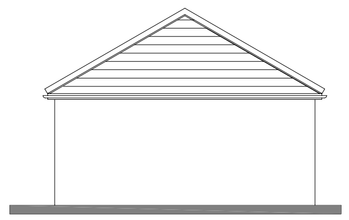

REAR AND SIDES ELEVATION

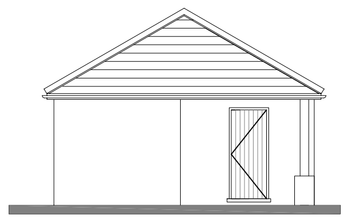

REAR AND SIDES ELEVATION

NORTH EAST ELEVATION (front)

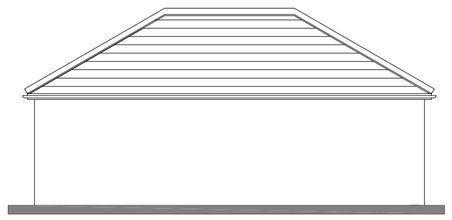

REAR AND SIDES ELEVATION

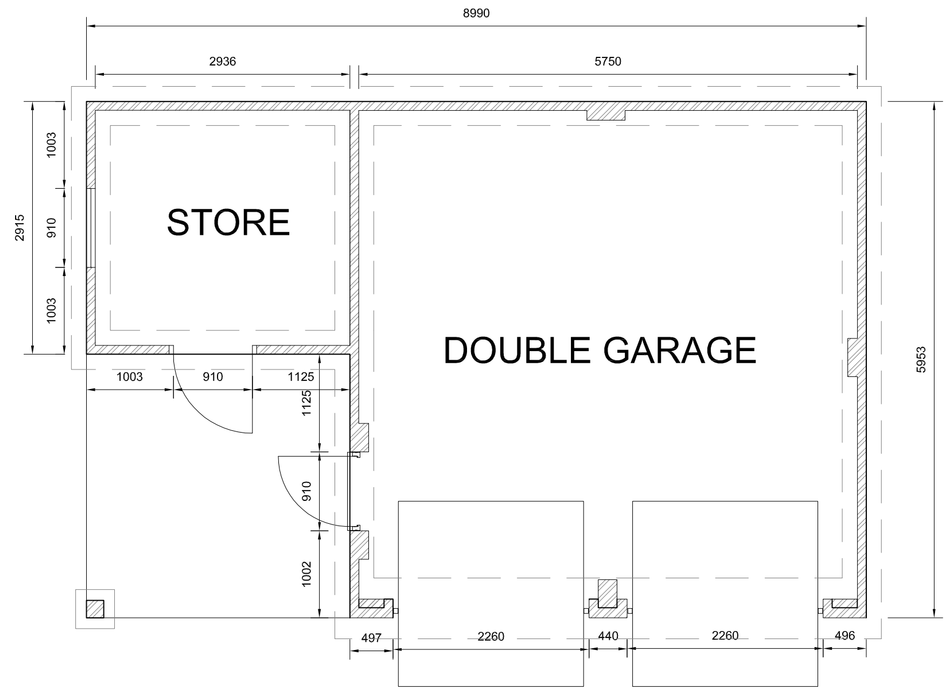

FLOOR PLAN

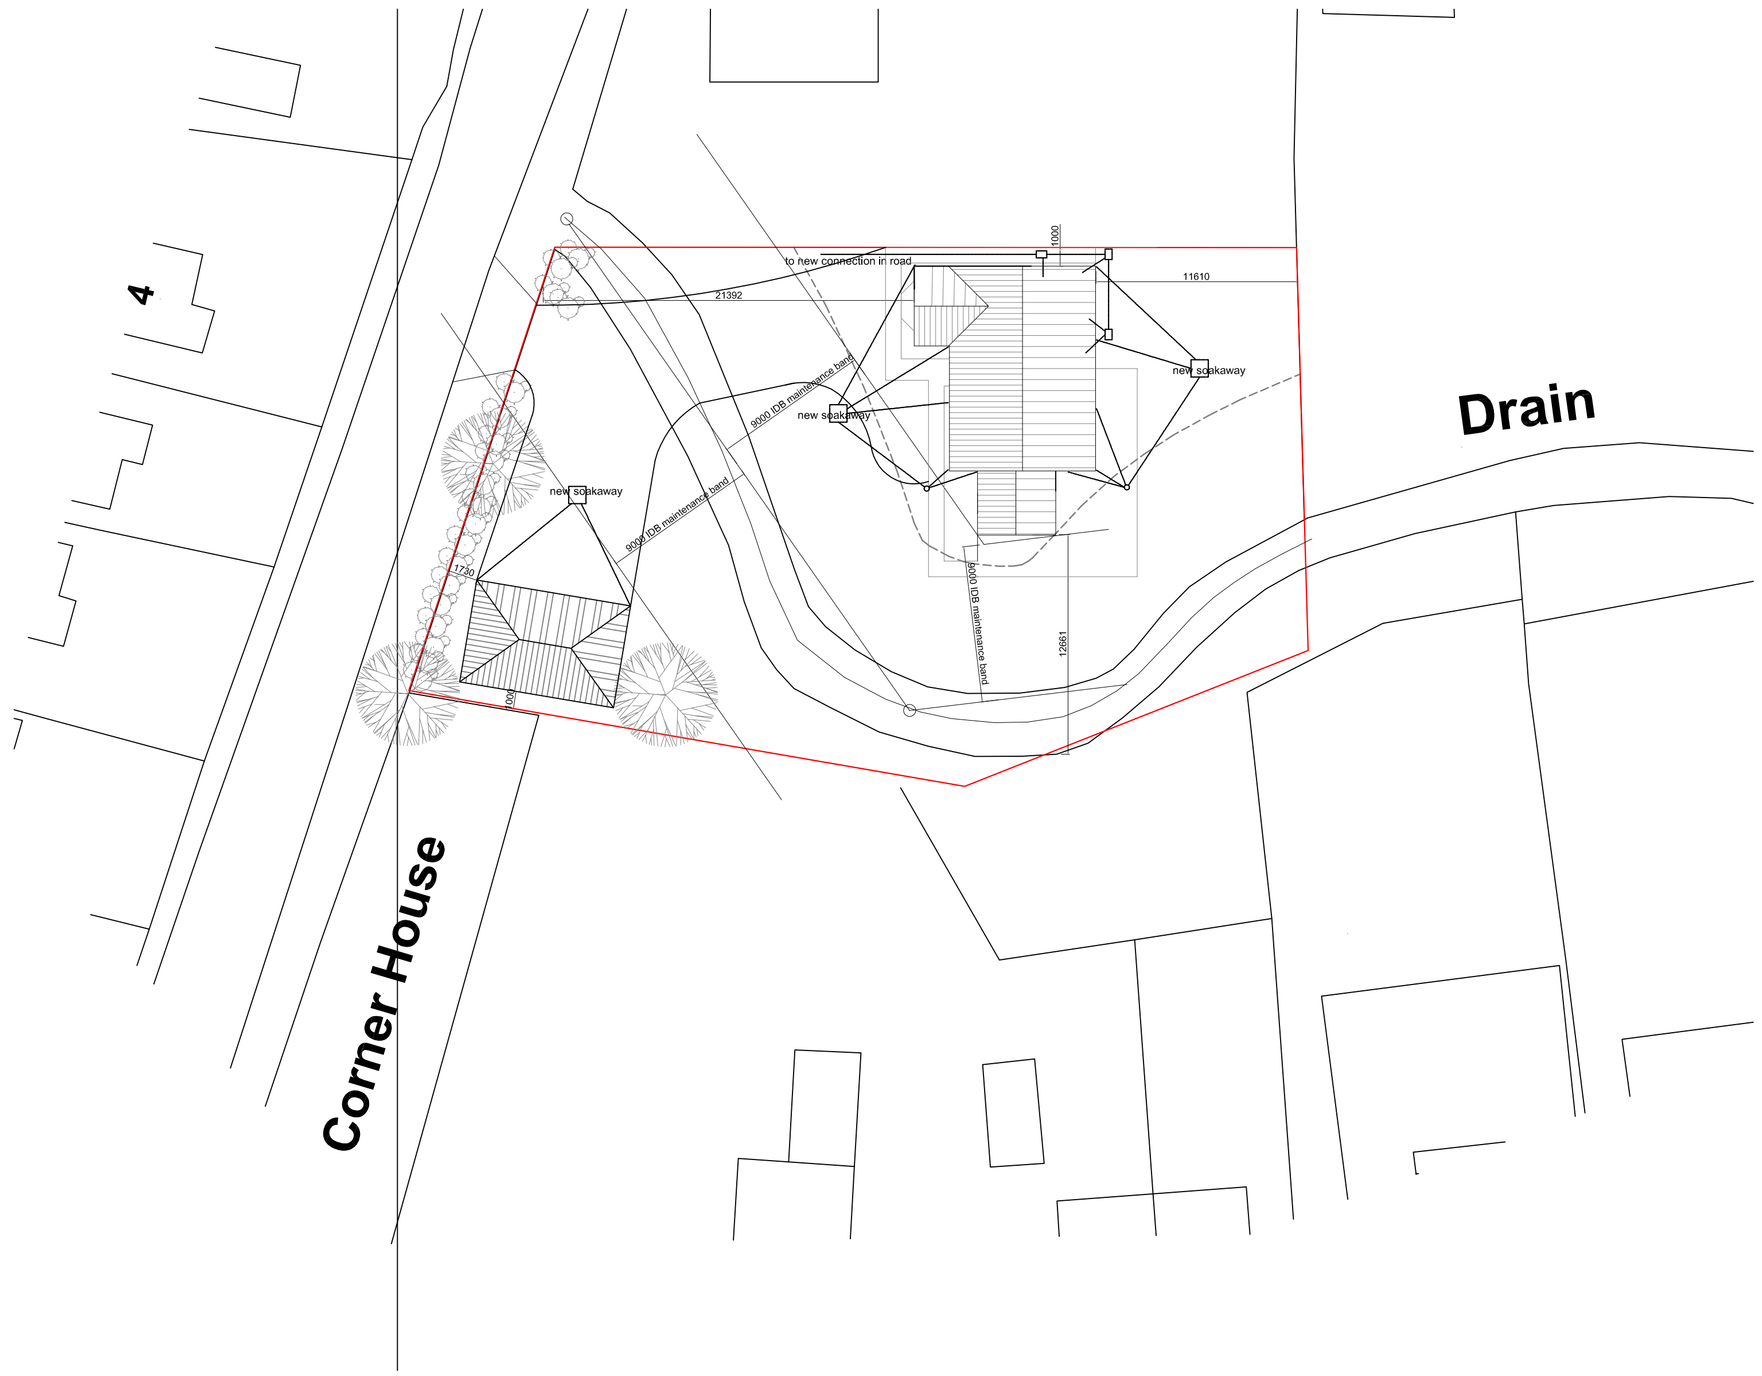

PROPOSED BLOCK PLAN

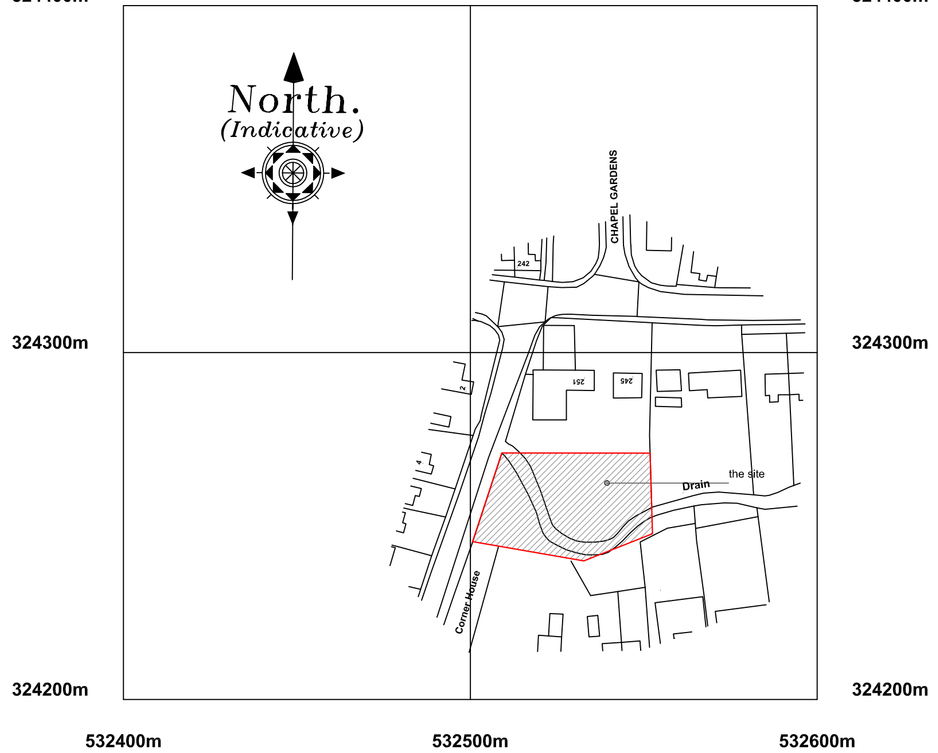

©Crown Copyright. All rights reserved. Licence no. 100019980

LOCATION BLOCK PLAN

Revision	Date	Drawn	Description

Client Mr R Brown

Project Proposed Residential Development, Church Gate, Whaplode

Drawing Building Regulations (garage, block and location plans)

Scale 1:50,1:100, 1:200, 1:1250, @ A1 Drawn AWM Checked TAC Date 07/11/2016

Drawing No. 16/463/PA/004

Trevor A Clay RIBA Ltd, 14 Old Fendike Road, Weston Hills, Spalding, Lincs. PE126DD
01406 380027 07778 597975 trevor@tacarchitects.co.uk www.tacarchitects.co.uk