Do not scale directly from this drawing. All discrepancies are to be brought to the attention of the Practice.

The copyright to this drawing is owned by Trevor A Clay RIBA Ltd.

FRONT ELEVATION

REAR ELEVATION

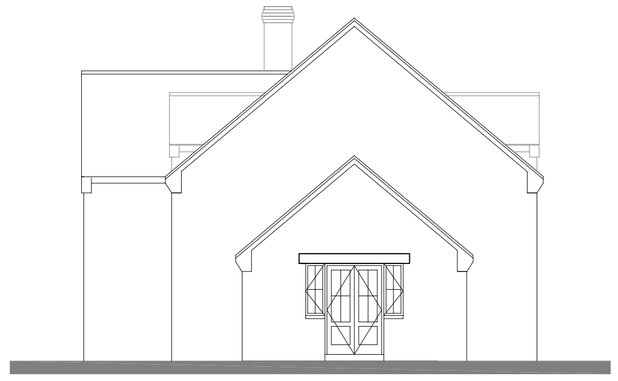

SIDE ELEVATION

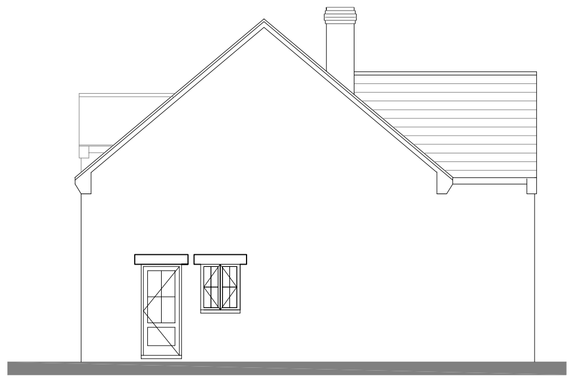

SIDE ELEVATION

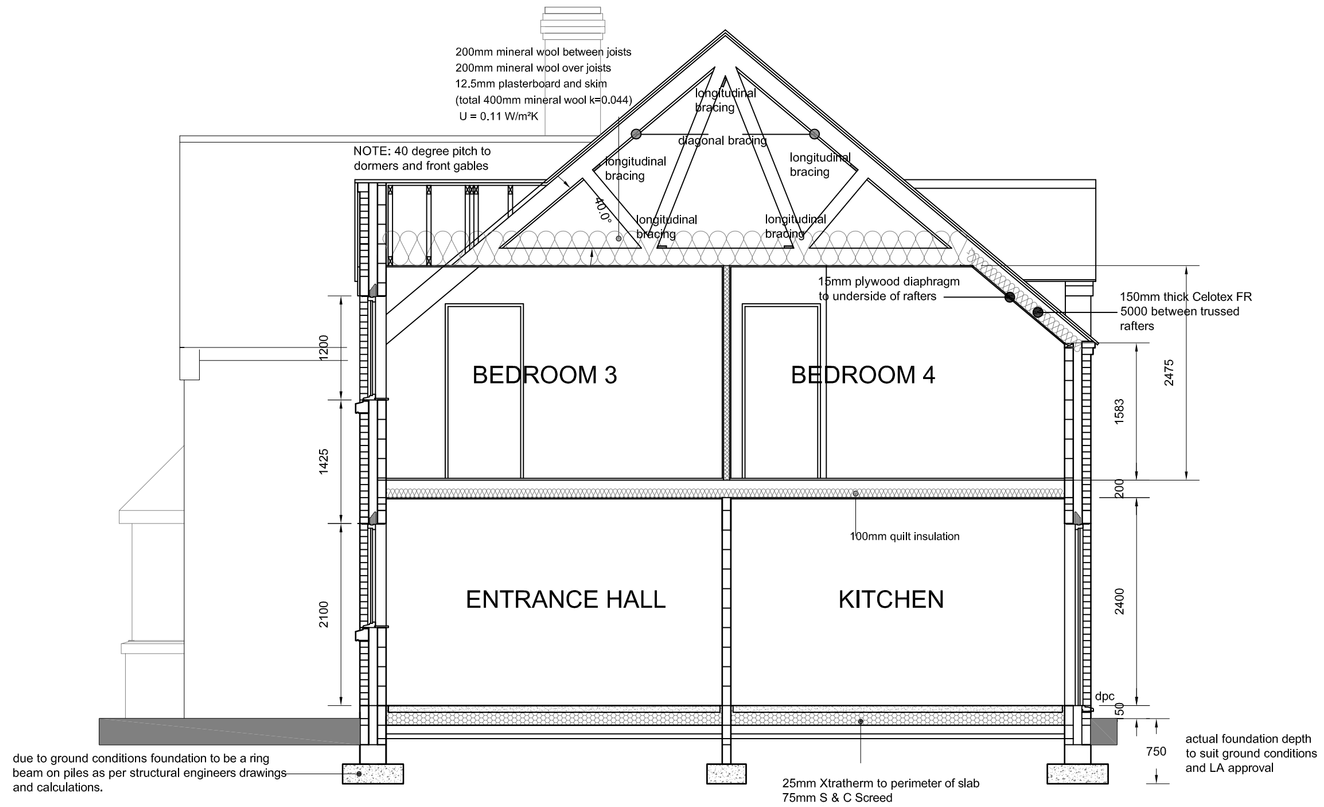

CROSS SECTION A - A

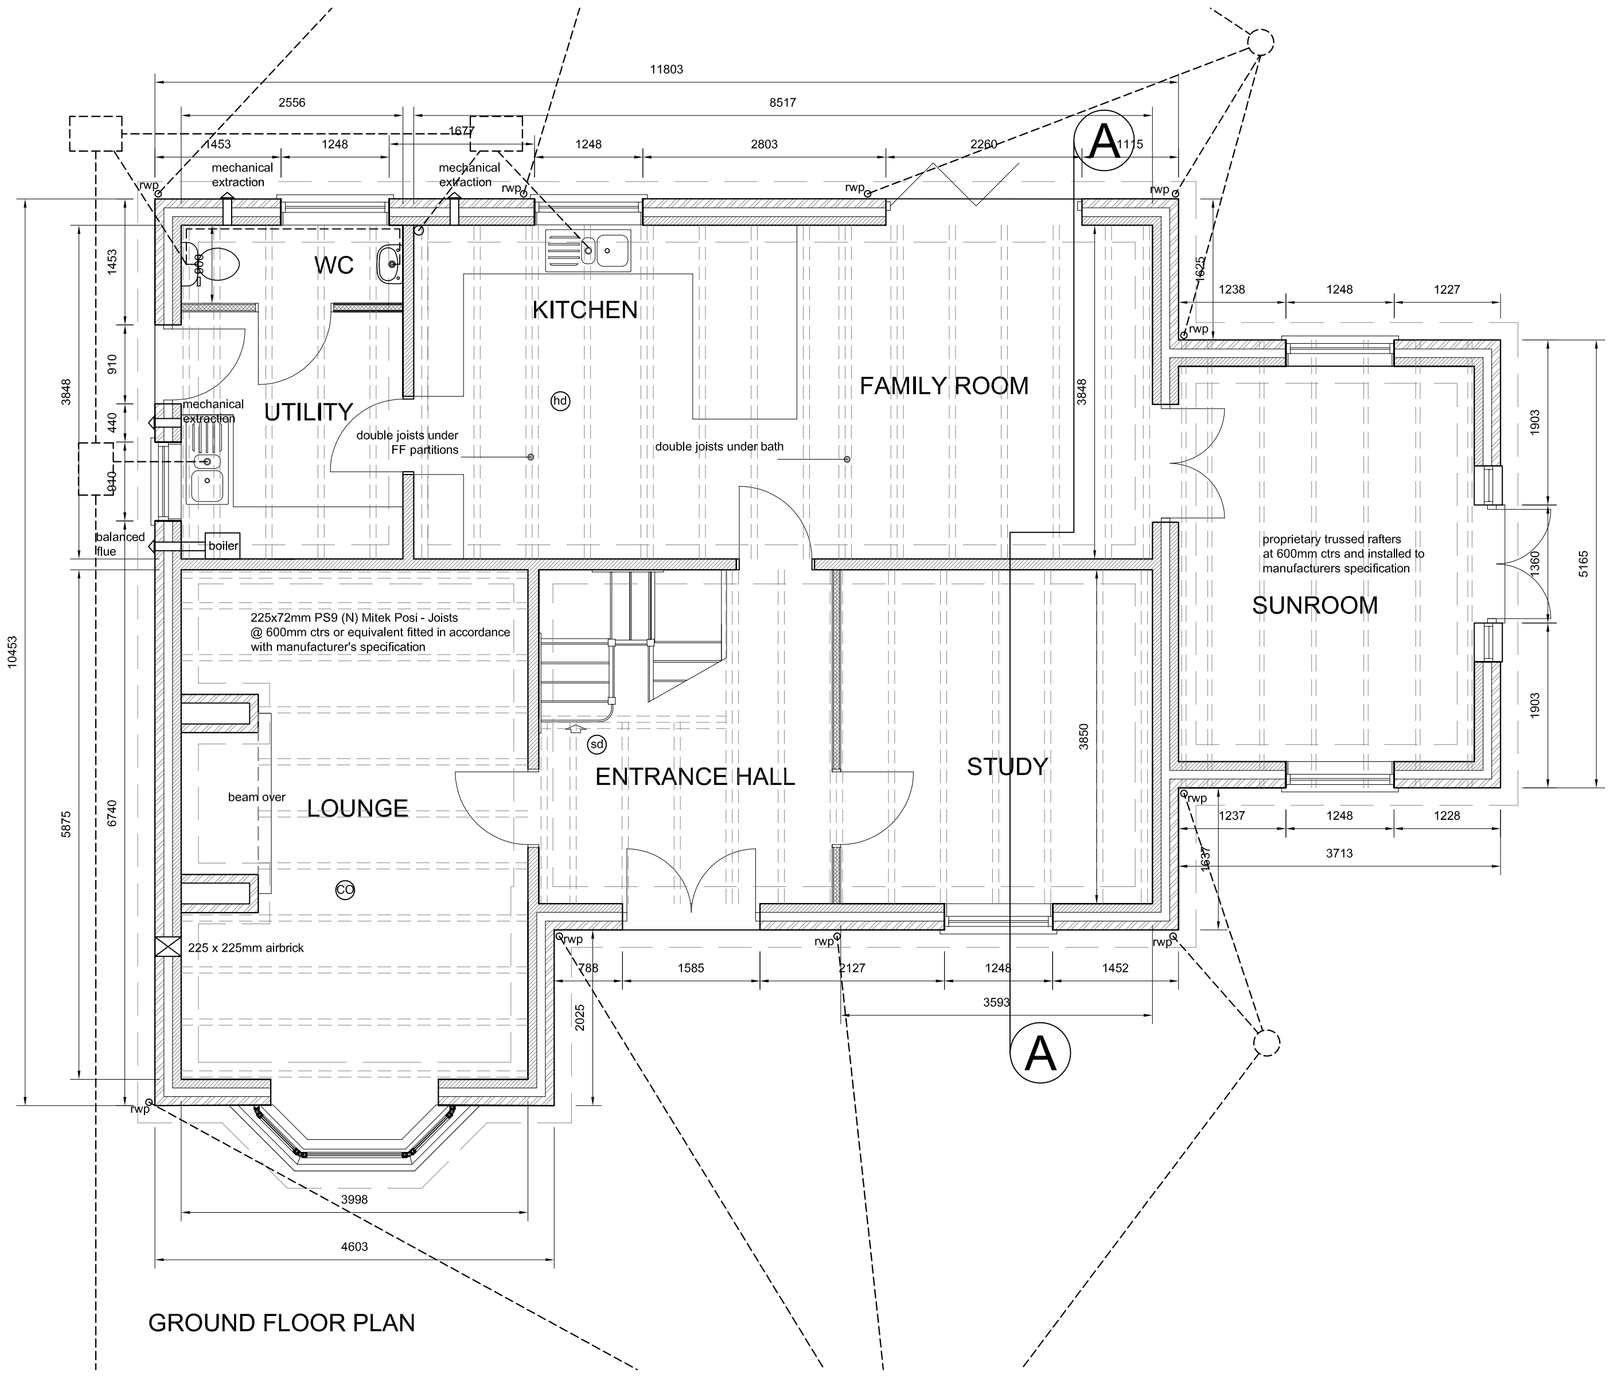

GROUND FLOOR PLAN

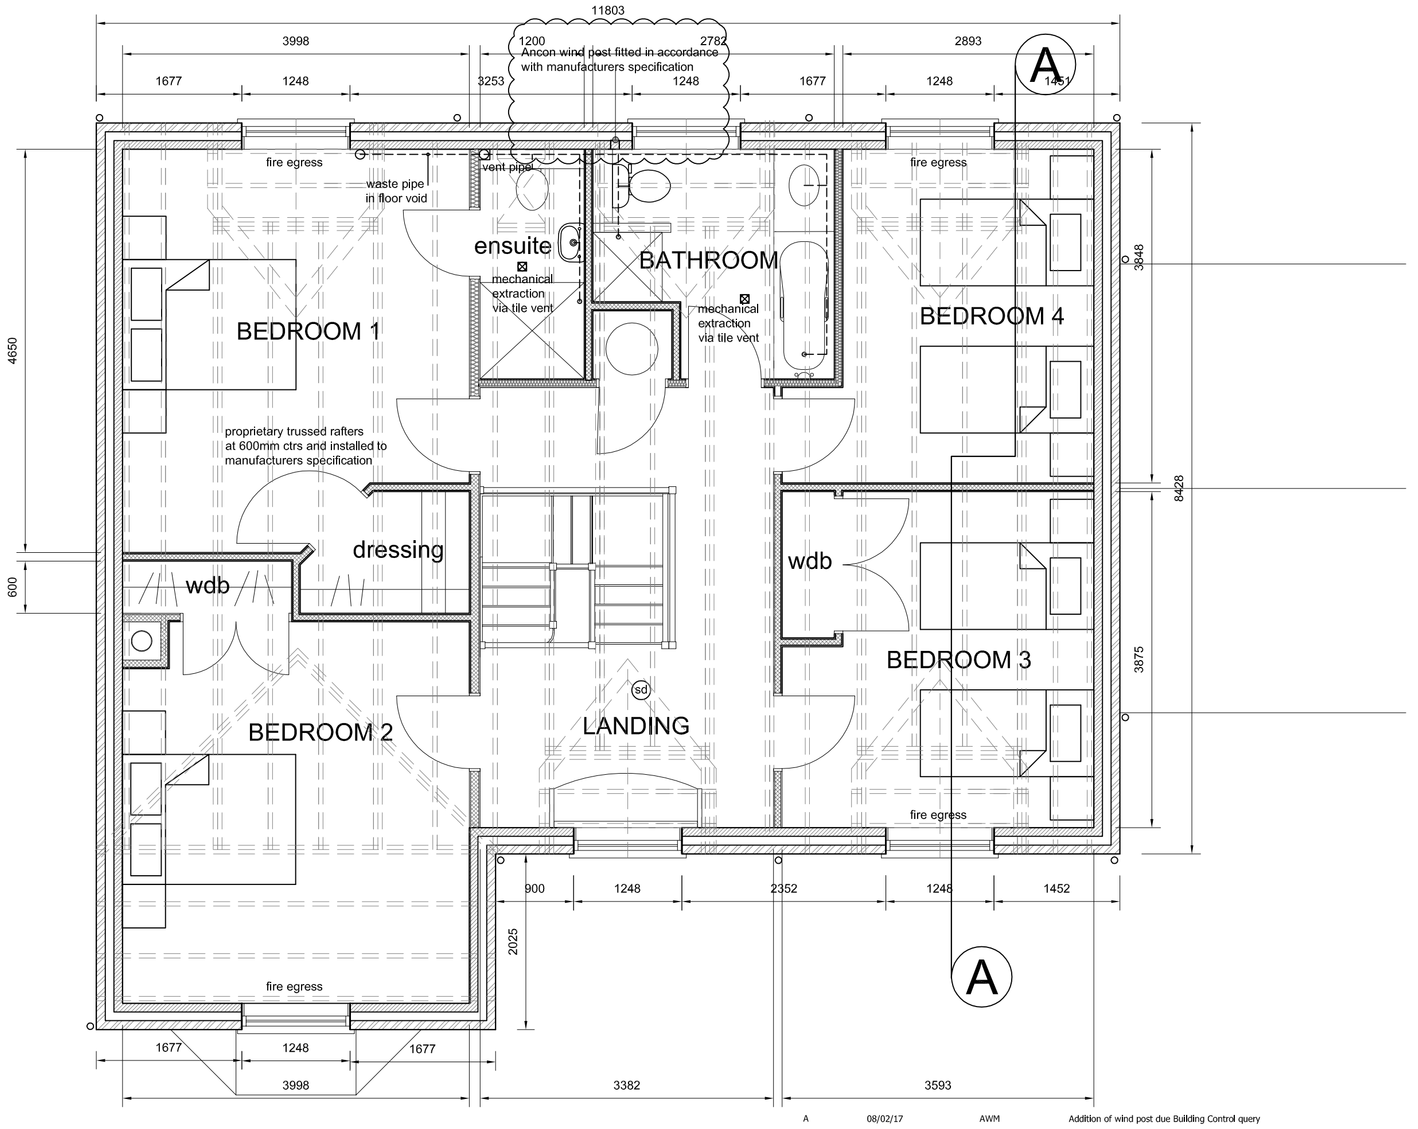

FIRST FLOOR PLAN

Revision	Date	Drawn	Description
A	08/02/17	AWM	Addition of wind post due Building Control query

Client Mr R Brown

Project Proposed Residential Development, Church Gate, Whaplode

Drawing Building Regulations

Scale 1:50,1:100, @ A1 Drawn AWM Checked TAC Date 06/12/2016

Drawing No. 16/463/PA/003A

Trevor A Clay RIBA Ltd, 14 Old Fendike Road, Weston Hills, Spalding, Lincs. PE126DD
01406 380027 07778 597975 trevor@tacarchitects.co.uk www.tacarchitects.co.uk