

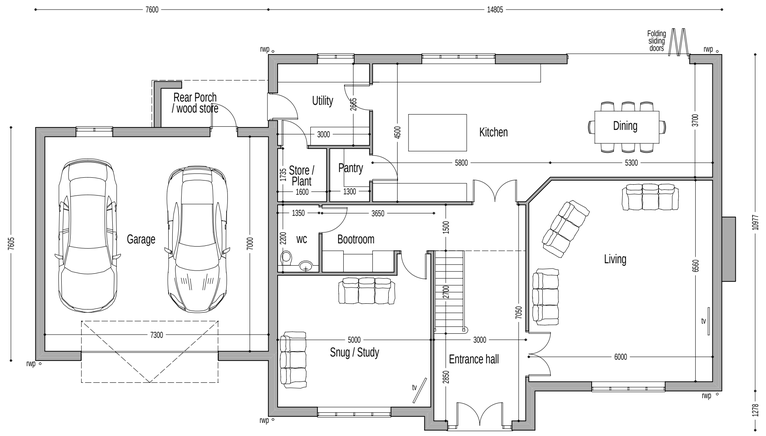


PROPOSED GROUND FLOOR PLAN
Scale 1:100

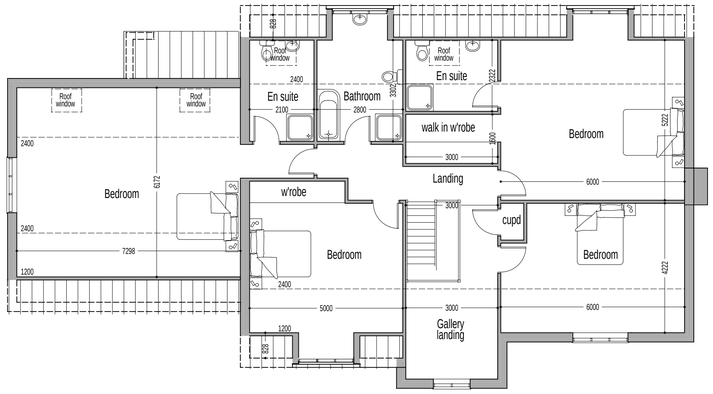


PROPOSED FIRST FLOOR PLAN

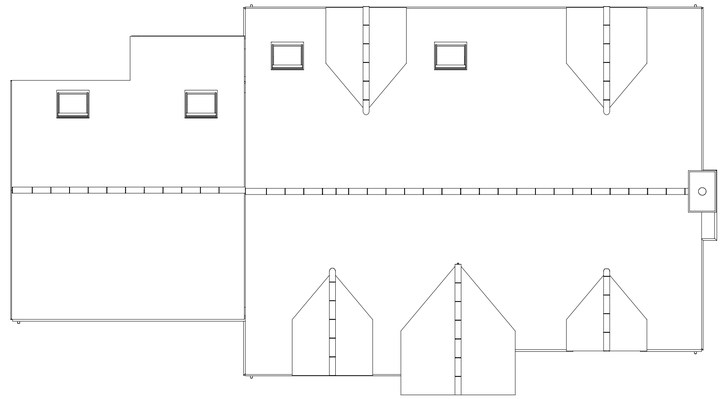

PROPOSED ROOF PLAN




PROPOSED FRONT ~ WEST ~ELEVATION
1:100

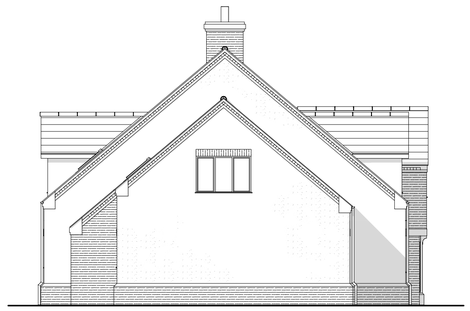

PROPOSED SIDE ~ NORTH ~ ELEVATION



PROPOSED REAR ~ EAST ~ ELEVATION

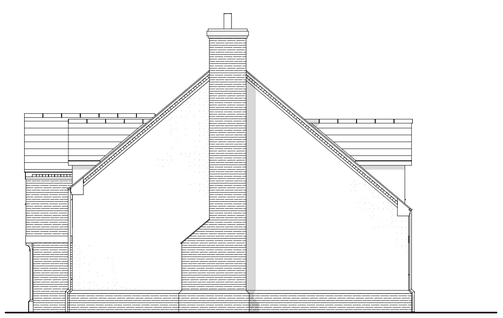



PROPOSED SIDE ~ SOUTH ELEVATION








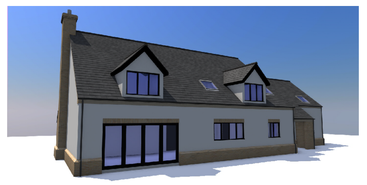

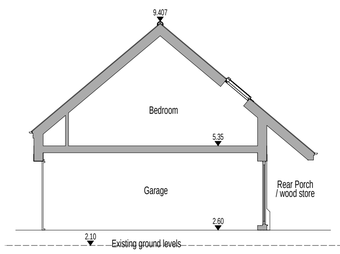

PROPOSED SECTION A - A
1:100

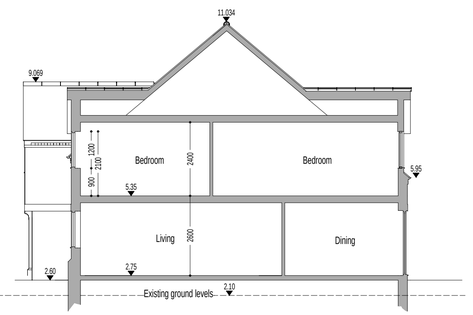

PROPOSED SECTION B - B

Cadworx Ltd
Architectural design and 3d Visualisations

Linden House, Bracken Hill Road
East Lound, Nr Doncaster DN9 2LR

tel 01427 753232
danny@3dcadworx.com

Project

PROPOSED REPLACEMENT DWELLING
OX CROFT BANK
MOULTON CHAPEL
PE12 0XT

Title:

PROPOSED PLANS AND ELEVATIONS

Scale	Date	Drawn
1:100 @ A1	11-2022	DS

Drawing No.
CWX1024 - 101A

A B C D E F G H J