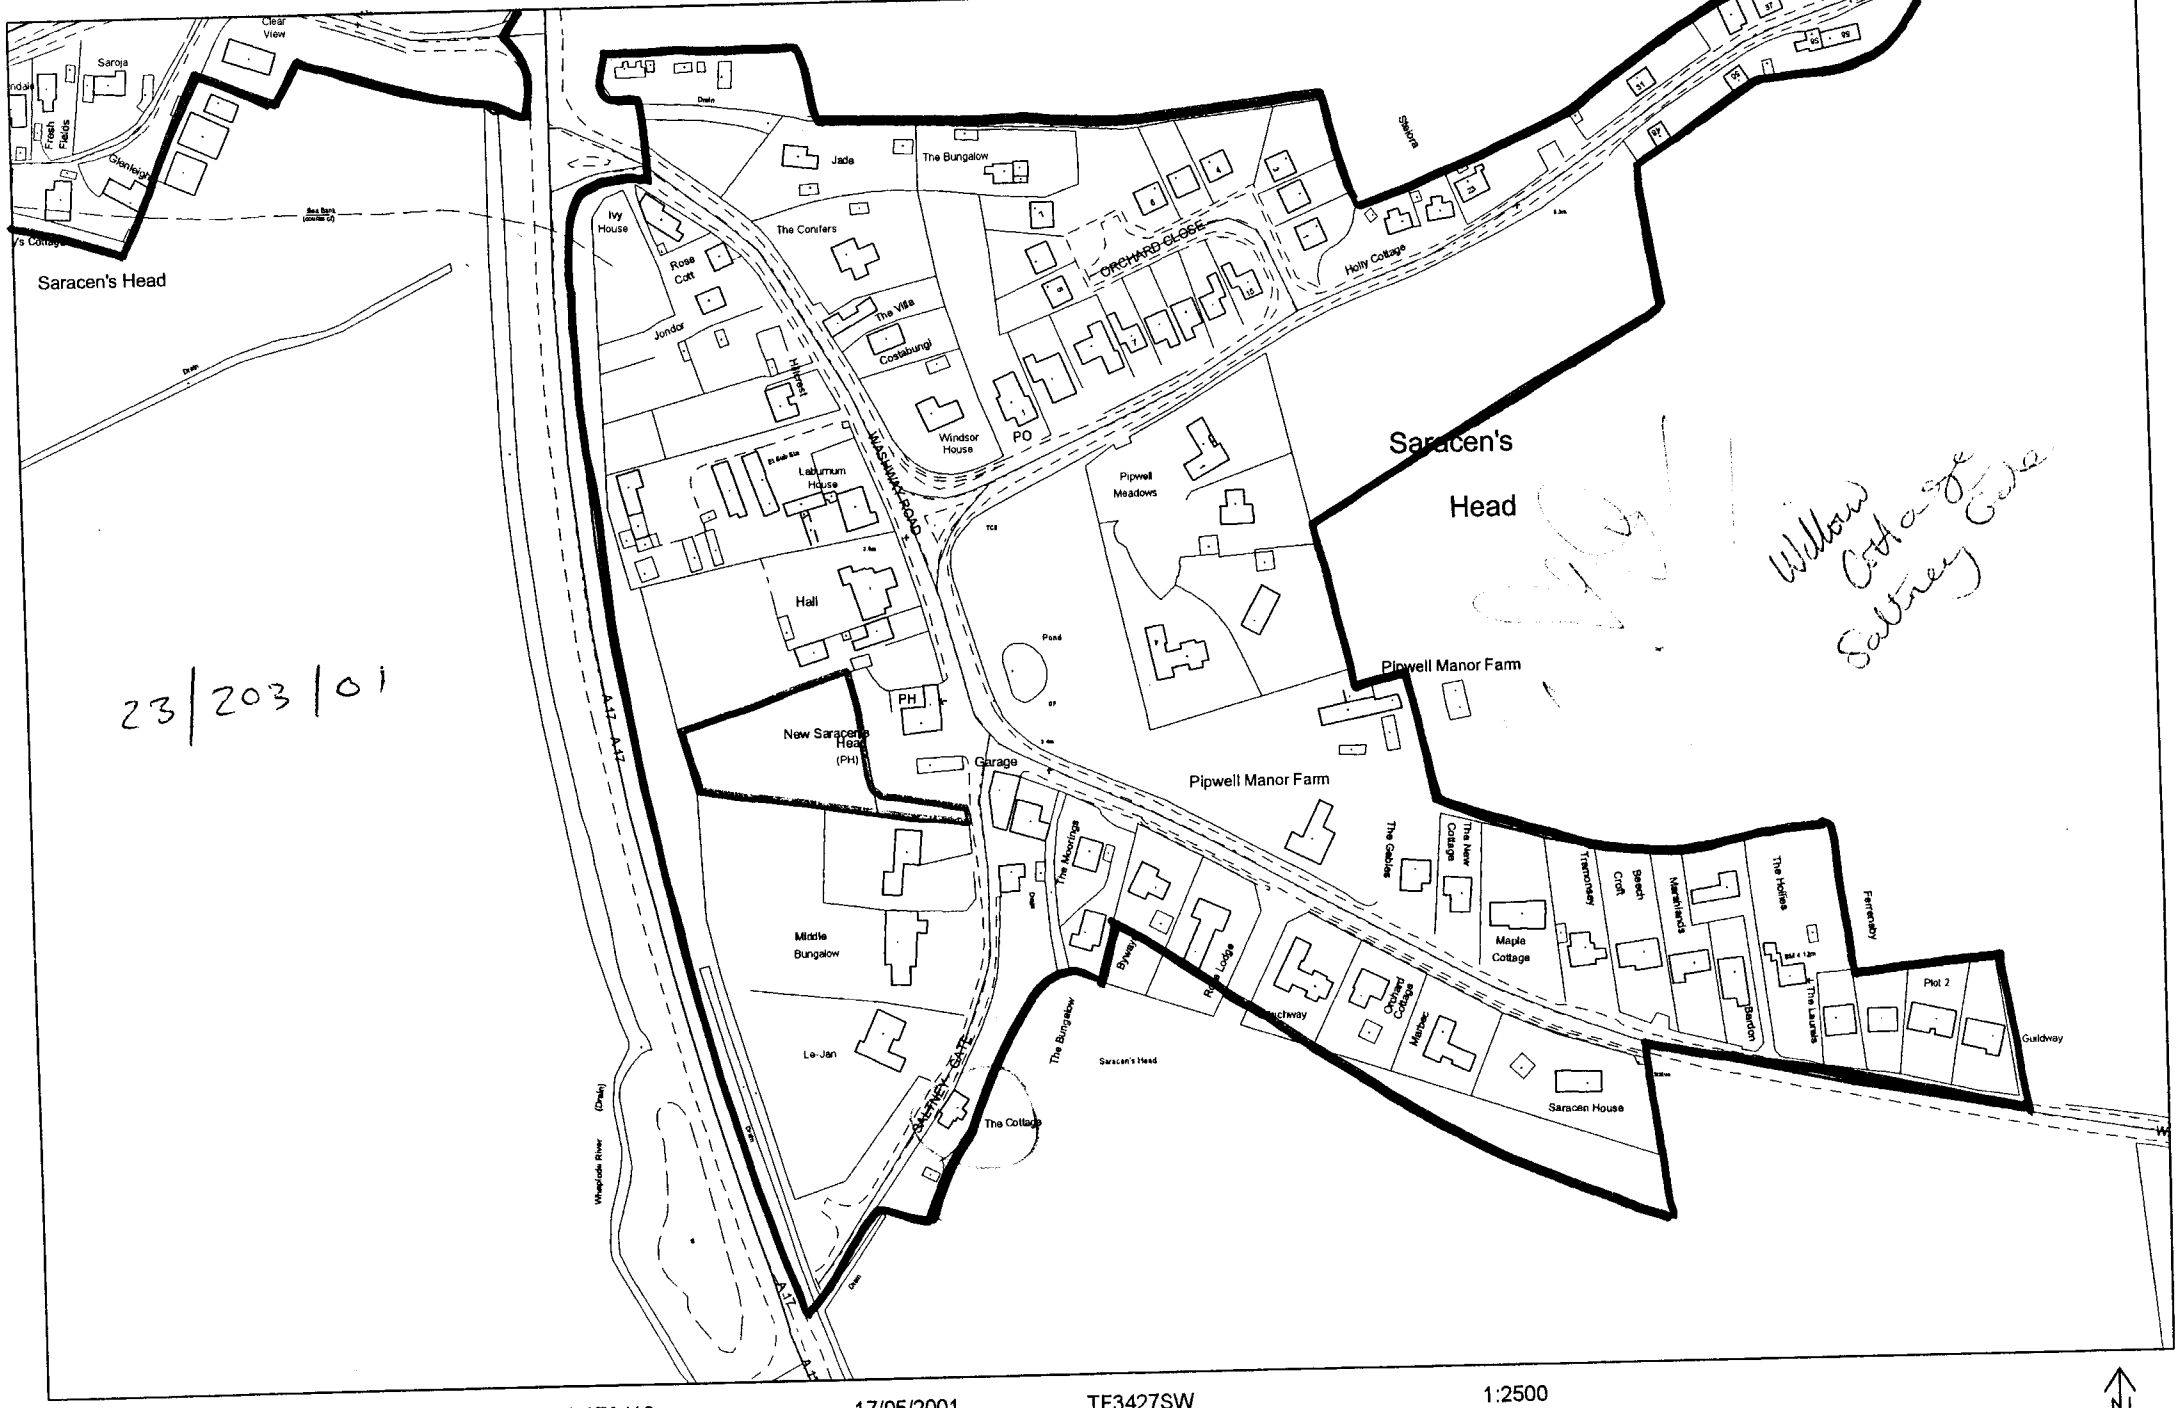
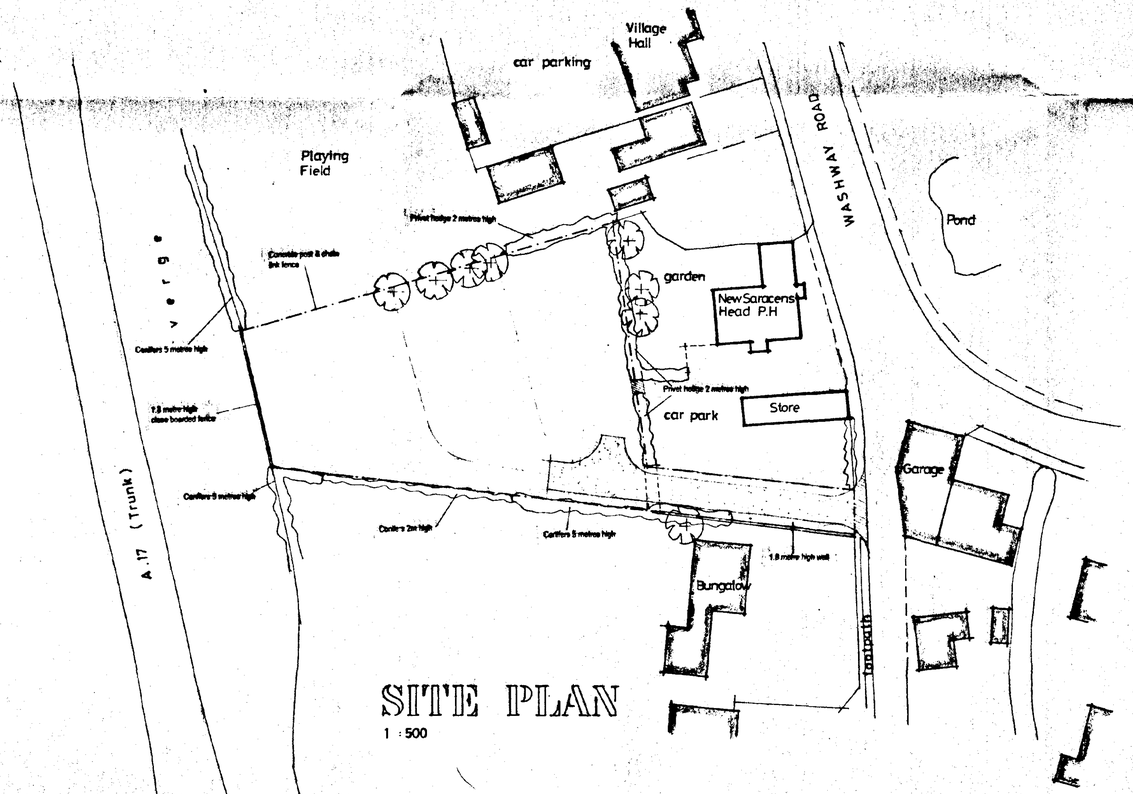


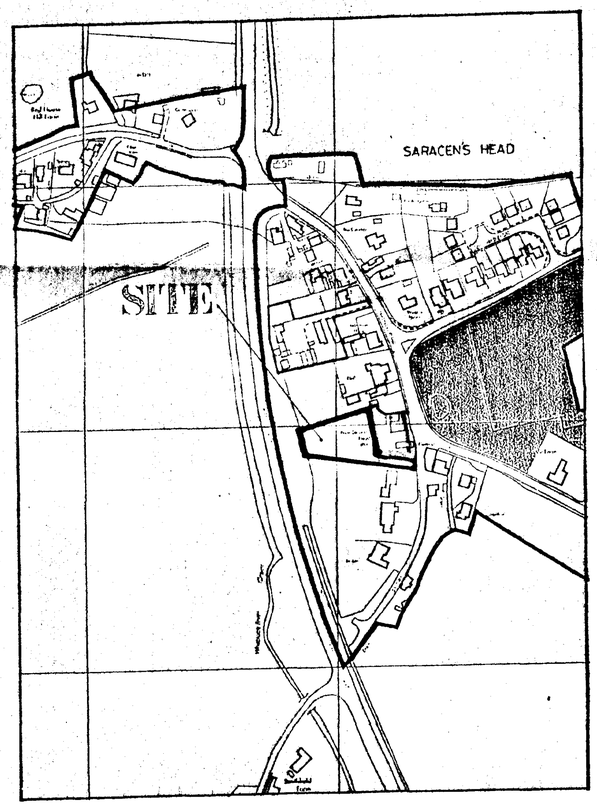

(C) Crown Copyright. South Holland District Council LA 079413 17/05/2001 TF3427SW 1:2500

N




# SITE PLAN

1 : 500




# LOCATION PLAN

1 : 2500

DETERMINED PLAN

COUNCIL OFFICE RECEIVED
21 FEB 2001
Ref: 020310

**DO NOT SCALE FROM THIS DRAWING**
This drawing is copyright and may not be altered, traced, photographed or used for any purpose other than that for which it is issued.
The General Contractor is to check all dimensions on site and report discrepancies to the Architect.
All details shown on this drawing including foundations are based upon typical site conditions related to the area. No responsibility can be accepted for abnormal conditions which may be discovered during construction unless reported to the Architect so that design amendments may be considered. Site soil surveys are recommended in respect of foundations to establish specific site conditions before foundation work is undertaken.

**G. R. MERCHANT**
I.ENG AMICE, FIWO,
ARCHITECTURAL, STRUCTURAL
& LAND DRAINAGE CONSULTANT
TEL: HOLBEACH (01406) 490800

PROJECT:

*RESIDENTIAL DEVELOPMENT*
*REAR OF NEW SARACENS HEAD P.H.*
*SARACENS HEAD*

CLIENT:

*S. GOODERSON*

| SCALES: | DATE: |
|---|---|
| *AS INDICATED* | *JAN 2001* |
| *G.R. MERCHANT* | DRAWING No.: *1680/01/01* |

REVISIONS:

Summit DS (UK) 99962