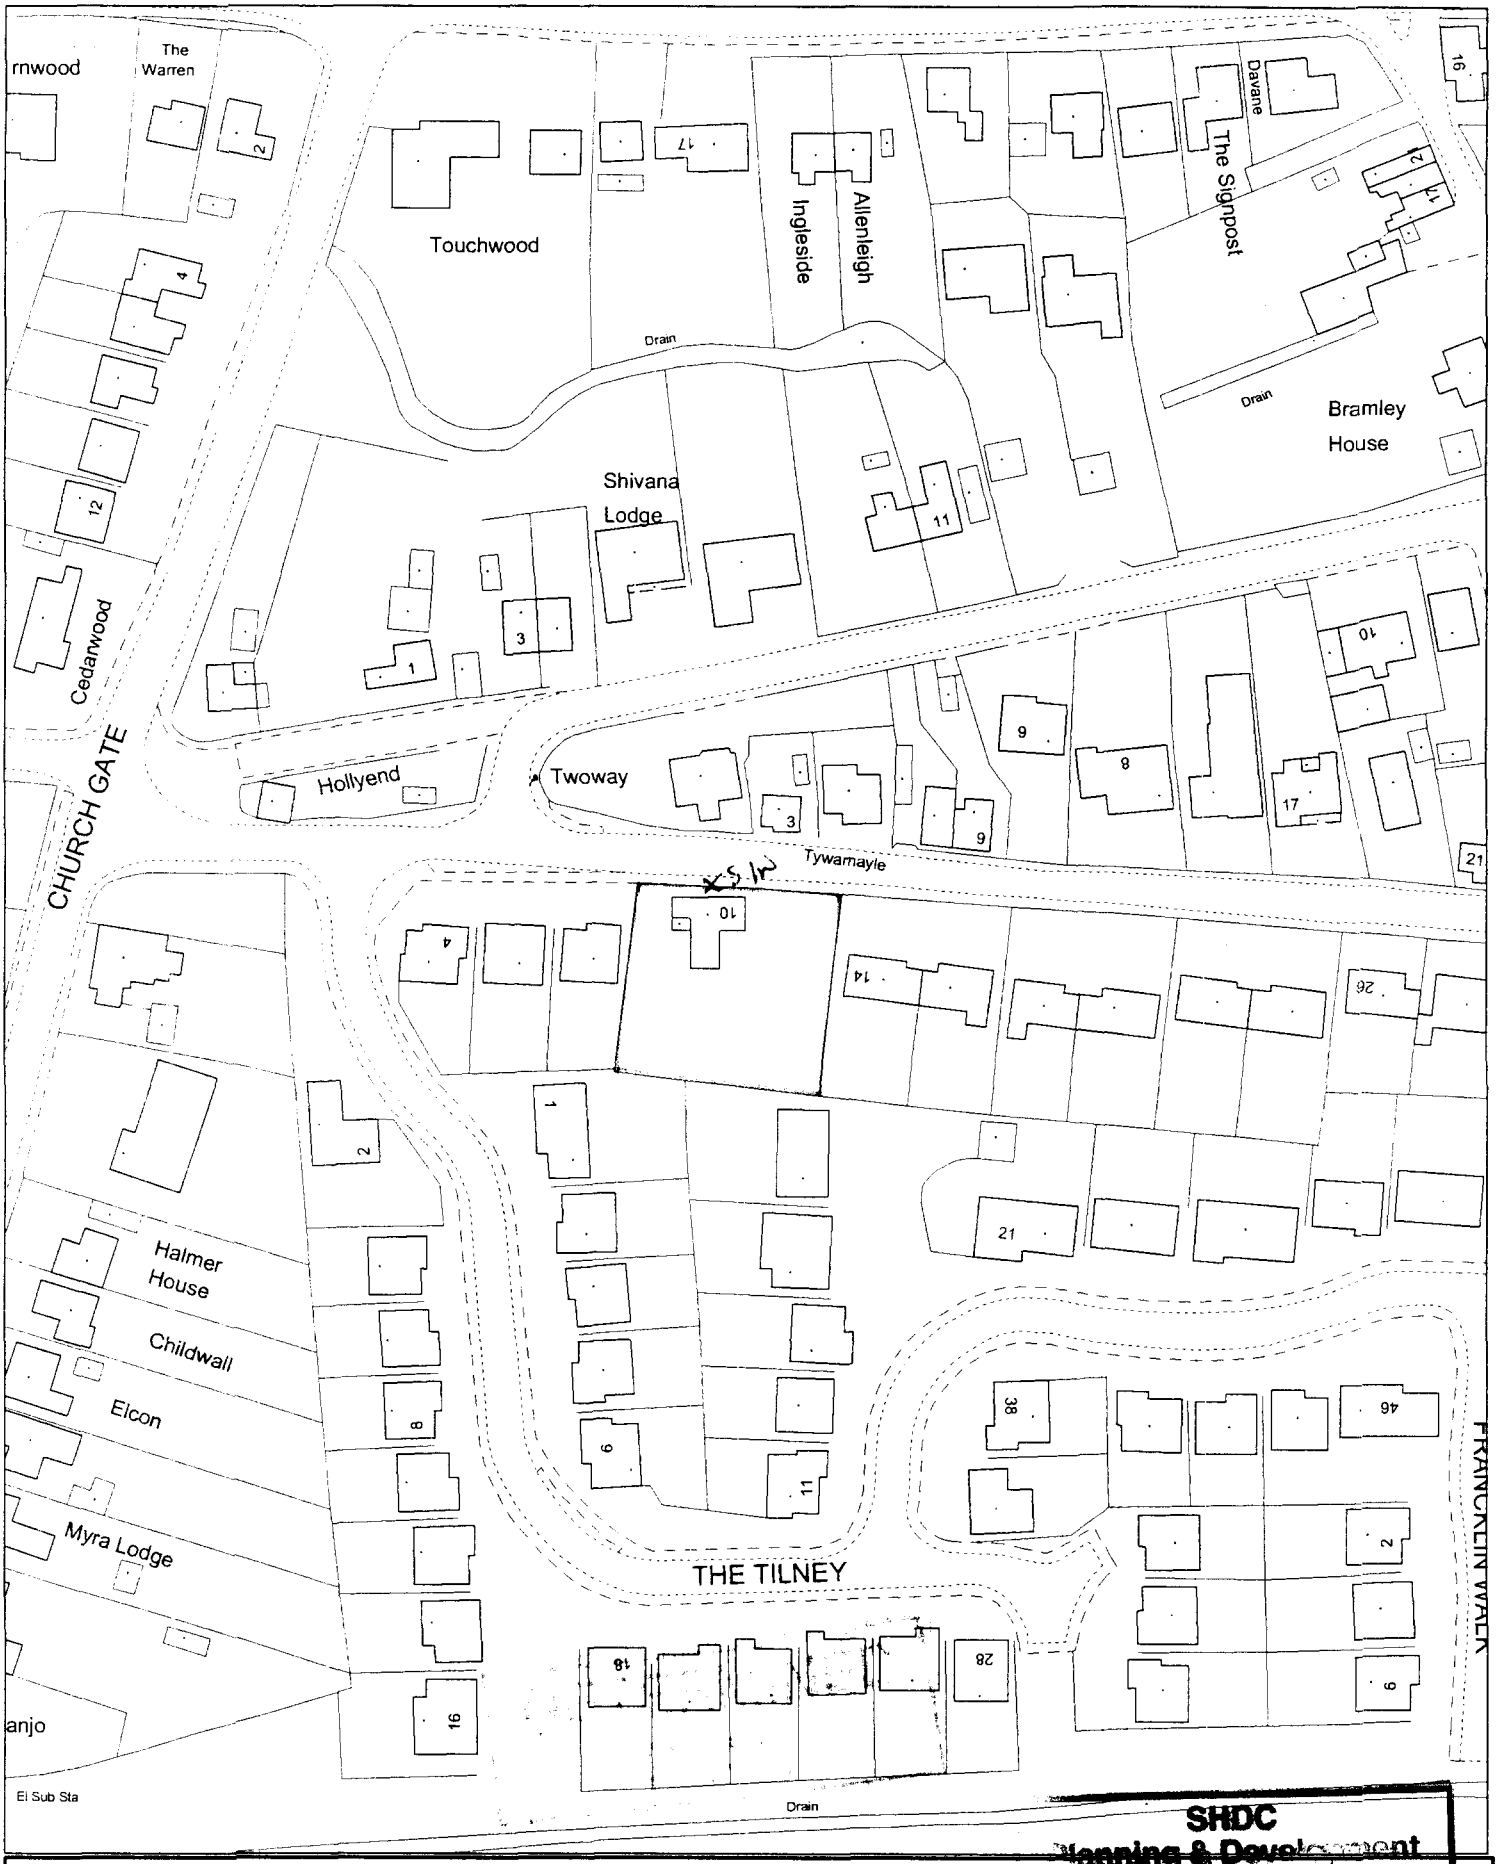


SHDC
Planning & Development
21
Scale: 1:1250
205/03

SOUTH HOLLAND DISTRICT COUNCIL

Council Offices, Priory Road, Spalding, Lincolnshire PE11 2XE

This copy has been produced specifically for the map return scheme purposes only. No further copies may be made.

This map is reproduced from Ordnance Survey material with permission of Ordnance Survey on behalf of Her Majesty's Stationery Office (c) Crown copyright. Unauthorised reproduction infringes Crown copyright and may lead to prosecution or civil proceedings. South Holland District Council LA079413 2003

DO NOT SCALE FROM THIS DRAWING


This drawing is copyright and may not be altered, traced, copied, photographed or used for any other purpose other than that for which it is issued without consent of Mark Dennis - Architectural Services. The General Contractor is to check all dimensions on site and report any discrepancies to the Architect.




FRONT ELEVATION - from Mill Lane

SIDE ELEVATION

REAR ELEVATION

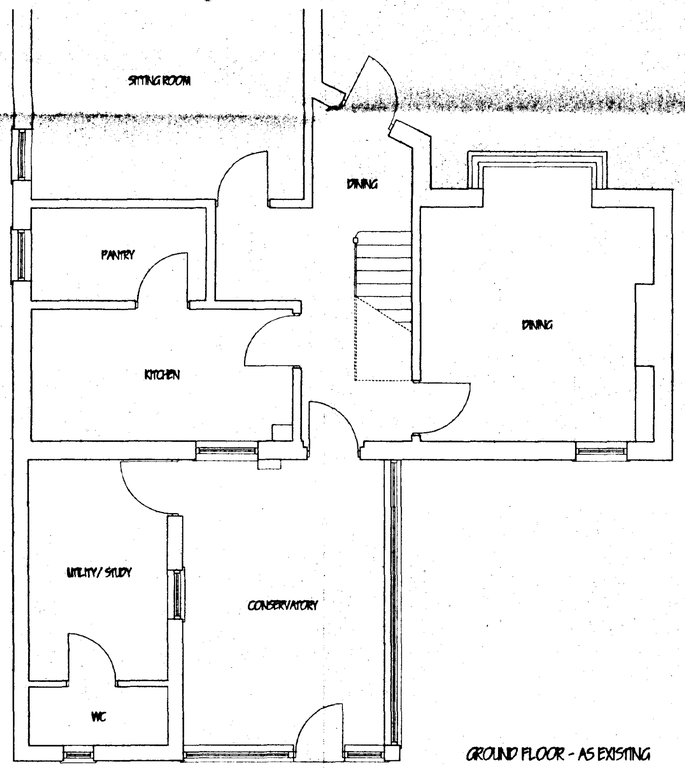

GROUND FLOOR - AS EXISTING

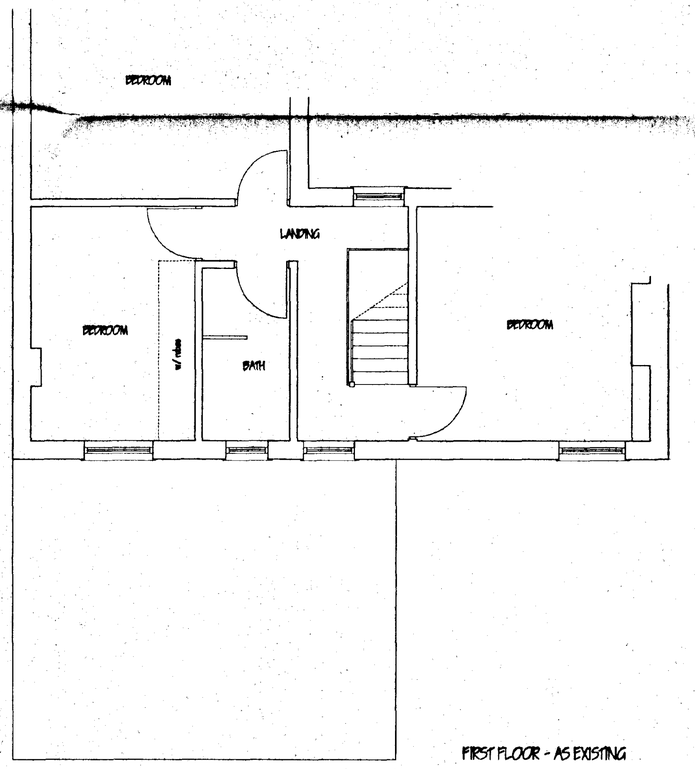

FIRST FLOOR - AS EXISTING

SHDC
Planning & Development
21 . . 2003
Ref 2a5/03

MARK DENNIS
architectural services

32 PRIMROSE CRESCENT - PINCHBECK
SPALDING - LINCOLNSHIRE - PE11 3RT
TEL: 01775 760396 FAX: 01775 760396

PROJECT TITLE

PROPOSED TWO STOREY EXTENSION AT 'ROSEDENE', 10 MILL LANE, WHAPLODE, SPALDING, LINCS.

FOR: MR & MRS S SANTRY

DETERMINED PLAN


FLOOR PLANS, ELEVATIONS AS EXISTING.

REV	DESCRIPTION	DATE	BY

SCALE 1:100, 1:50	DRAWN MD
DATE FEB 03	DRAWING No. 03.004/01

DO NOT SCALE FROM THIS DRAWING


This drawing is copyright and may not be altered, traced, copied, photographed or used for any other purpose other than that for which it is issued without consent of Mark Dennis – Architectural Services. The General Contractor is to check all dimensions on site and report any discrepancies to the Architect

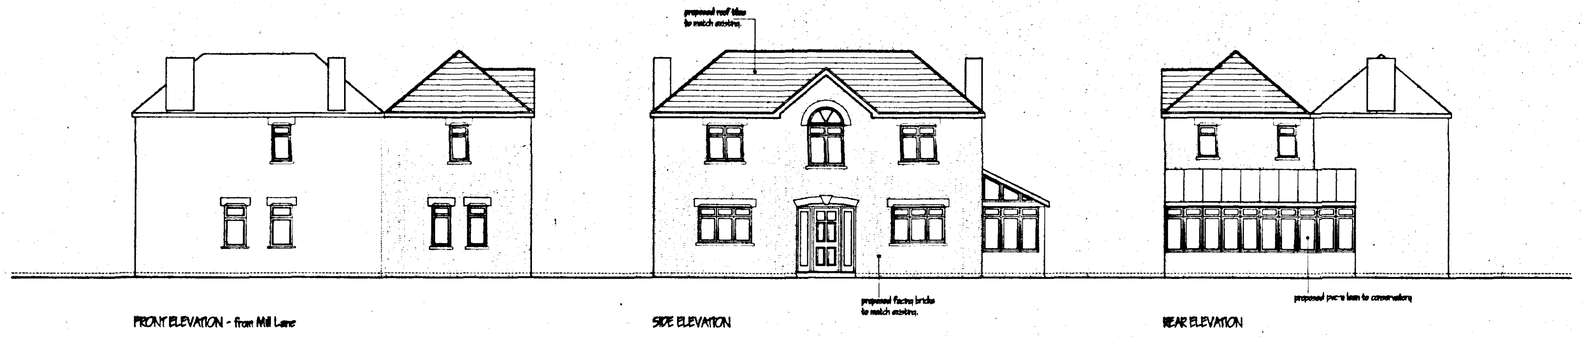


FRONT ELEVATION - from Mill Lane

SIDE ELEVATION


REAR ELEVATION

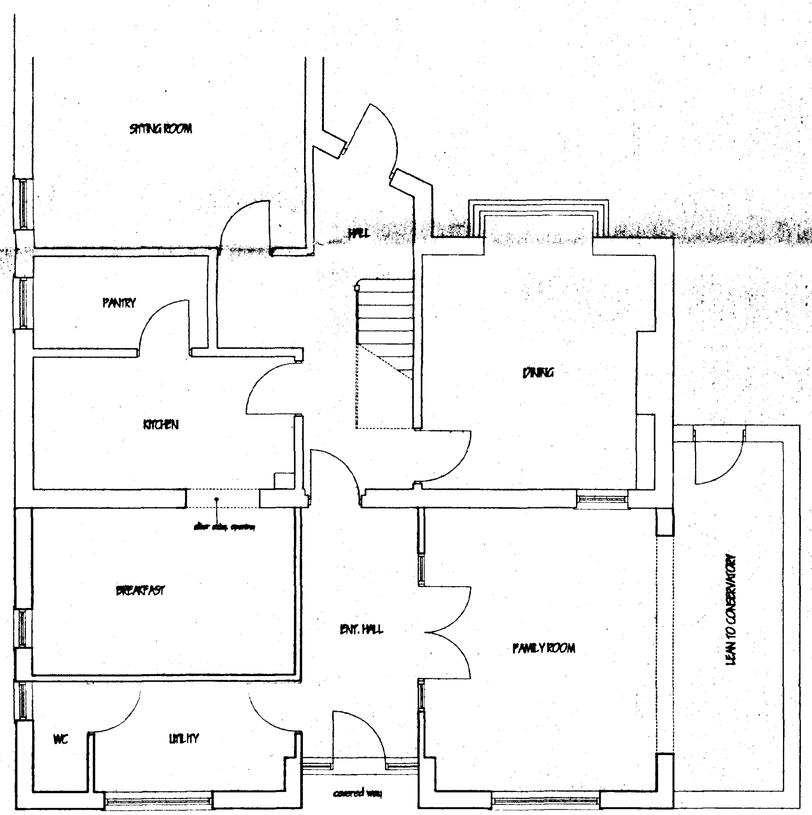

GROUND FLOOR - AS PROPOSED

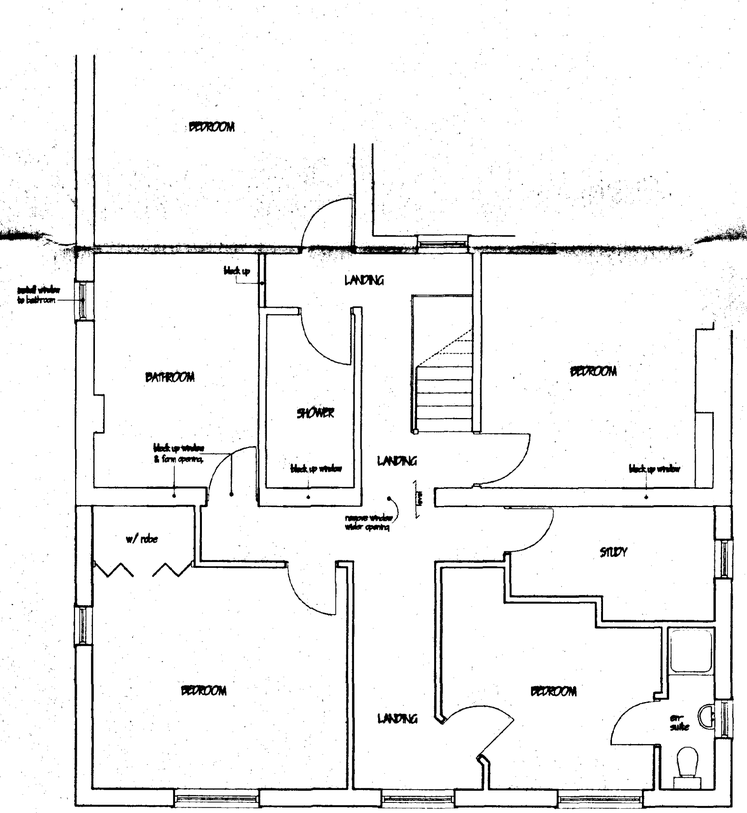

FIRST FLOOR - AS PROPOSED

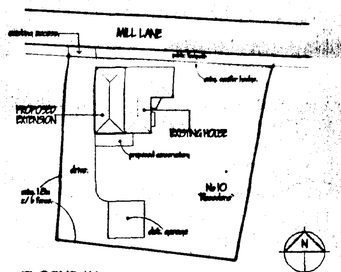

BLOCK PLAN 1:500

MARK DENNIS
architectural services

32 PRIMROSE CRESCENT – PINCHBECK
SPALDING – LINCOLNSHIRE – PE11 3RT
TEL: 01775 760396 FAX: 01775 760396

PROJECT TITLE

PROPOSED TWO STOREY EXTENSION AT 'ROSEDENE', 10 MILL LANE, WHAPLODE, SPALDING, LINCS.

FOR: MR & MRS S SANTRY

SHDC
Planning & Development
21 FEB 2009
Ref 2 0 5 1 6 3

FLOOR PLANS, ELEVATIONS AND BLOCK PLAN.

REV	DESCRIPTION	DATE	BY

DETERMINED
PLAN

SCALE 1:100, 1:50, 1:500

DRAWN MD

DATE FEB 09

DRAWING No. 09.004/02