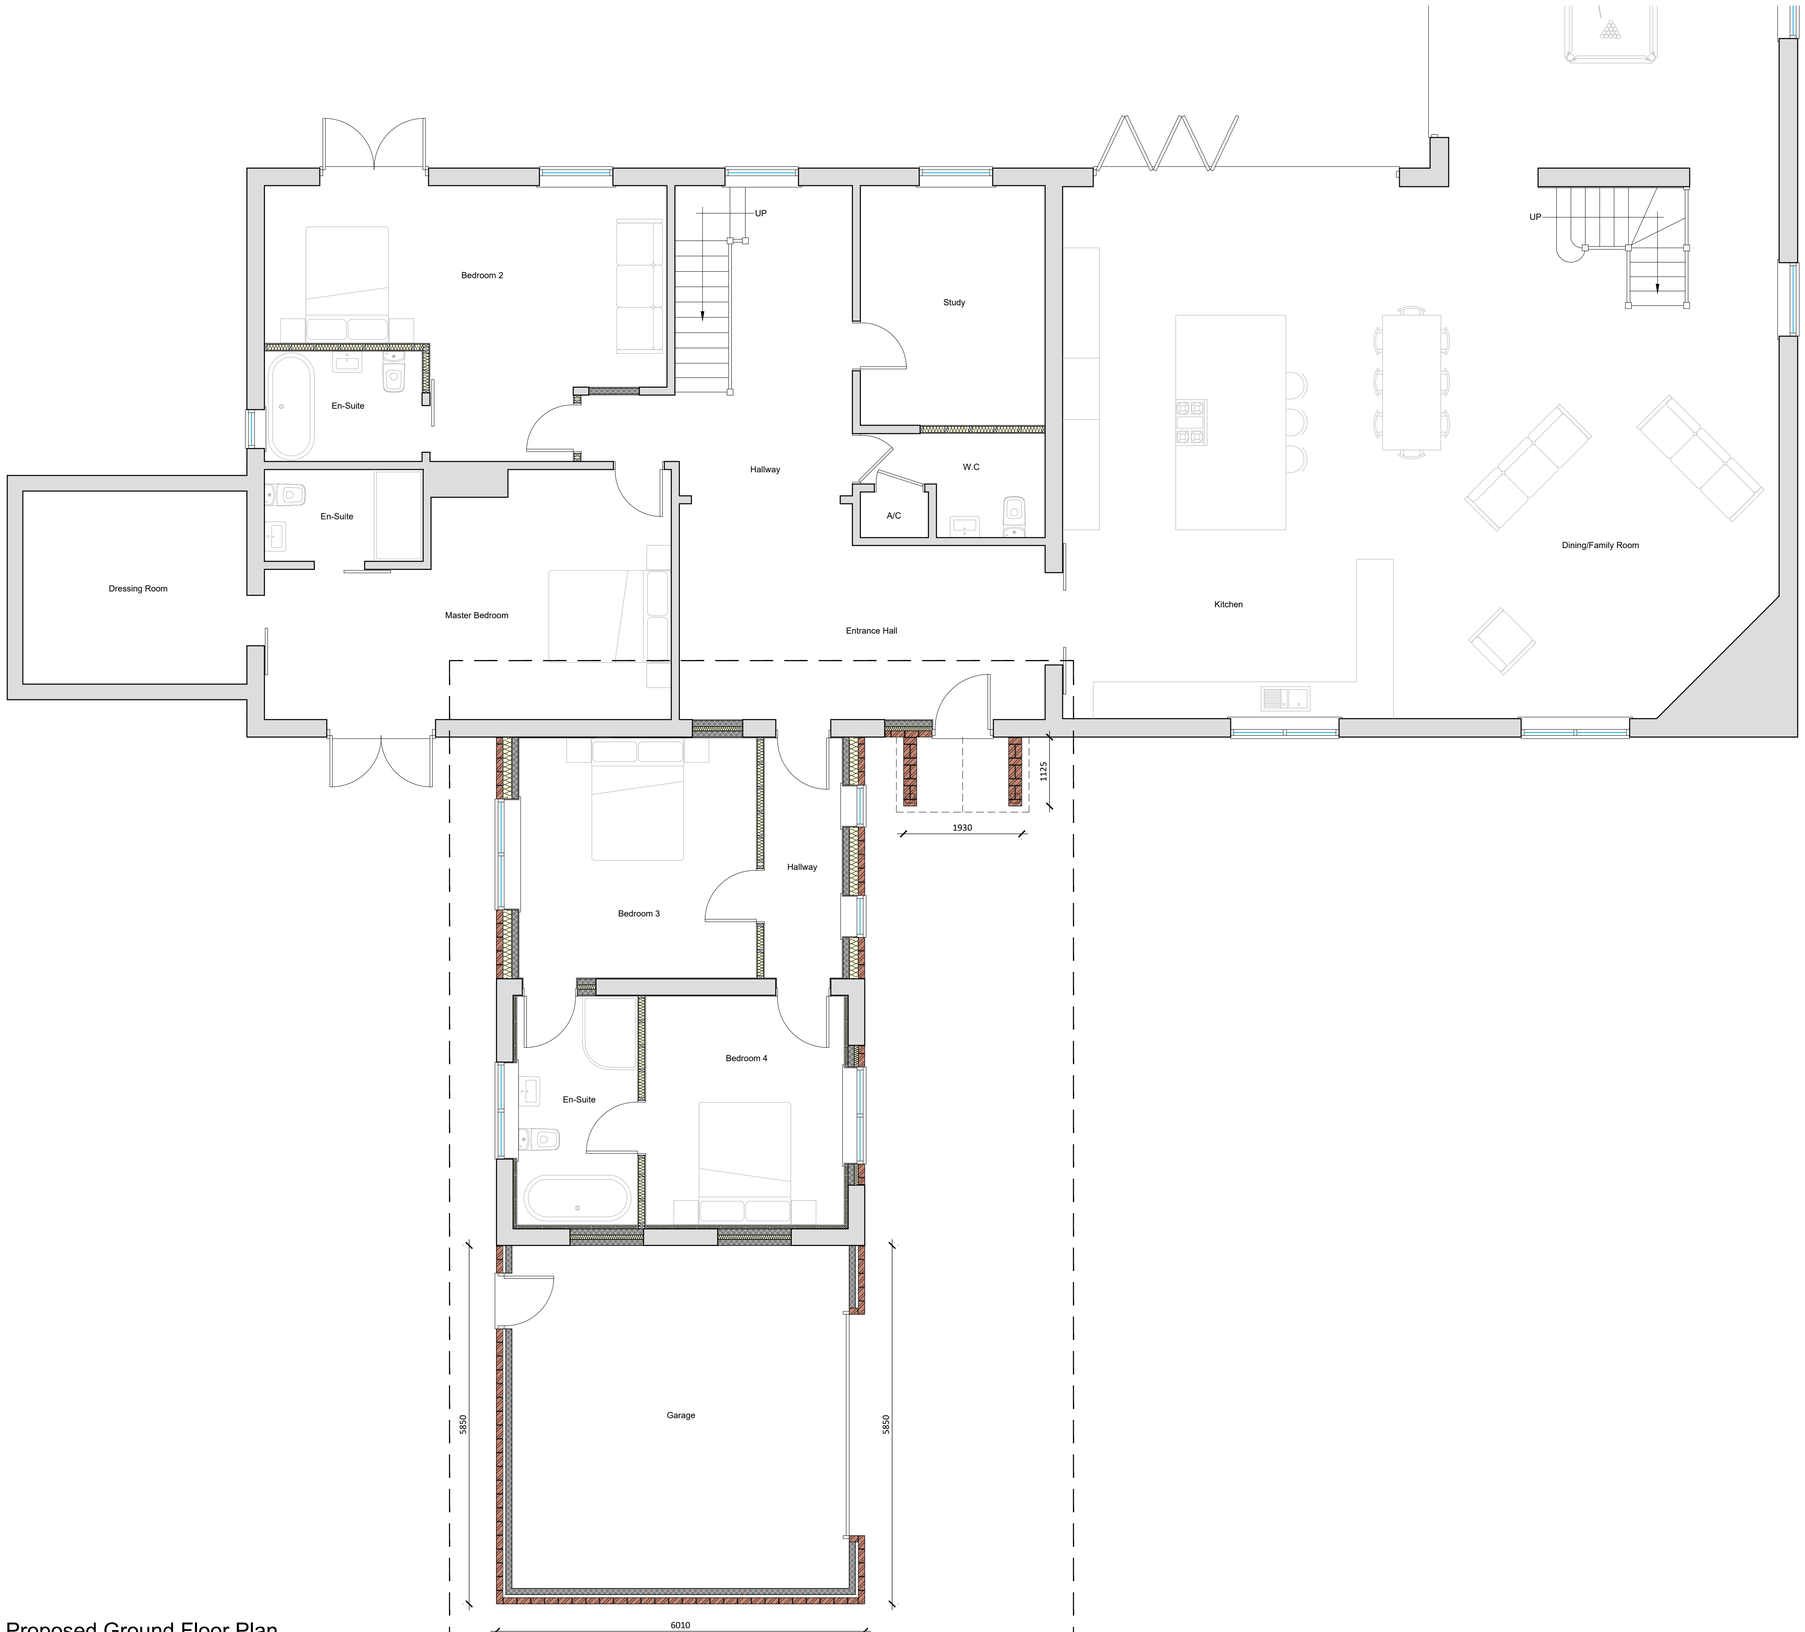


Proposed Ground Floor Plan
Scale 1:50

Approved under Planning application ref: H23-0670-19

REV:	DESCRIPTION:	DATE:

JC Architectural Consultant

PROJECT:
DORMER WINDOWS TO FRONT ROOF SLOPE

DRAWING:
PROPOSED GROUND FLOOR PLAN

DESCRIPTION:
FORMATION OF 2no. DORMER WINDOWS TO FRONT ROOF SLOPE AT COPELADE LODGE, LITTLE LANE WHAPLODE, SPALDING, PE12 6RU

Do Not Scale From This Drawing

DATE:	APPROVED:	SIZE:	CLIENT:
09/02/2024	SN	A1	Mr & Mrs M. Weibel
SCALE:	DRAWING BY:	SHEET:	
as labelled	JC	0432/24/03	

NOTES: THIS DRAWING/IMAGE INCLUDING ALL ITS CONTENT REMAINS THE PROPERTY OF JC ARCHITECTURAL CONSULTANT. NO UNAUTHORISED COPYING OR REPRODUCTION IN ANY PART IS PERMITTED WITHOUT OBTAINING PRIOR WRITTEN PERMISSION FROM JC ARCHITECTURAL CONSULTANT. JC ARCHITECTURAL CONSULTANT RESERVE THE RIGHT TO WITHDRAW THIS INFORMATION AT ANY TIME.
ALL DIMENSIONS ARE TO BE CONFIRMED ON SITE BY CONTRACTOR, ANY DISCREPANCIES ARE TO BE REPORTED TO JC ARCHITECTURAL CONSULTANT IMMEDIATELY.

CDM: THE DESIGN HAS BEEN UNDERTAKEN AS FAR AS POSSIBLE TO AVOID RISKS TO HEALTH AND SAFETY OR TO REDUCE AND CONTROL THE EFFECTS OF ANY UNAVOIDABLE RISK.ANY RELEVANT INFORMATION REGARDING RISKS WHICH ARE NOT ABLE TO BE ELIMINATED WILL BE INCLUDED WITHIN THE PROJECT HEALTH AND SAFETY FILE.