




Front Elevation

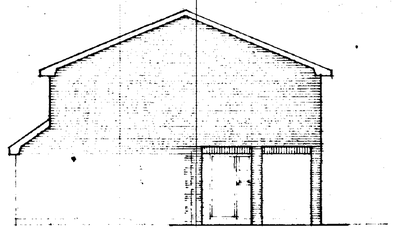


Side Elevation

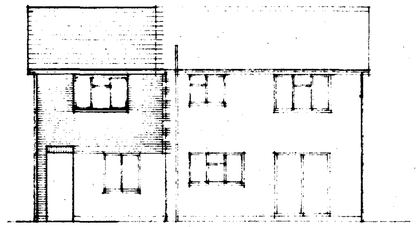


Rear Elevation

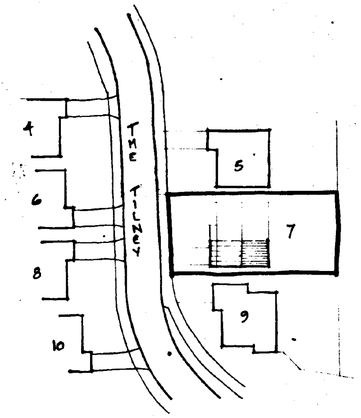

Block Plan
Scale 1:500

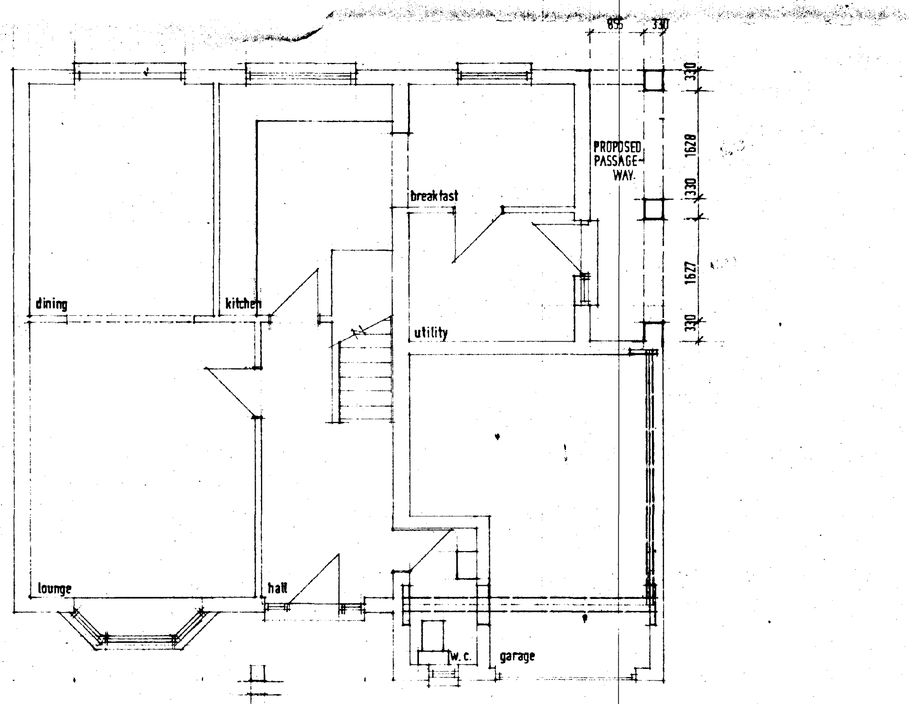

Ground Floor Plan

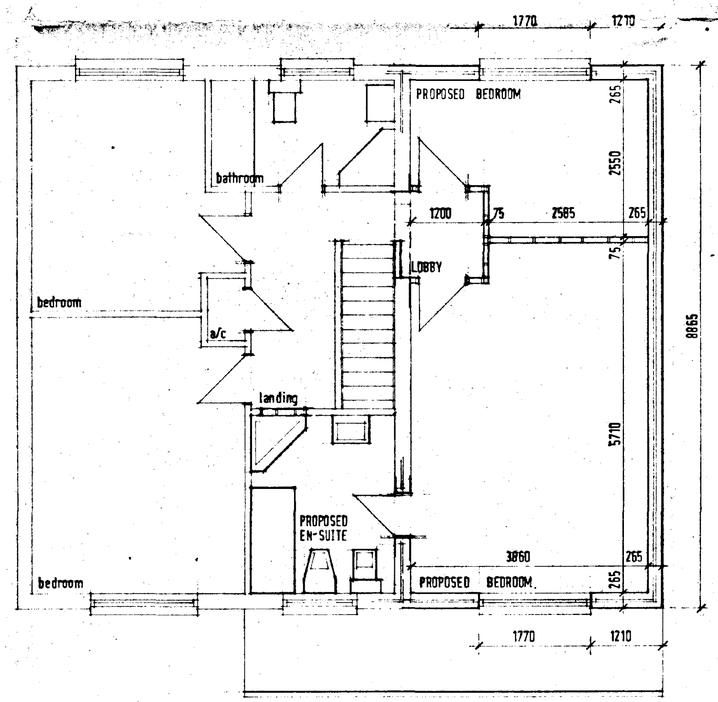

First Floor Plan

SOUTH KESTEVEN DC
HOUSING & PLANNING
12 MAR 1996
Ref: 0224/96

Date:	Description:
R E V I S I O N S	

Project:
Mr & Mrs. M. Pates.
7, The Tilney
Whaplode, Spalding.

Drawing Title:
PROPOSED FIRST FLOOR EXTENSION.

Reference No:	Scales: 1:100 1:50
	Date: MARCH 96
Drawing No: N/A	Drawn:
Revision:	

Do not scale directly from this drawing. All discrepancies to be brought to the attention of the above office.