
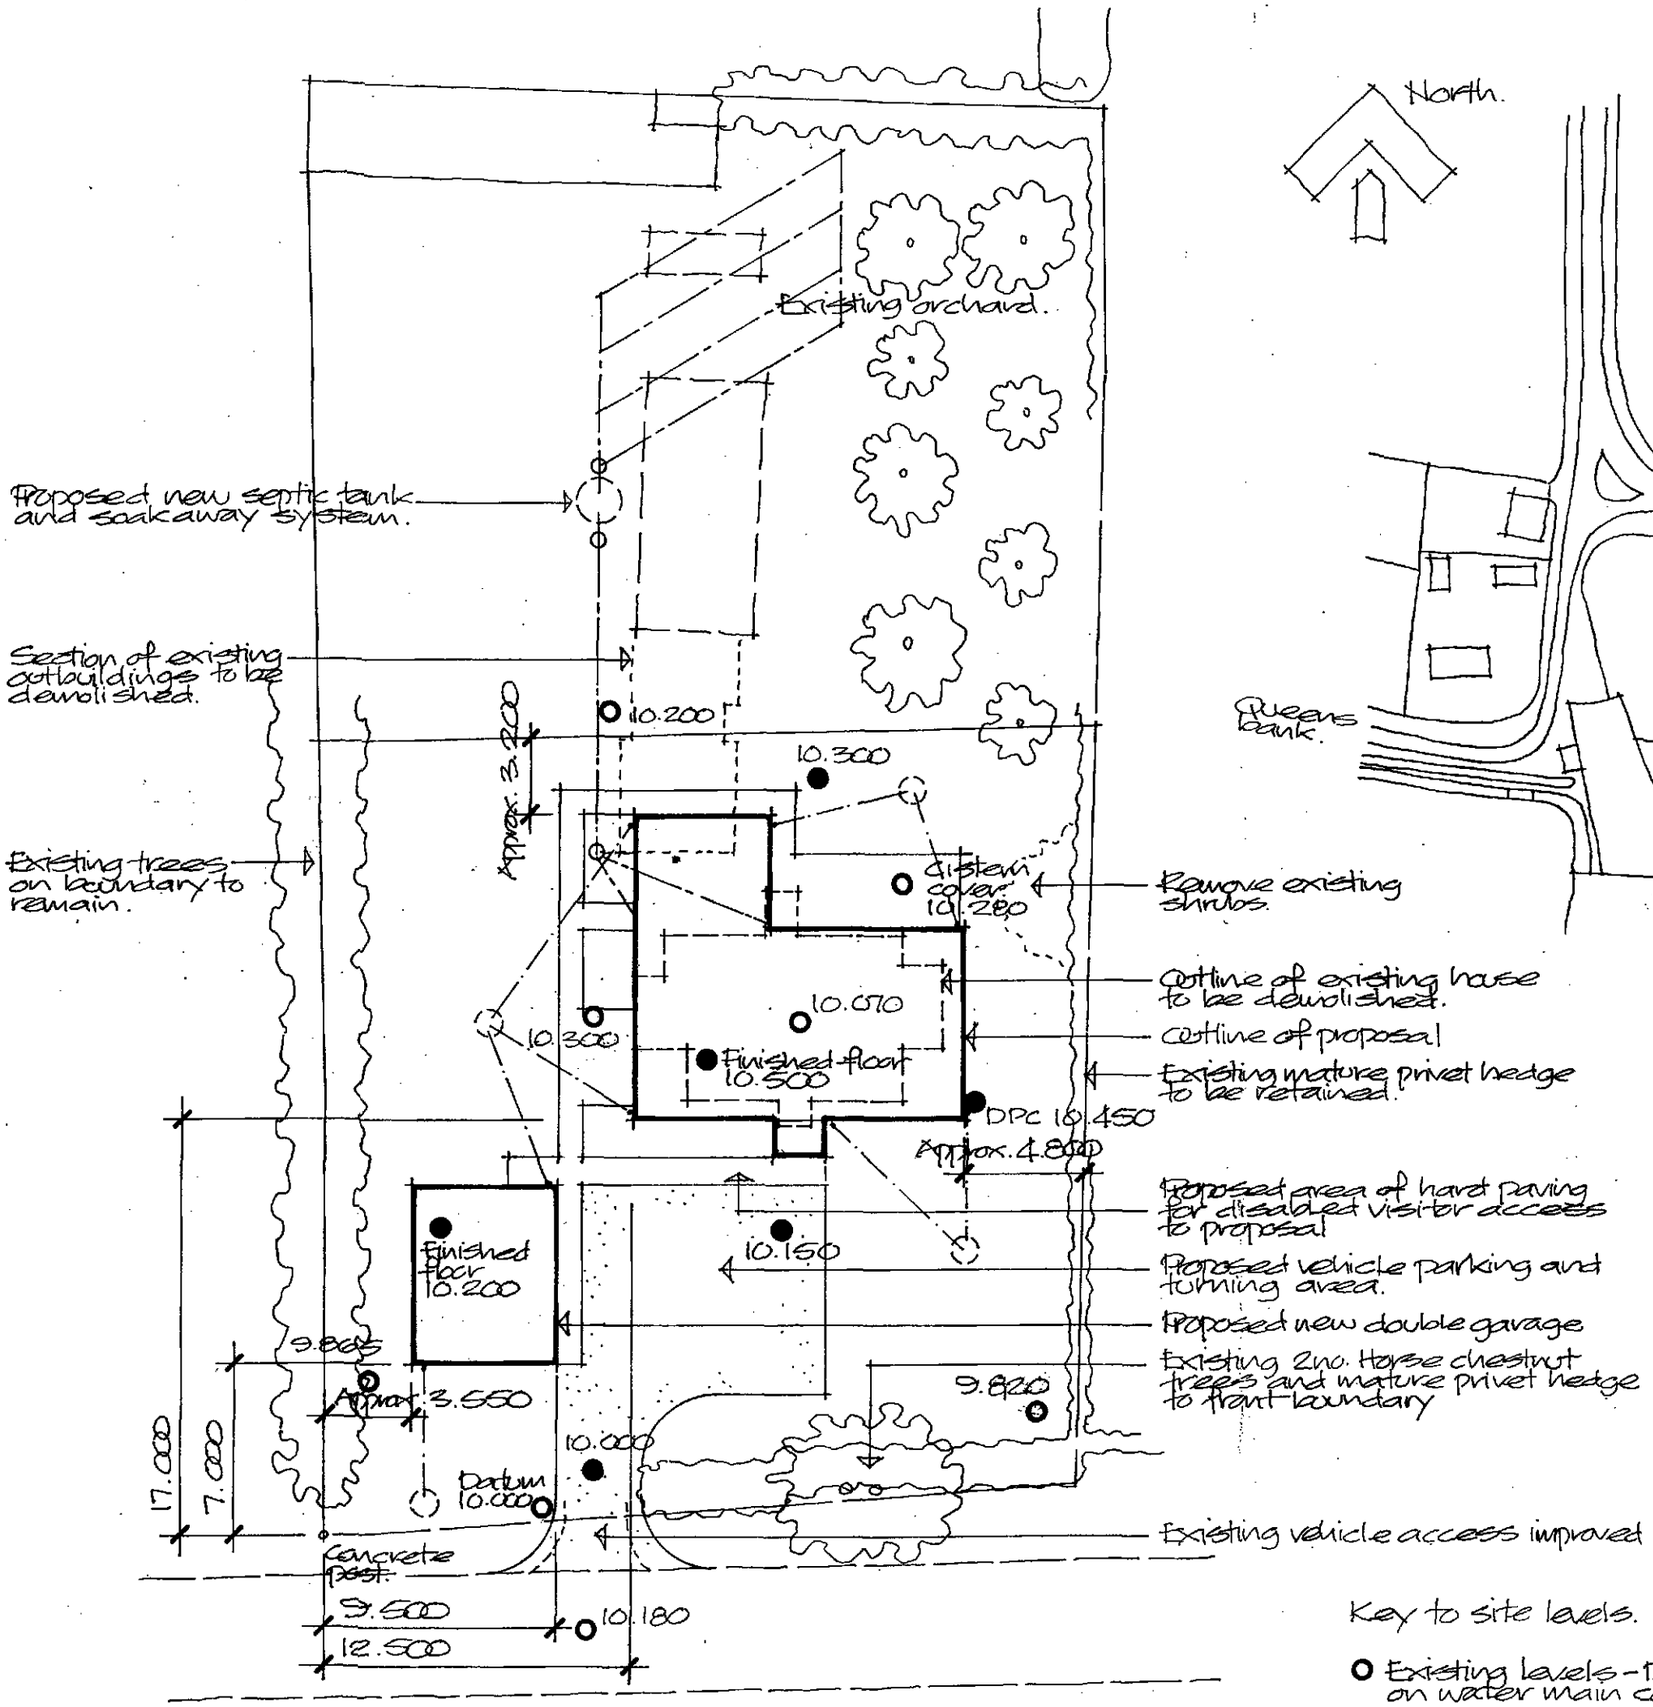


SITE LAYOUT Scale 1:250

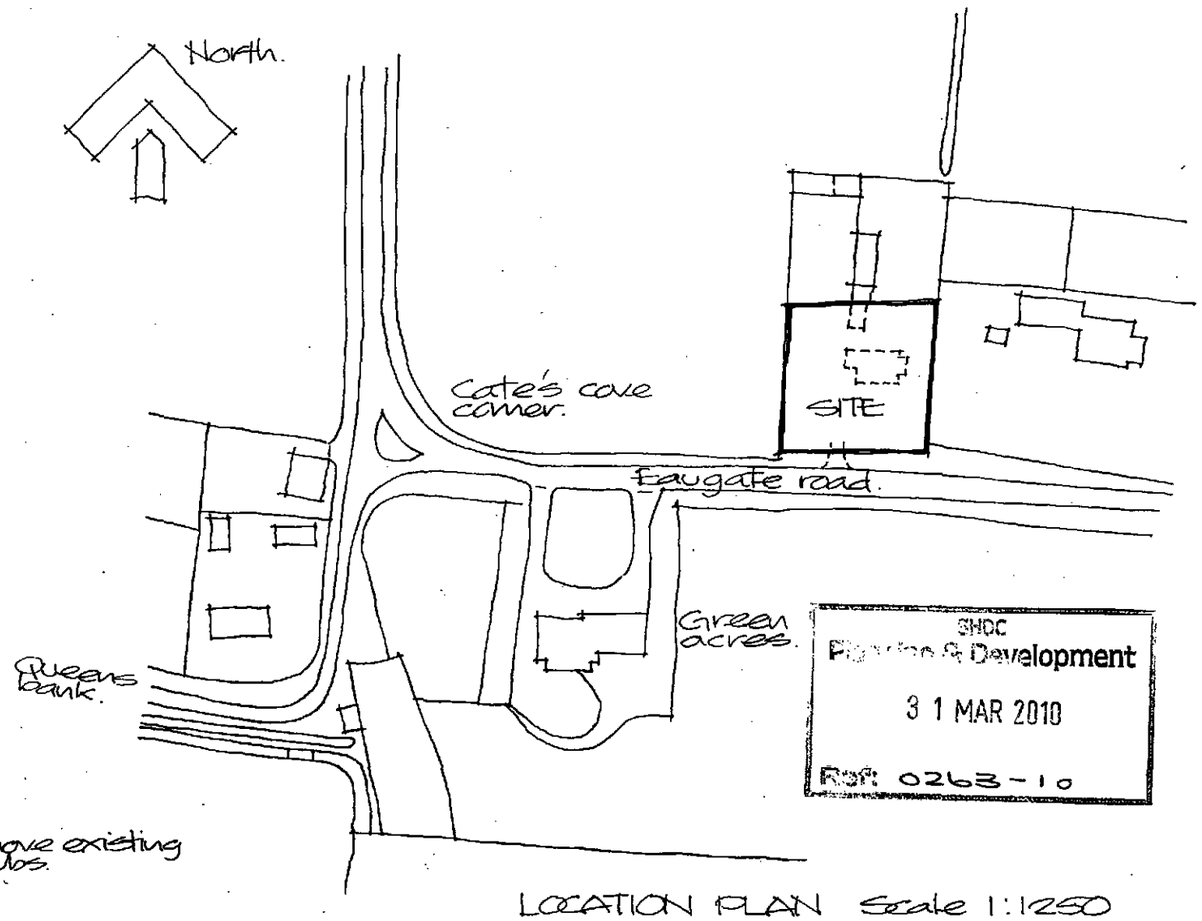

LOCATION PLAN Scale 1:1250

Amendment
A Levels and drains added. (March 10)

SHDC
Planning & Development
31 MAR 2010
Ref: 0263-10

Key to site levels.

- ○ Existing levels - Datum 10.000 on water main cover.
- ● Proposed levels.

Project
PROPOSED REPLACEMENT DWELLING AT CATE'S COVE CORNER, MOULTON EAUGATE, WHAPLODE DROVE, SPALDING.
SITE PLANS

Client
MR & MRS J SANTOS

ALAN HORNSBY
ARCHITECTURAL SERVICES LTD
"Little Acre"
35 Peak Hill, Cowbit,
Spalding, Lincs. PE12 6AW
Tel. Holbeach (01406) 380591

Scale 1:250 & 1:1250 Drg. no. 09/29/06A
Date December 2009