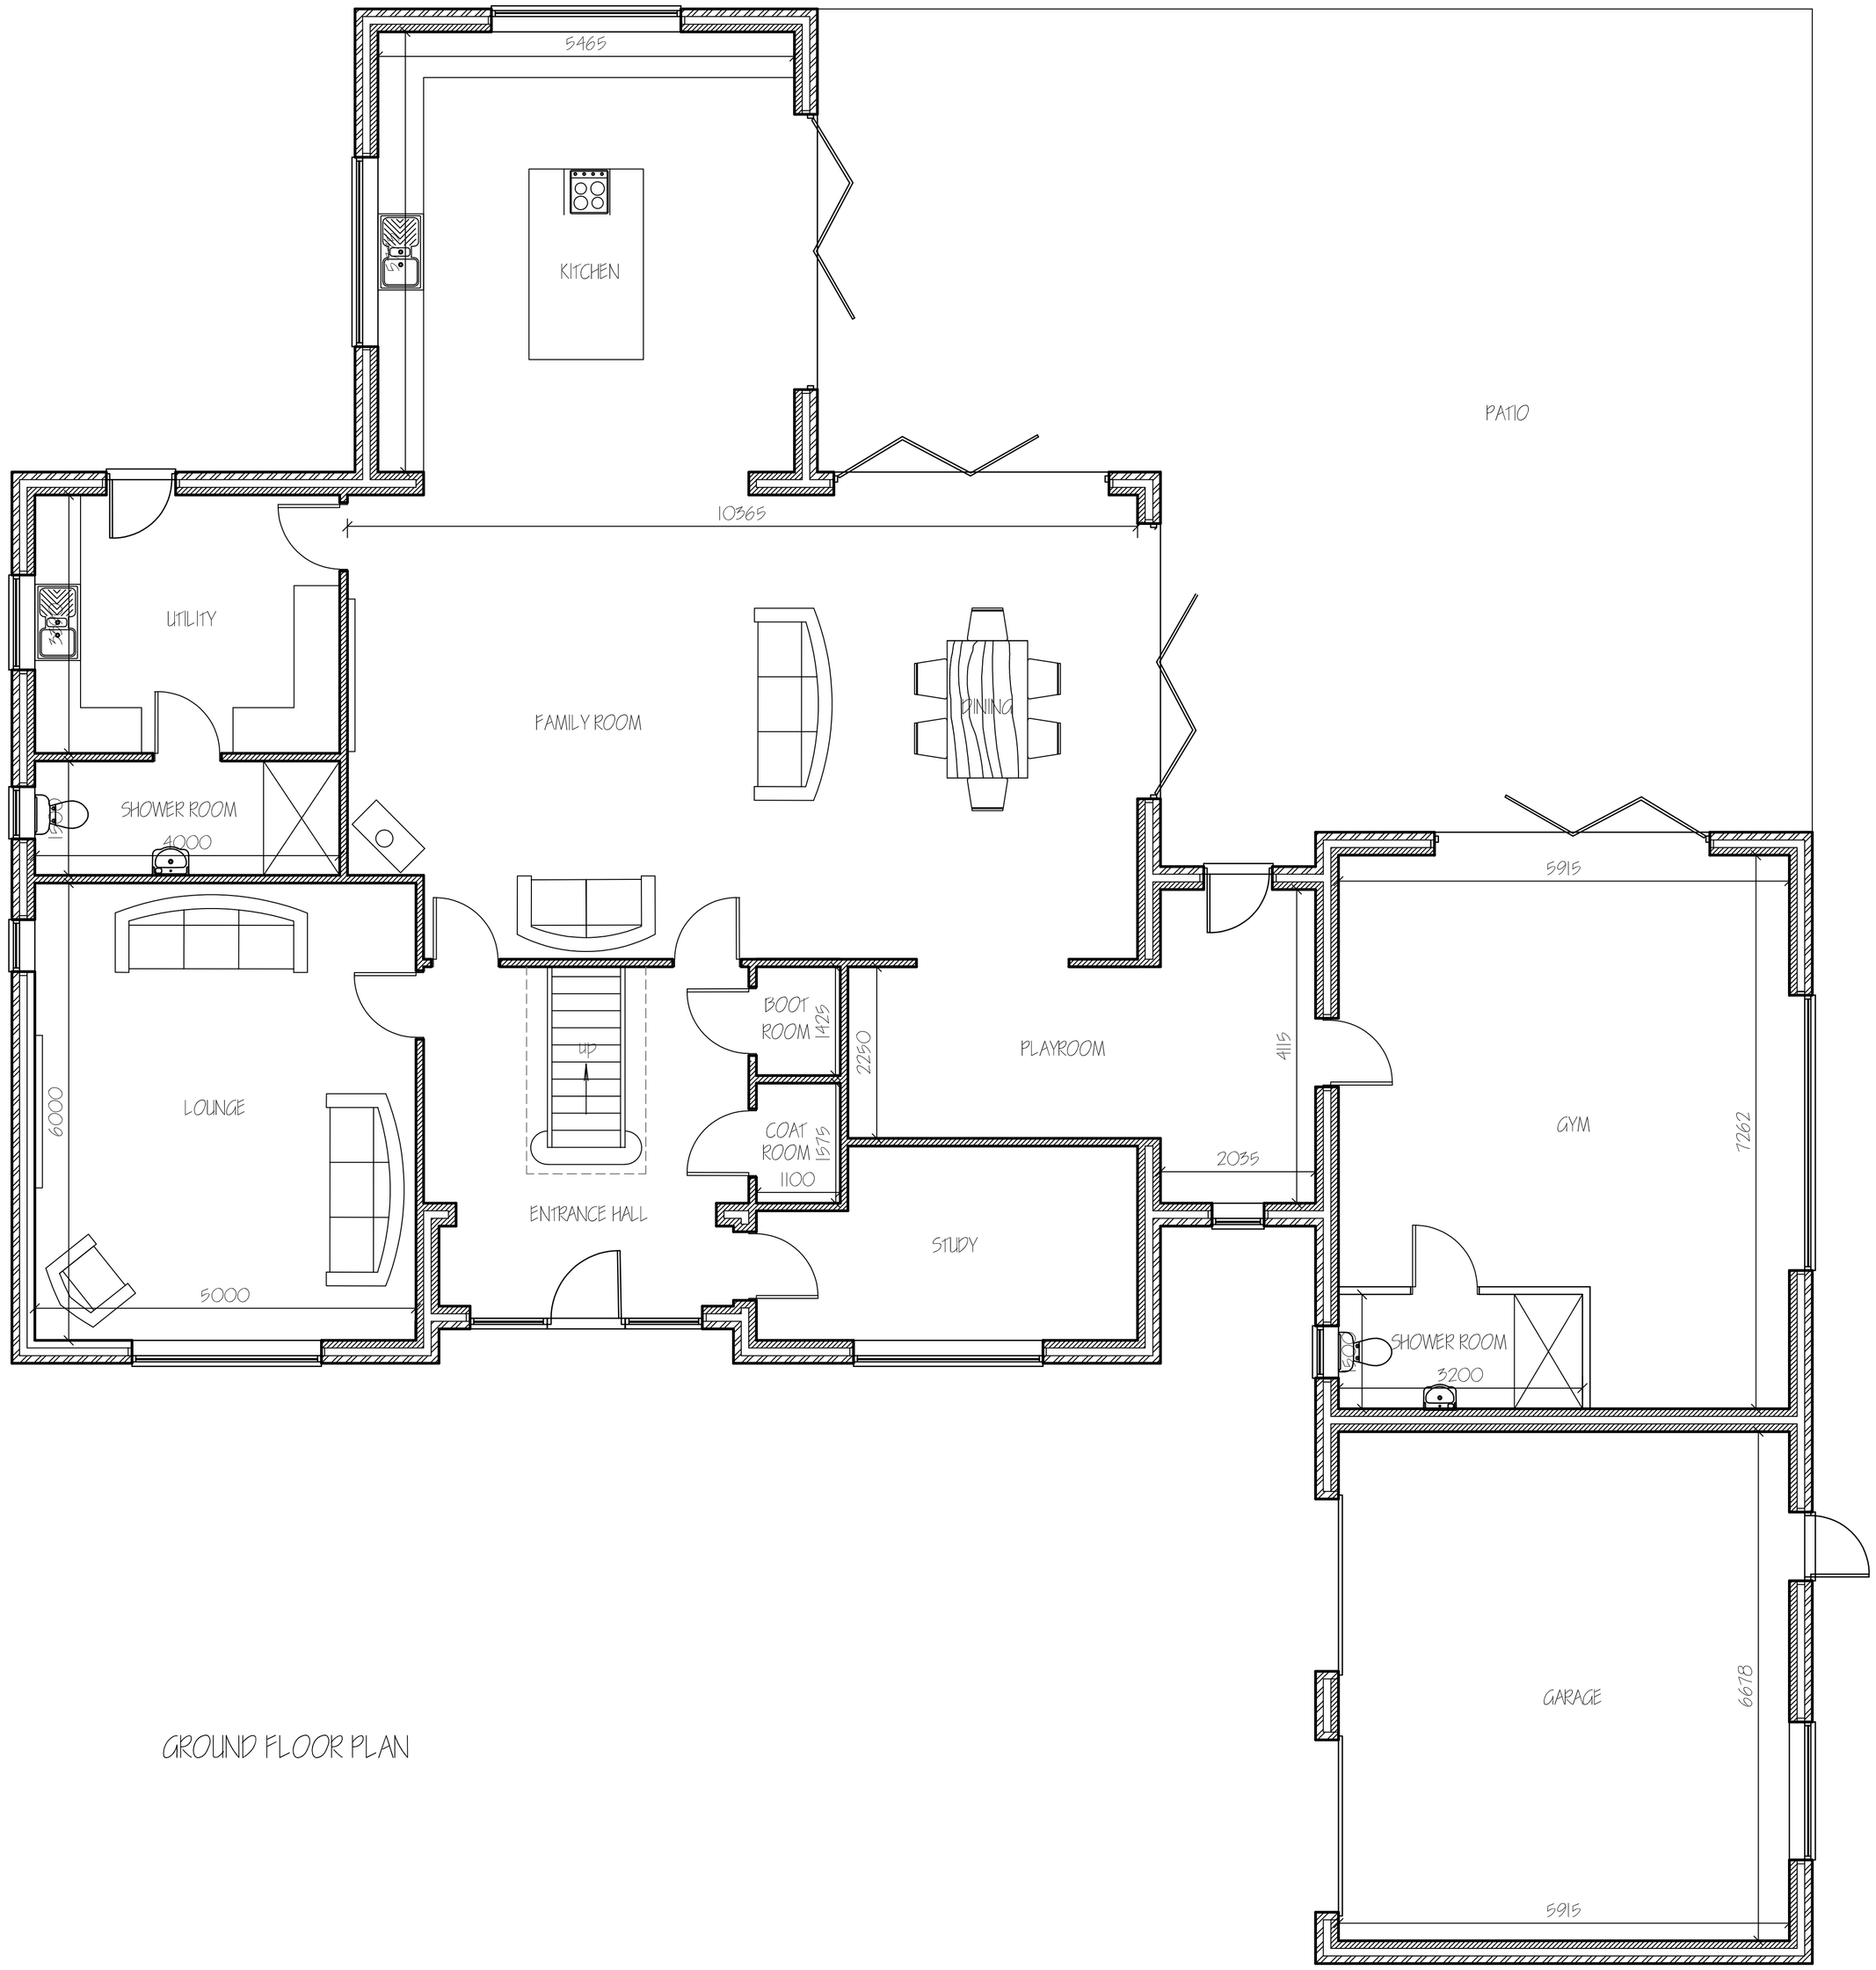


GROUND FLOOR PLAN

EXTERNAL MATERIAL SCHEDULE:-
Walls - Terca - Hathaway Brindled - facing bricks
Walls (dormer) - Cladding - Dark Grey
Roof - Rivendale Fibre Cement by Marley
Windows & Doors - Aluminum - Dark Grey
Guttering/ Downpipes - Dark Grey - UPVC

ref	revision	date

G. R. MERCHANT LTD.

ARCHITECTURAL CONSULTANTS

4 Wrights Mews
12A Park Road, Holbeach,
Spalding, Lincs. PE12 7EE
Tel: 01406 490800
E-Mail: office@grmerchantltd.com
Website: www.grmerchantltd.com

Project
PROPOSED STORAGE BUILDING
SPRINGWAY
STOCKWELL GATE
WHAPLODE, LINCS, PE12 6LE.

Client
MR S. STEWARD

Drawing
GROUND FLOOR PLAN - PROPOSED

Job Ref.	Drawing No.
4130-23	15.
Date	**Drawn**
FEBRUARY 2024	SLD

Scales
1:50 (unless otherwise stated)

DO NOT SCALE FROM THIS DRAWING
This drawing is copyright and may not be altered, traced, photographed or used for any other purpose other than that for which it is issued. The General Contractor is to check all dimensions on site and report any discrepancies to G. R. Merchant Ltd. All details shown on this drawing including dimensions are subject to confirmation on site. No responsibility will be accepted for abnormal conditions which may be discovered during construction unless reported to this office before work commences. Any variations from the details shown on this drawing must be approved by G. R. Merchant Ltd so that design amendments may be considered. Site soil surveys are recommended in respect of foundations to establish specific site conditions before foundation work is undertaken. This drawing is limited in the amount of information contained and does not purport to contain a full specification of the works, it is solely for the purpose of obtaining Planning / Building Regulation approval. This drawing must not be used as a contract document alone. The works are to be carried out in accordance with all Local Authority Building Regulations requirements. It is the builder's or their appointed contractor(s) responsibility to control workmanship, substitution of materials, adherance to specification, variations to contract etc.All materials to be new unless otherwise stated and all components and materials etc. to be used fitted and installed etc. in strict accordance with manufacturers instruction and relevant code of practice. Materials shall conform to appropriate British Standard specification. The Contractor is responsible for the stability of the building during the works and ensure that the selected contractor is conversant with and adopts all measures necessary to achieve compliance with Health and Safety legislation for Building sites and Work places, The Employer / Client is advised that should the works need to comply with the Construction Design and Management Regulations an independent Principal Designer will be required, The works shall comprise of all that is shown on the drawing and details, Work that may not specifically be shown but may be reasonably inferred as necessary to carry out the works shall be deemed to be included, It is the plot / land owners responsibility to be aware of the Party Wall Act 1996 when building in close proximity to adjoining neighbours boundary.