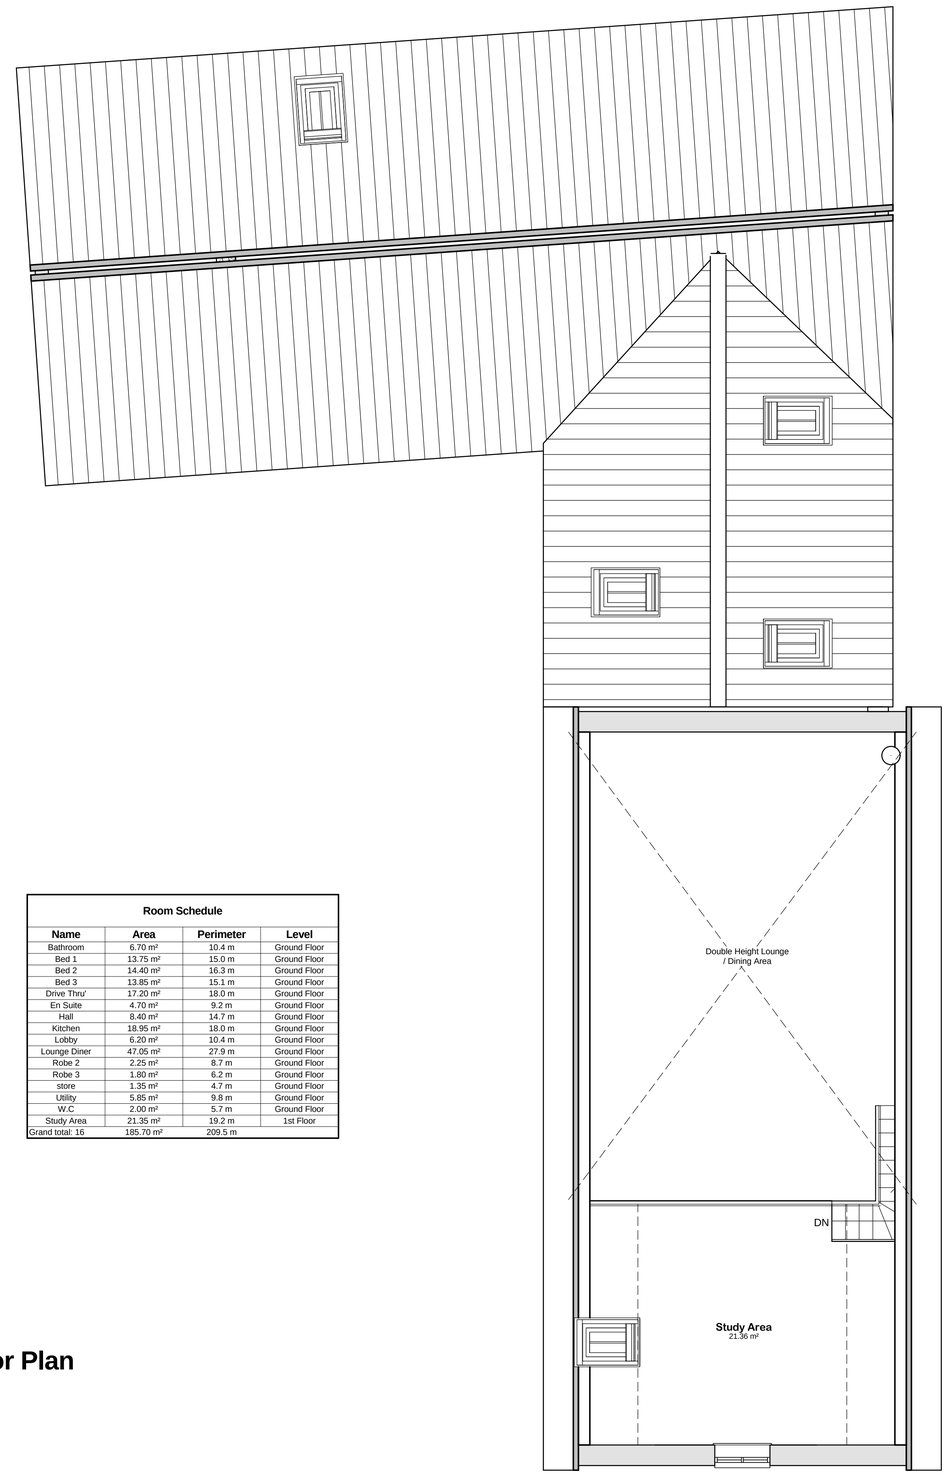


Room Schedule

Name	Area	Perimeter	Level
Bathroom	6.70 m²	10.4 m	Ground Floor
Bed 1	13.75 m²	15.0 m	Ground Floor
Bed 2	14.40 m²	16.3 m	Ground Floor
Bed 3	13.85 m²	15.1 m	Ground Floor
Drive Thru'	17.20 m²	18.0 m	Ground Floor
En Suite	4.70 m²	9.2 m	Ground Floor
Hall	8.40 m²	14.7 m	Ground Floor
Kitchen	18.95 m²	18.0 m	Ground Floor
Lobby	6.20 m²	10.4 m	Ground Floor
Lounge Diner	47.05 m²	27.9 m	Ground Floor
Robe 2	2.25 m²	8.7 m	Ground Floor
Robe 3	1.80 m²	6.2 m	Ground Floor
store	1.35 m²	4.7 m	Ground Floor
Utility	5.85 m²	9.8 m	Ground Floor
W.C	2.00 m²	5.7 m	Ground Floor
Study Area	21.35 m²	19.2 m	1st Floor
Grand total: 16	185.70 m²	209.5 m	

02 - 1st Floor Plan

1 : 50

Due to areas of the structure being covered, unexposed or otherwise inaccessible the notes / specifications of existing materials are subject to confirmation of site when it is feasible to expose the relevant areas of construction.

GENERAL CONDITIONS
Contractors are responsible for checking all dimensions on site when work commences and before ordering any materials.Any discrepancies should be brought to the attention of the Client for remedial action before commencing further.
All materials not specified to be of a standard suitable for the work proposed and be fit for purpose.All work to be in accordance with good building practise and all necessary BS codes for Workmanship on Building Sites.

Client:
Mr K Crick

Site:
Ravens Bank
Whaplode St Catherine

Drg Title:
Proposed 1st Floor

remway Design Ltd

"Treetops" The Raceground, Spalding, PE11 3AP Tel : 01775 768 921

Date	Contract No	Drg No
13.03.15	2339	005A