
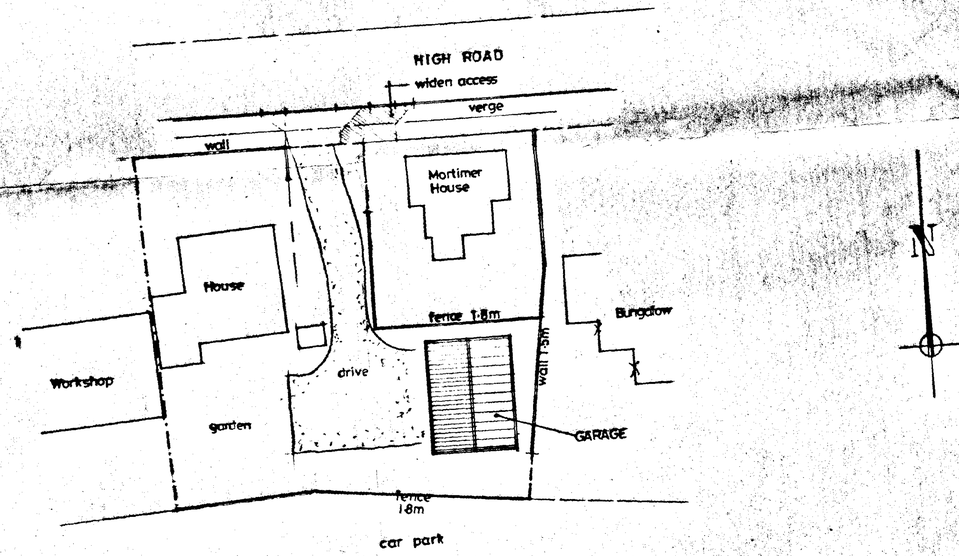


SITE PLAN
1 : 250

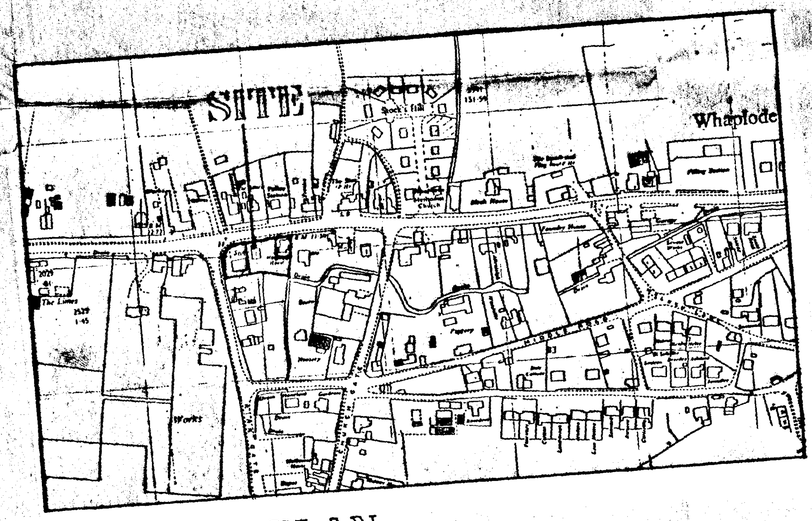

LOCATION PLAN
1 : 2500

DETERMINED PLAN

SOUTH HOLLAND DC
HOUSING & PLANNING
- 6 MAR 2000
Ref: 0271/00

G. R. MERCHANT
I.ENG AMICE, FIWO,
ARCHITECTURAL, STRUCTURAL
& LAND DRAINAGE CONSULTANT
TEL: HOLBEACH (01406) 490800


PROJECT:
PROPOSED GARAGE & WIDEN ACCESS
HIGH ROAD
WHAPLODE

CLIENT:
MR & MRS D. TOINTON


SCALES: *AS INDICATED*
DATE: *FEB 2000*

G.R. MERCHANT.
DRAWING No.: *DT.01*

D NOT SCALE FROM THIS DRAWING
is drawing is copyright and may not be altered, traced, photographed
other than that for which it is issued.

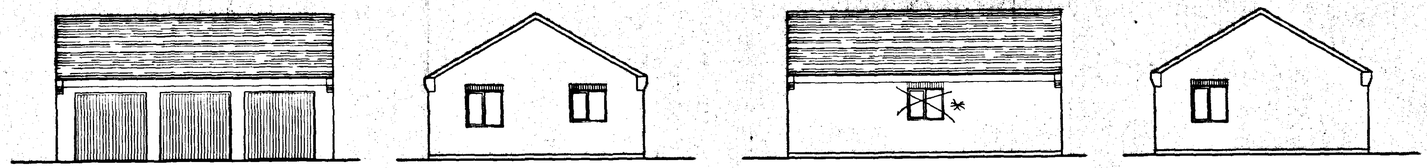

FRONT SIDE REAR SIDE

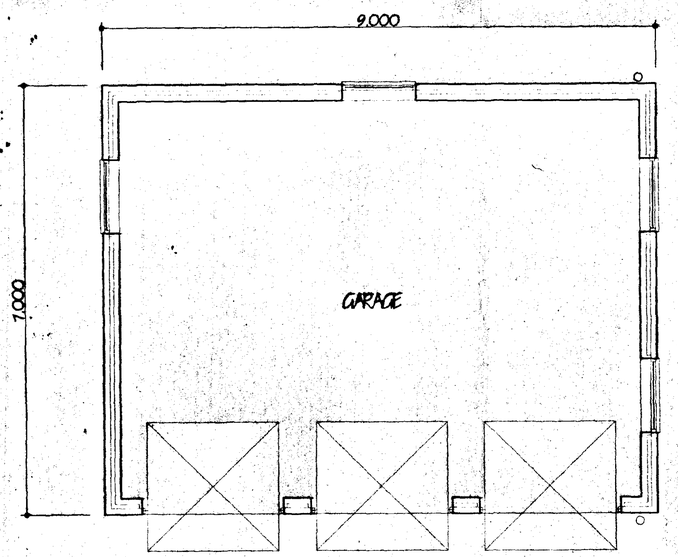

GARAGE PLAN

* Pitch will match existing adj. hall ceiling in valley.

SOUTH HOLLAND DC
HOUSING & PLANNING
-6 MAR 2000
Ref: 0271/00/F

DETERMINED
PLAN

ref.	revision	date

G. R. MERCHANT
I.ENG AMICE FIWO
ARCHITECTURAL, STRUCTURAL AND LAND DRAINAGE CONSULTANTS
Unit 4, Wrights Mews
12A Park Road, Holbeach,
Spalding, Lincs. PE12 7EE
Tel: 01406 490800
Fax 01406 425744
E-Mail: G. R. Merchant @ Merchant. PS. Co. UK

Project
GARAGE
HIGH ROAD
WHAPLODE

Client
MR & MRS D TONYON

Drawing
PLAN & ELEVATION

Job Ref.	Drawing No.
DT	02
Date	Drawn
FEB 2000	GRM

Scales
1/50 1/100

DO NOT SCALE FROM THIS DRAWING
This drawing is copyright and may not be altered, traced, photographed or used for any other purpose other than that for which it is issued.
The General Contractor is to check all dimensions on site and report any discrepancies to the Architect.
All details shown on this drawing including foundations are based upon typical site conditions relative to the area. No responsibility can be accepted for abnormal conditions which may be discovered during construction unless reported to the Architect so that design amendments may be considered. Site soil surveys are recommended in respect of foundations to establish specific site conditions before foundation work is undertaken.