

LAND AT FERNDALE. SHEPEAU STOW. SPALDING. LINCS. PE12 0TX


drawing number
KB/09/A

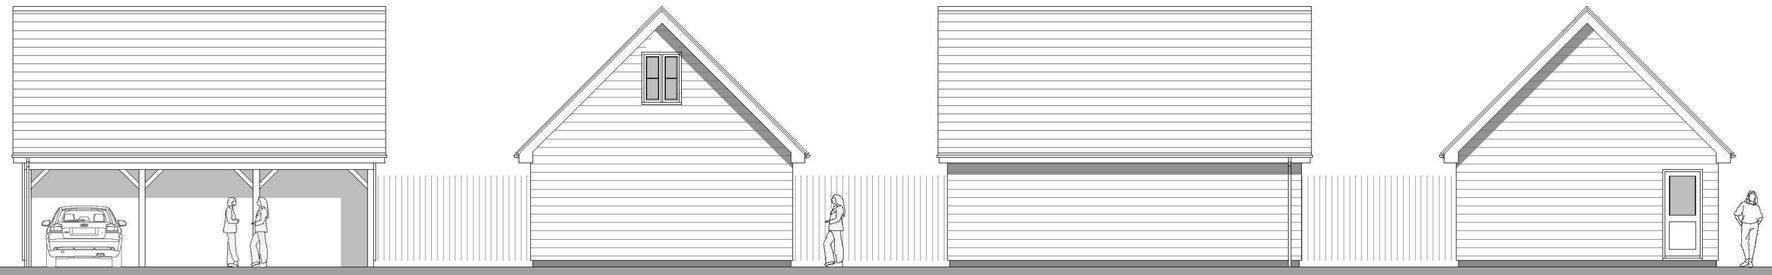


FRONT ELEVATION | SIDE ELEVATION 1 | REAR ELEVATION | SIDE ELEVATION 2

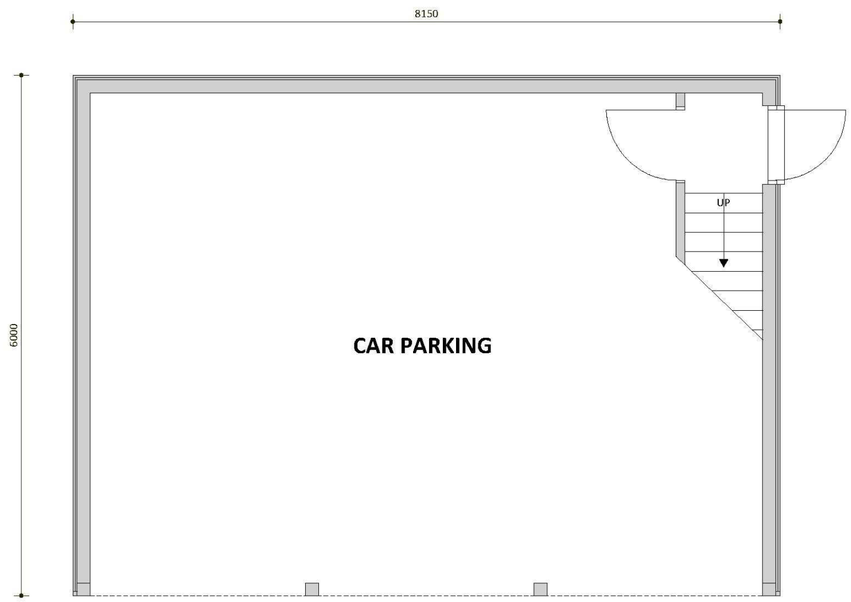

GROUND FLOOR PLAN

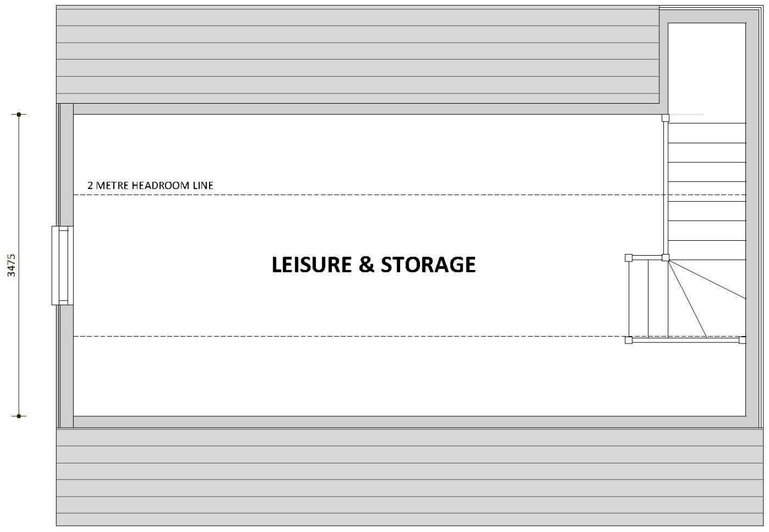

FIRST FLOOR PLAN

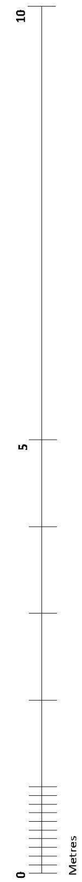

NOTES
1 Do not scale from the drawings. Dimensions to be checked on site
2 All work to comply with the current building regulations.
3 All drawings are the copyright of sharman architecture.
4 This drawing is intended to identify the main features and principal components.Construction work should be carried out and supervised by experienced and competent personnel and hence exhaustive detail is not required.

scale	date	revision
1:50 & 1:100 Print at A2	APRIL 2019	A 28/04/2019 Drawing Issued

title
GARAGE PLANS & ELEVATIONS

contract
MR MATT PARRY & MISS KATIE BONNER.

sharman architecture
OAK BARN. WILLOW DROVE. BOROUGH FEN. PETERBOROUGH. PE6 7QB
tel: 07724 529 094
email: paulsharman1@btinternet.com