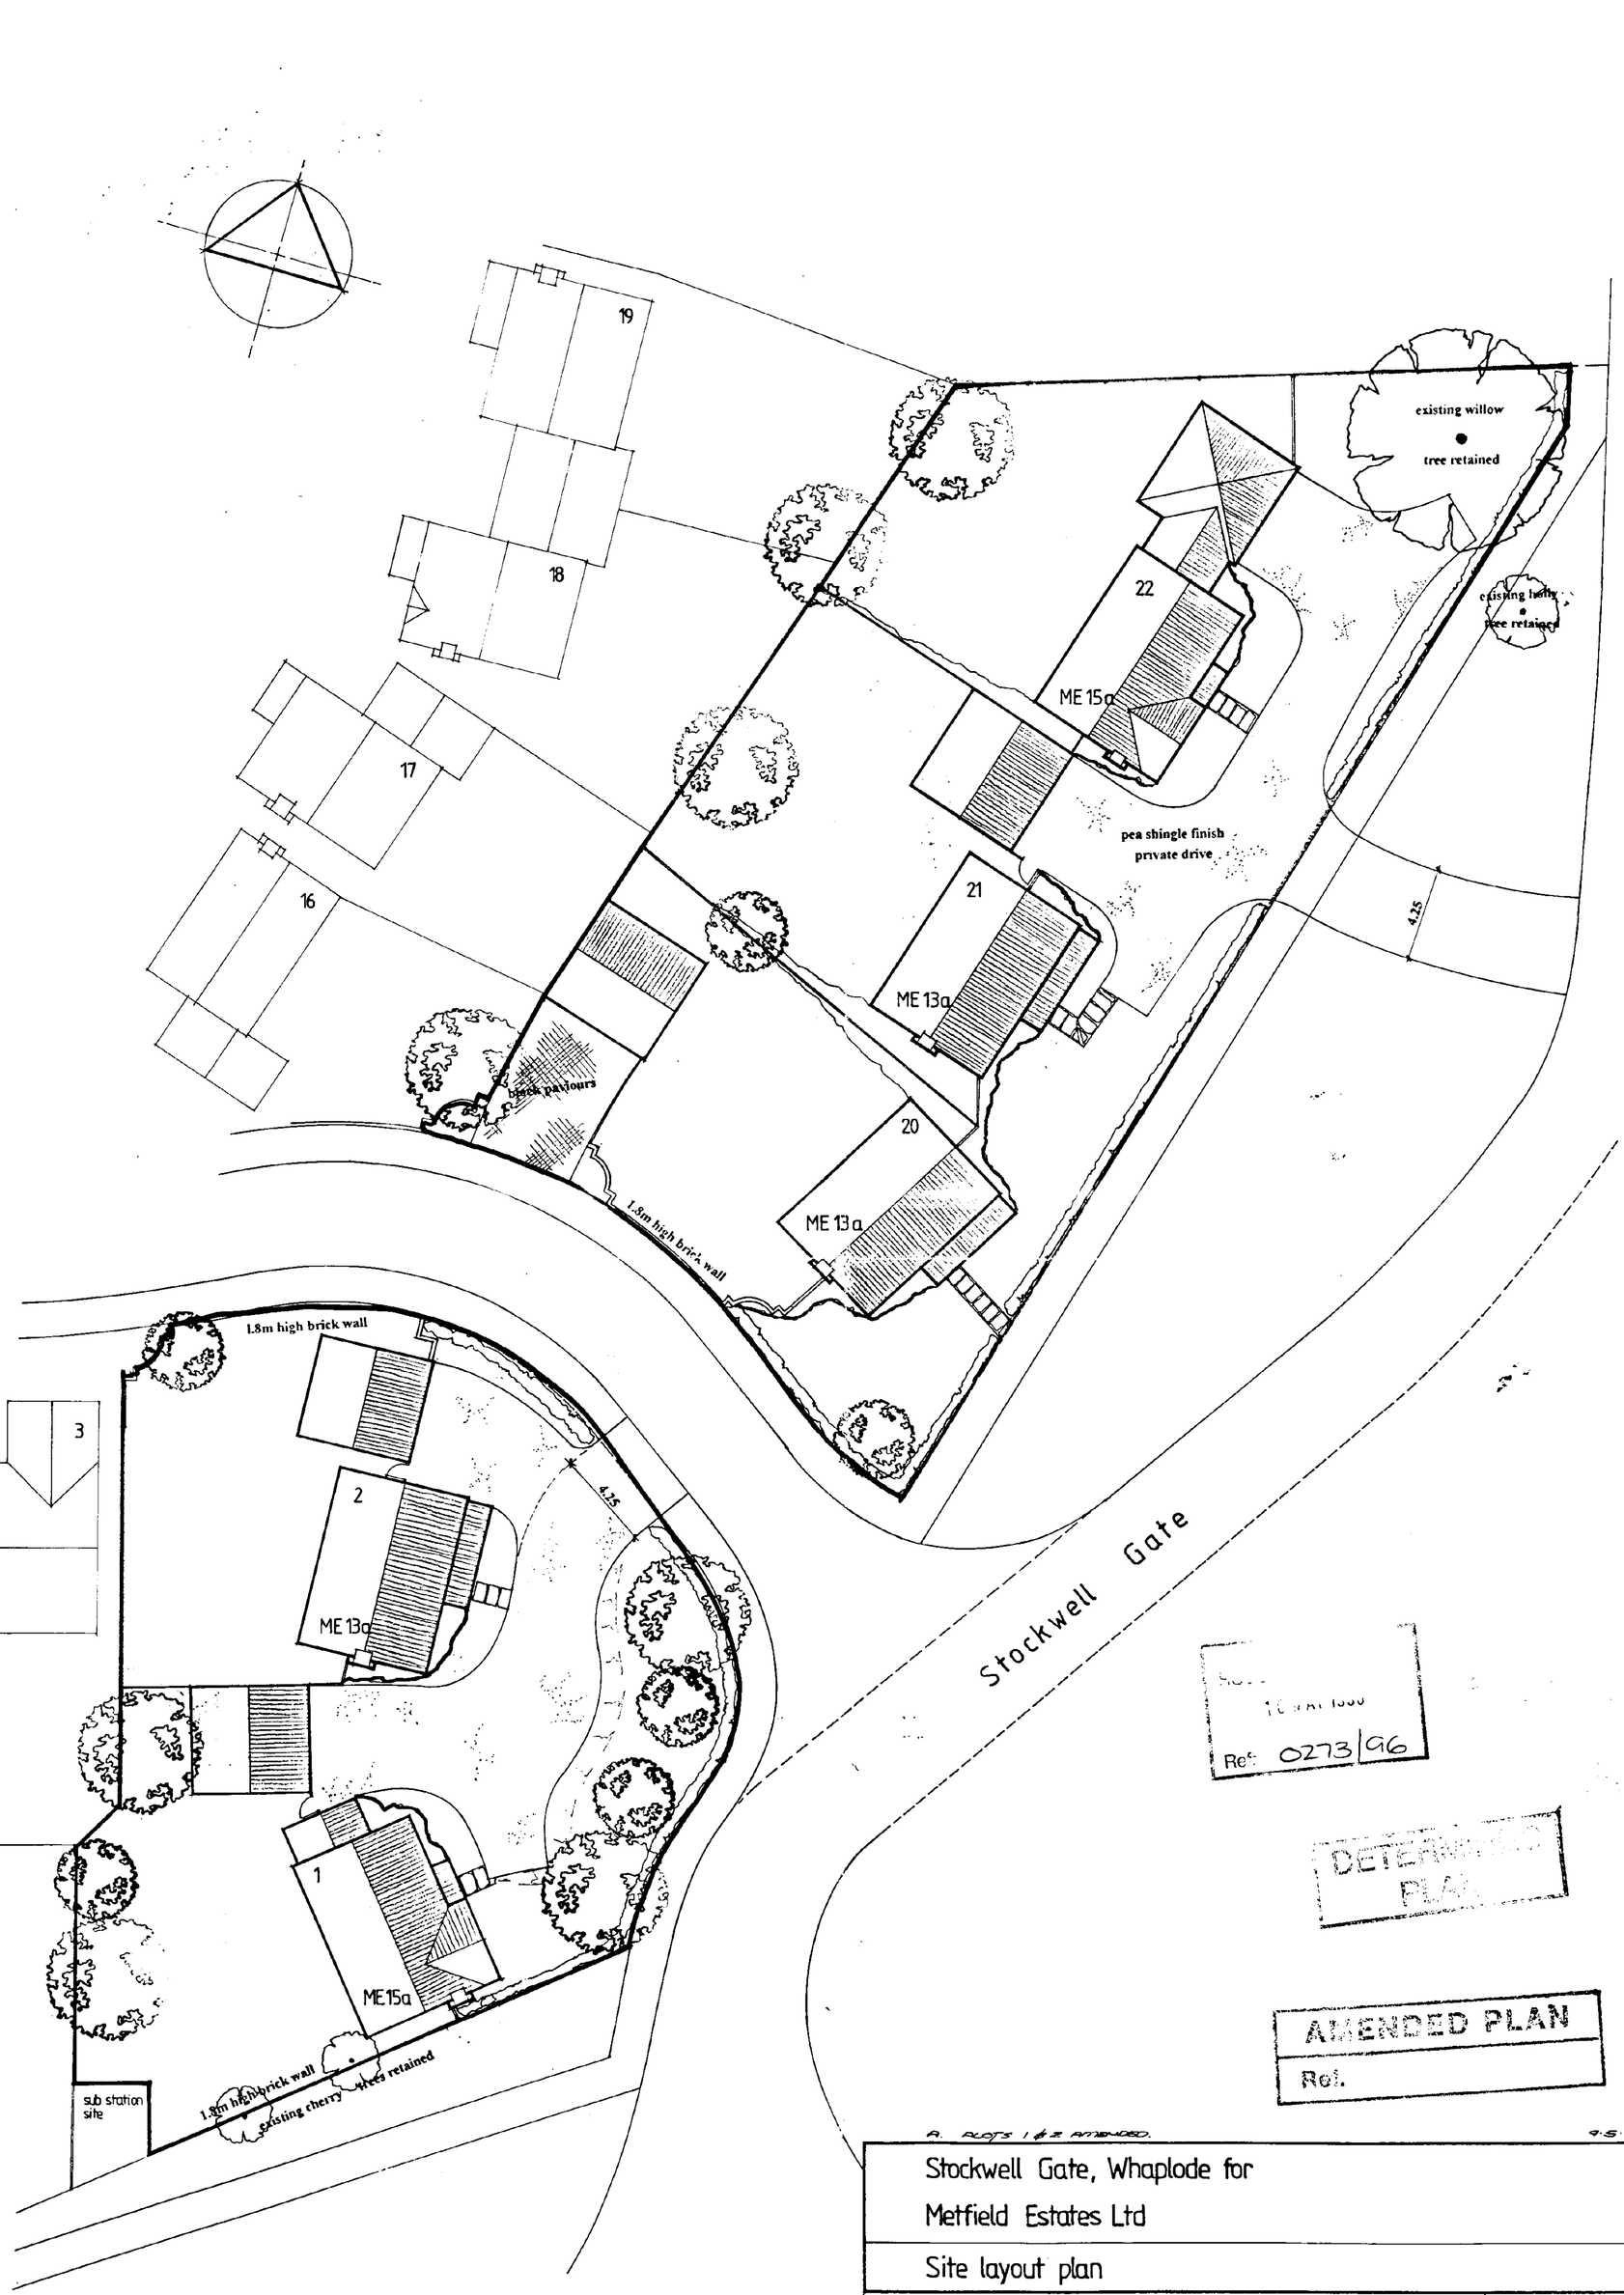


Rec'd 10 MAY 1996
Ref: 0273/96

DETERMINATION PLAN

AMENDED PLAN
Ref.


A. PLOTS 1 & 2 AMENDED. 9.5.96

Stockwell Gate, Whaplode for
Metfield Estates Ltd


Site layout plan

· JOHN FINCH PARTNERSHIP ·
CHARTERED ARCHITECTS
88 Broomfield Road · Chelmsford Essex CM1 1SS · Tel 01245 354319 & 250780 Fax 01245 268665


scale 1:200
date March 1996
drawing no 1635:75
rev A

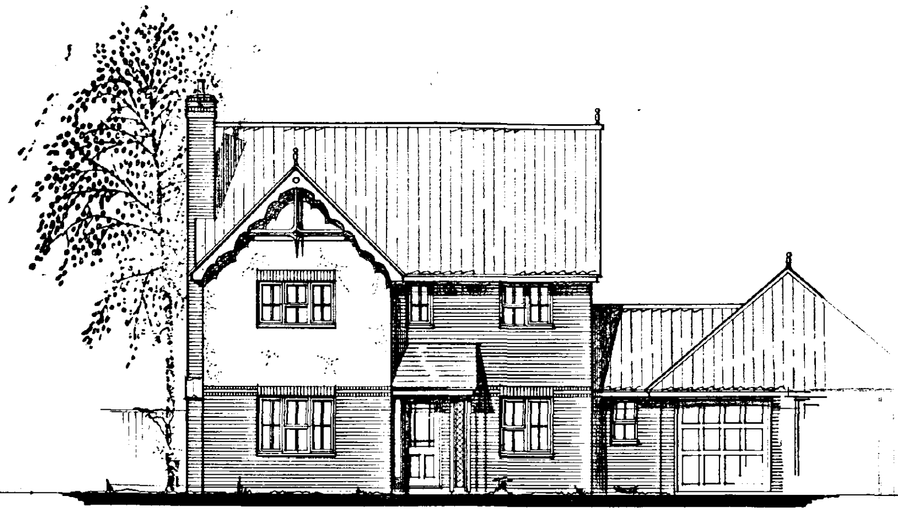


front elevation

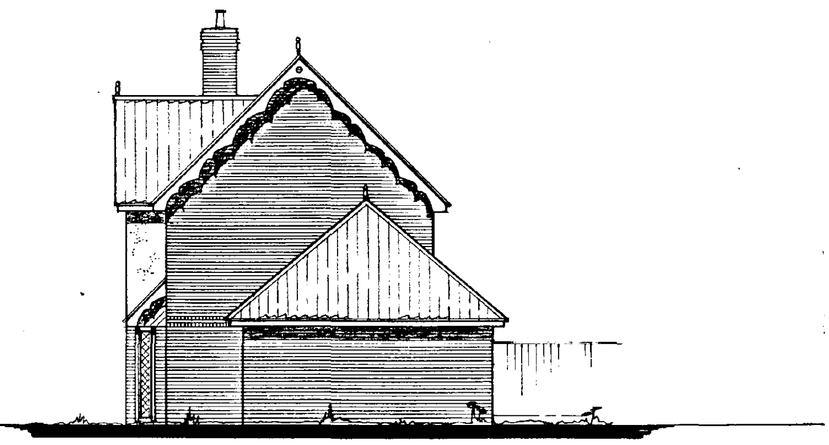


side elevation

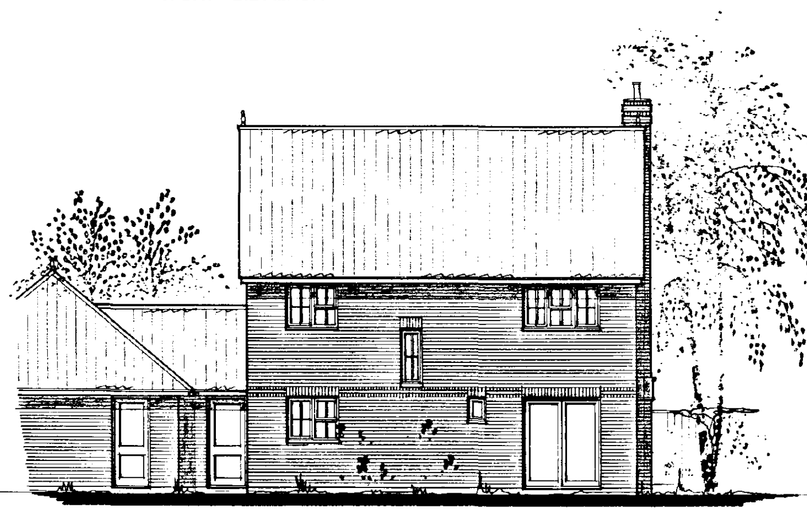


rear elevation

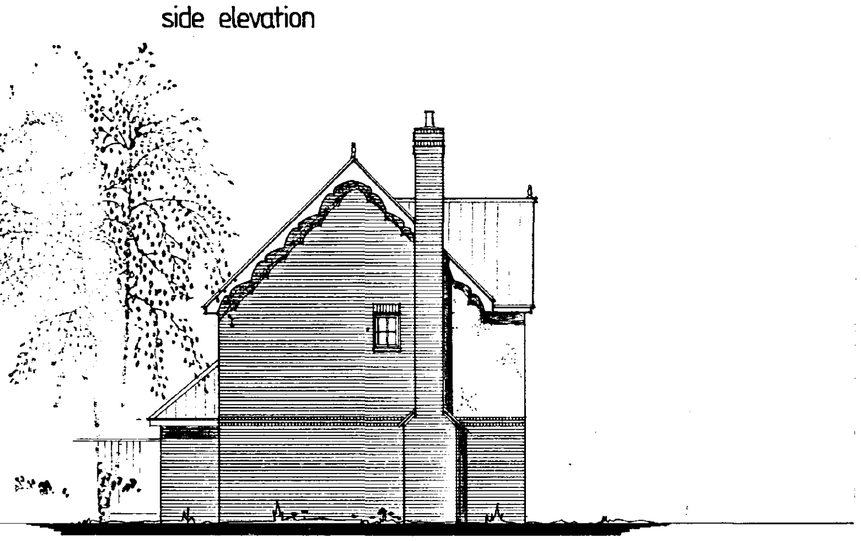

side elevation

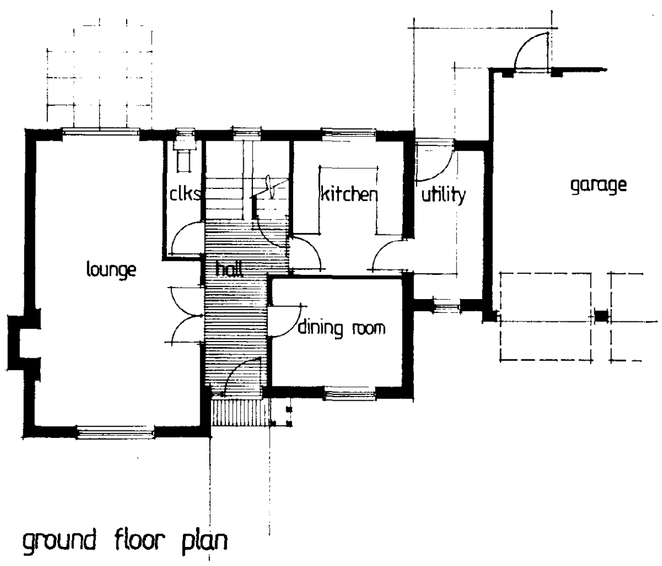

ground floor plan

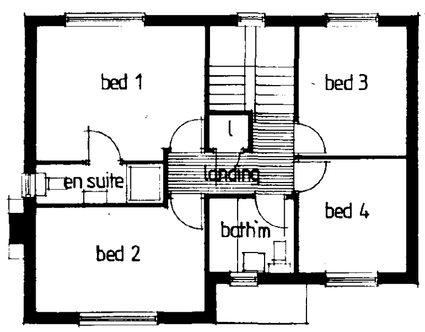

first floor plan

Stockwell Gate, Whaplode for
Metfield Estates Ltd

House type ME 15a

· JOHN FINCH PARTNERSHIP ·

CHARTERED ARCHITECTS

88 Broomfield Road · Chelmsford · Essex · CM1 1SS · Tel 01245-354319 & 250780 Fax 01245-268665

scale 1:100


date March 1996

drawing no 1635:77


rev



front elevation

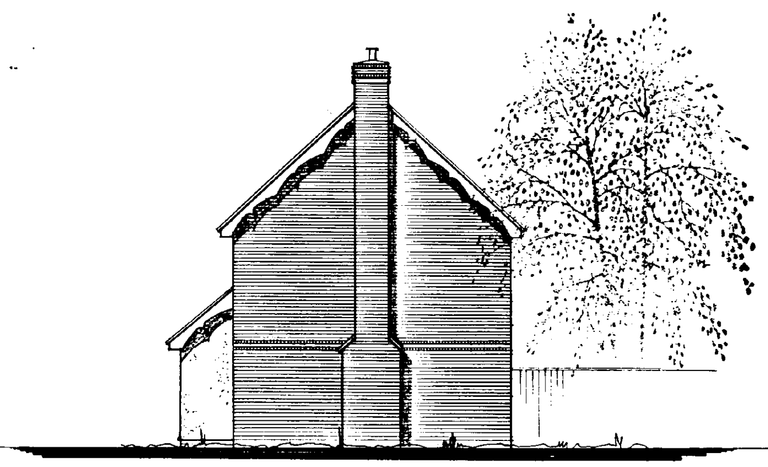


side elevation

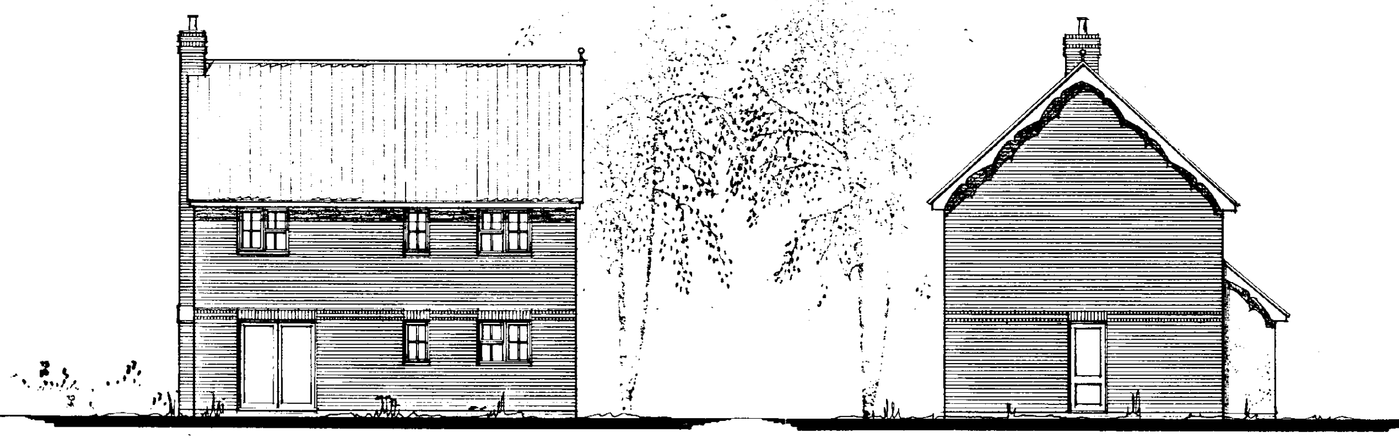


rear elevation

side elevation

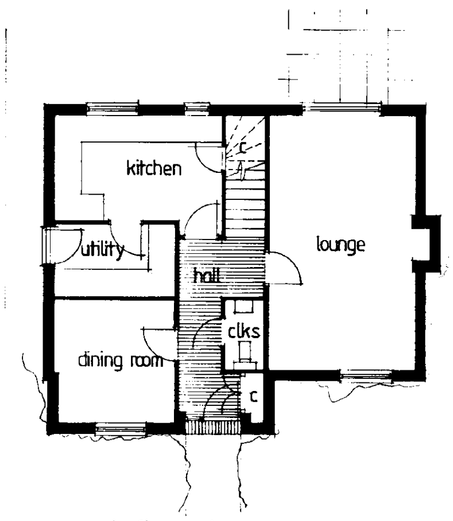

ground floor plan

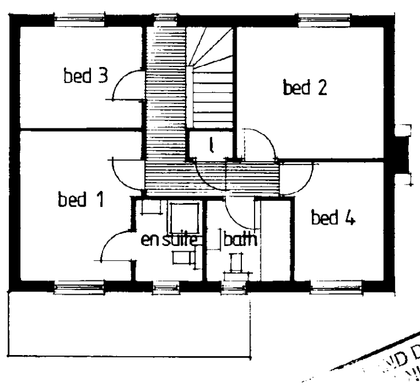

first floor plan

Stockwell Gate, Whaplode for
Metfield Estates Ltd

House type ME13a

· JOHN FINCH PARTNERSHIP ·

CHARTERED ARCHITECTS


88 Broomfield Road · Chelmsford · Essex · CM1 1SS · Tel 01245 354319 & 250780 Fax 01245 268665

scale 1:100


date March 1996

drawing no 1635:76


rev

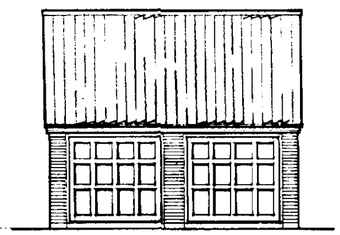


FRONT

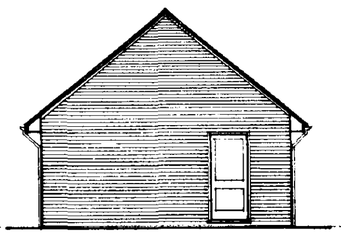


SIDE

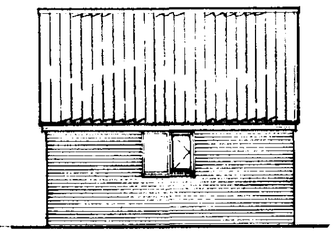

REAR

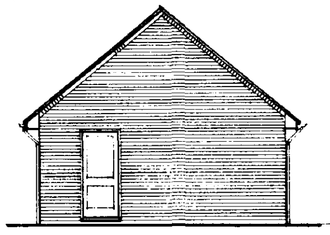


SIDE

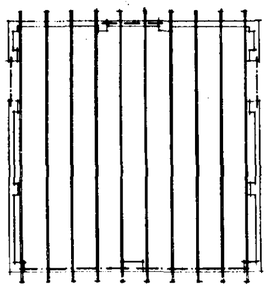

ROOF PLAN

PLAN

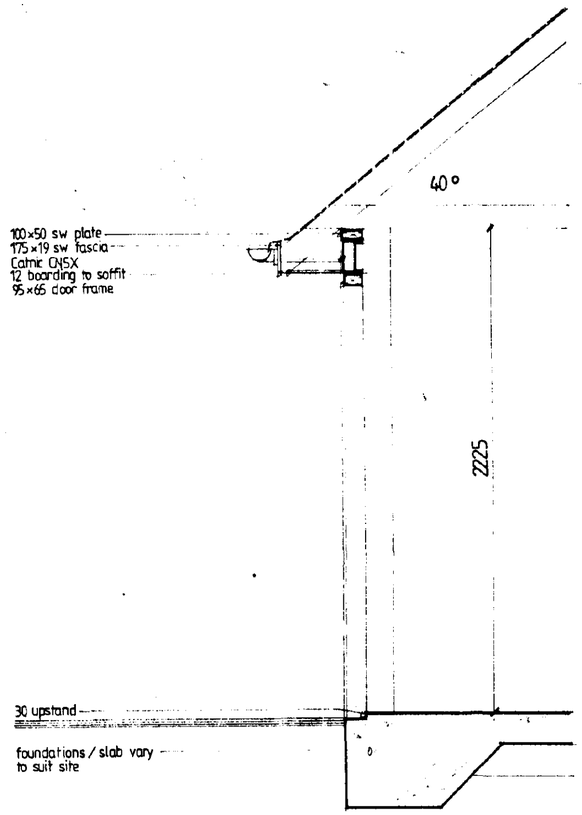

SECTION

GENERAL
25 MAR 1996
Ref: H03/0073/96
APPROVED

Stockwell Gate, Whaplode
for Metfield Estates Ltd

Garage details


scale 1:100 1:50

date 03:1992


drawing no. 1635:17

rev.


John Finch Partnership
Architects
88 Broomfield Road
Chelmsford Essex CM1 1SS
0245 354319 & 250780

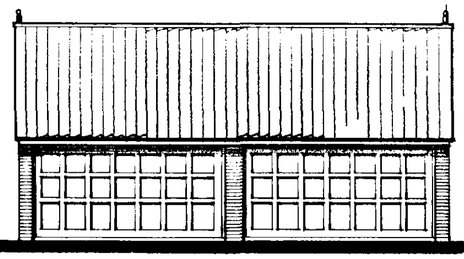


front elevation

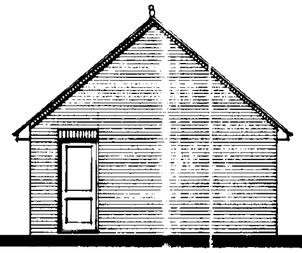

side elevations

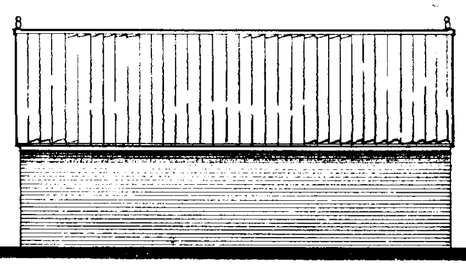

rear elevation

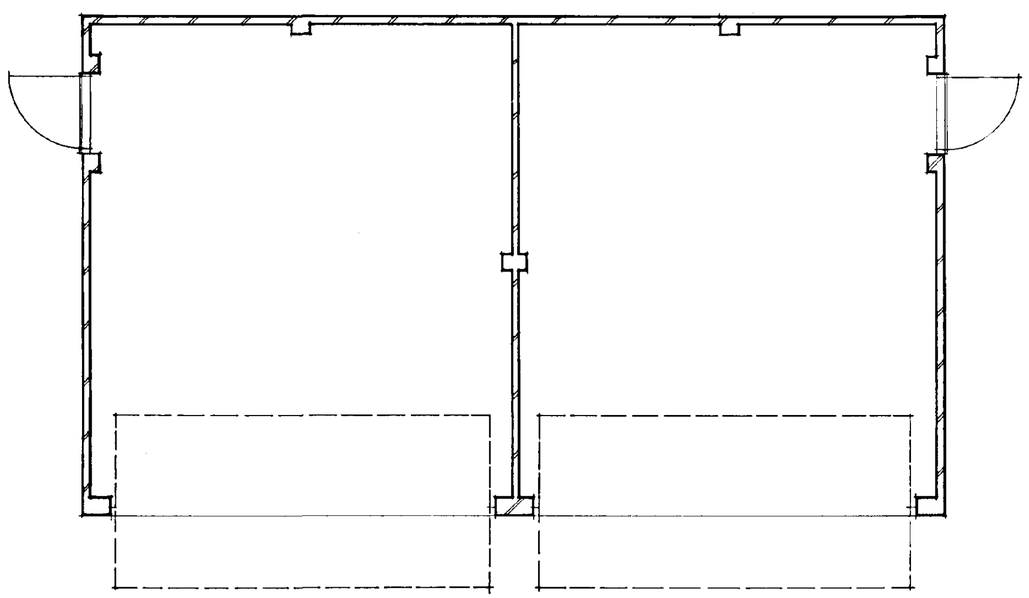

plan

SOUTH ... DC
HOUSE ... NG
25 MAR 1996
Ref: H23/0273/96

Stockwell Gate, Whaplode for
Metfield Estates Ltd

Twin double garages

JOHN FINCH PARTNERSHIP
CHARTERED ARCHITECTS
88 Broomfield Road · Chelmsford · Essex CM1 1SS · Tel 01245 354319 & 250780 Fax 01245 268665

scale 1:100 1:50

date March 1996

drawing no 1635:78

rev


19
18
17
16
22
ME 15a
existing willow
tree retained
existing holly
tree retained
pea shingle finish
private drive
21
ME 13a
4.25
block paviours
20
ME 13a
1.8m high brick wall
1.8m high brick wall
3
2
ME 13a
4.25
pea shingle finish
private drive
1
ME 15a
sub station site
1.8m high brick wall
existing cherry trees retained
Stockwell Gate
SOUTH HO
HOUSING
2 MAR
Ref: H23/0273/96
DUPLICATE

Stockwell Gate, Whaplode for
Metfield Estates Ltd

Site layout plan

· JOHN FINCH PARTNERSHIP ·
CHARTERED ARCHITECTS
88 Broomfield Road Chelmsford Essex CM1 1SS · Tel 01245 354319 & 250780 Fax 01245 268665

scale 1:200
date March 1996
drawing no 1635:75
rev

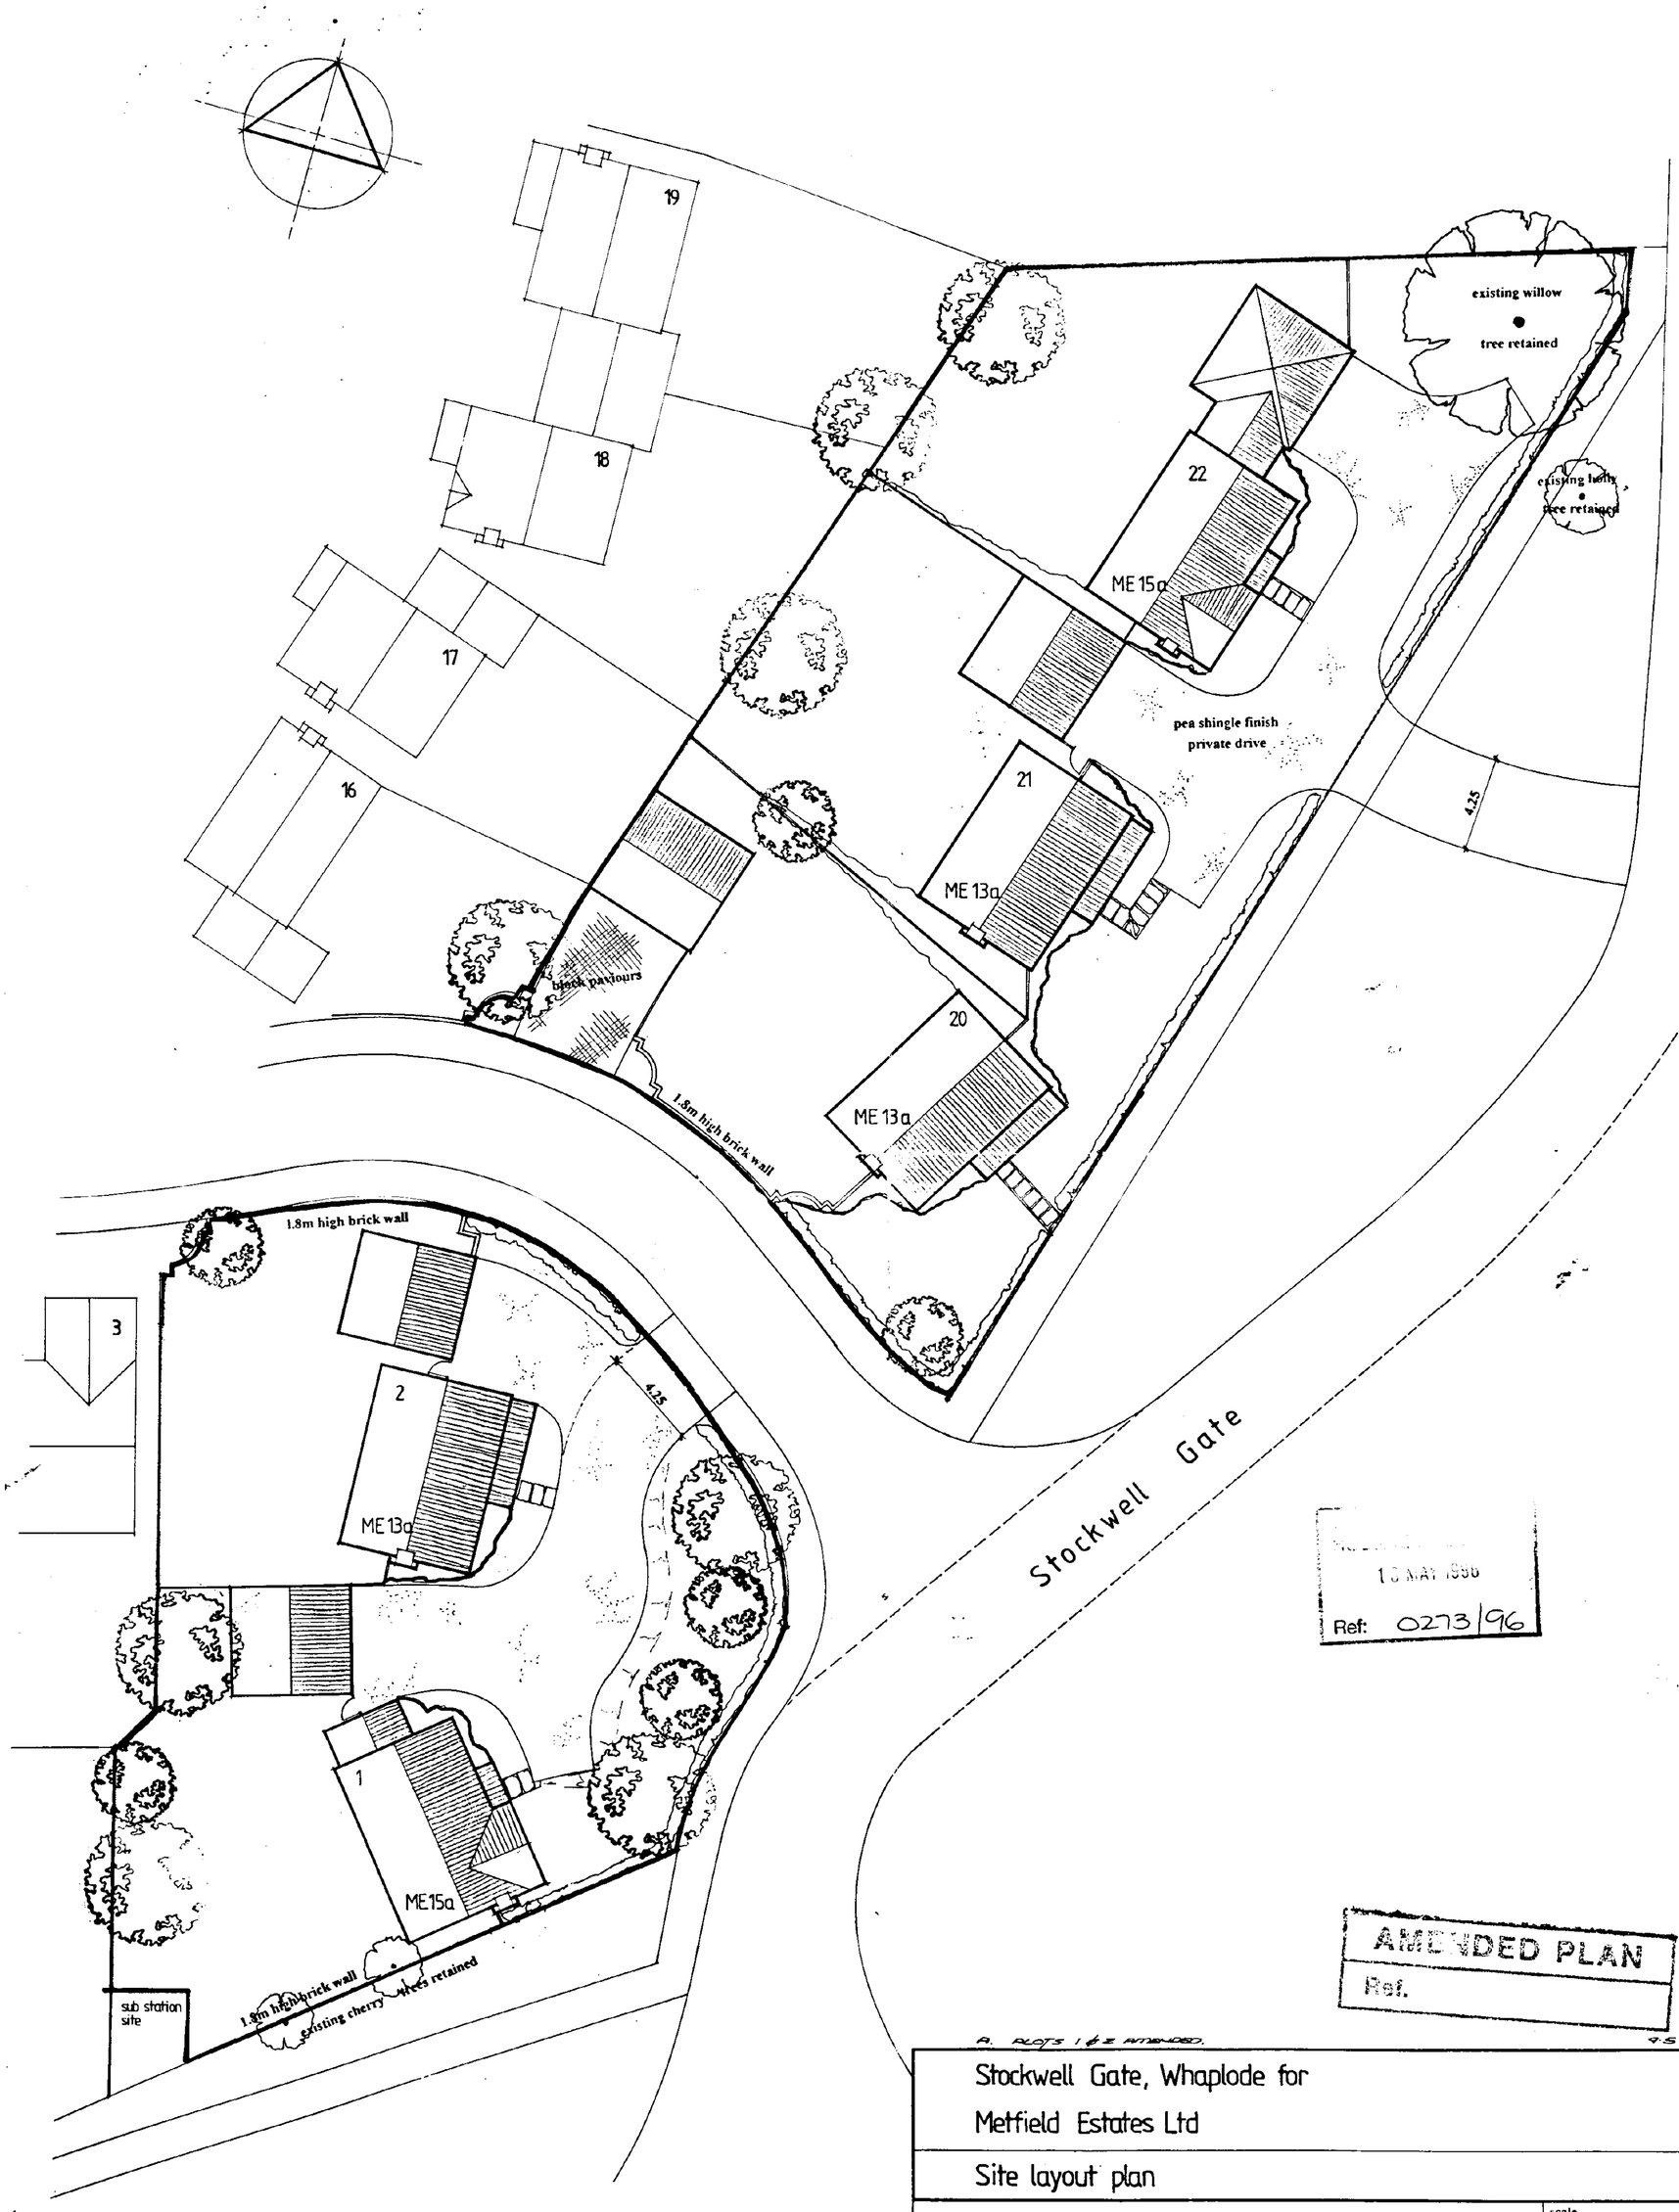

10 MAY 1996
Ref: 0273/96

AMENDED PLAN
Ref.

A. PLOTS 1 & 2 AMENDED. 7.5.96.

Stockwell Gate, Whaplode for
Metfield Estates Ltd

Site layout plan

· JOHN FINCH PARTNERSHIP ·
CHARTERED ARCHITECTS
88 Broomfield Road · Chelmsford · Essex · CM1 1SS · Tel 01245 354319 & 250780 Fax 01245 268665

scale 1:200
date March 1996
drawing no 1635:75
rev A