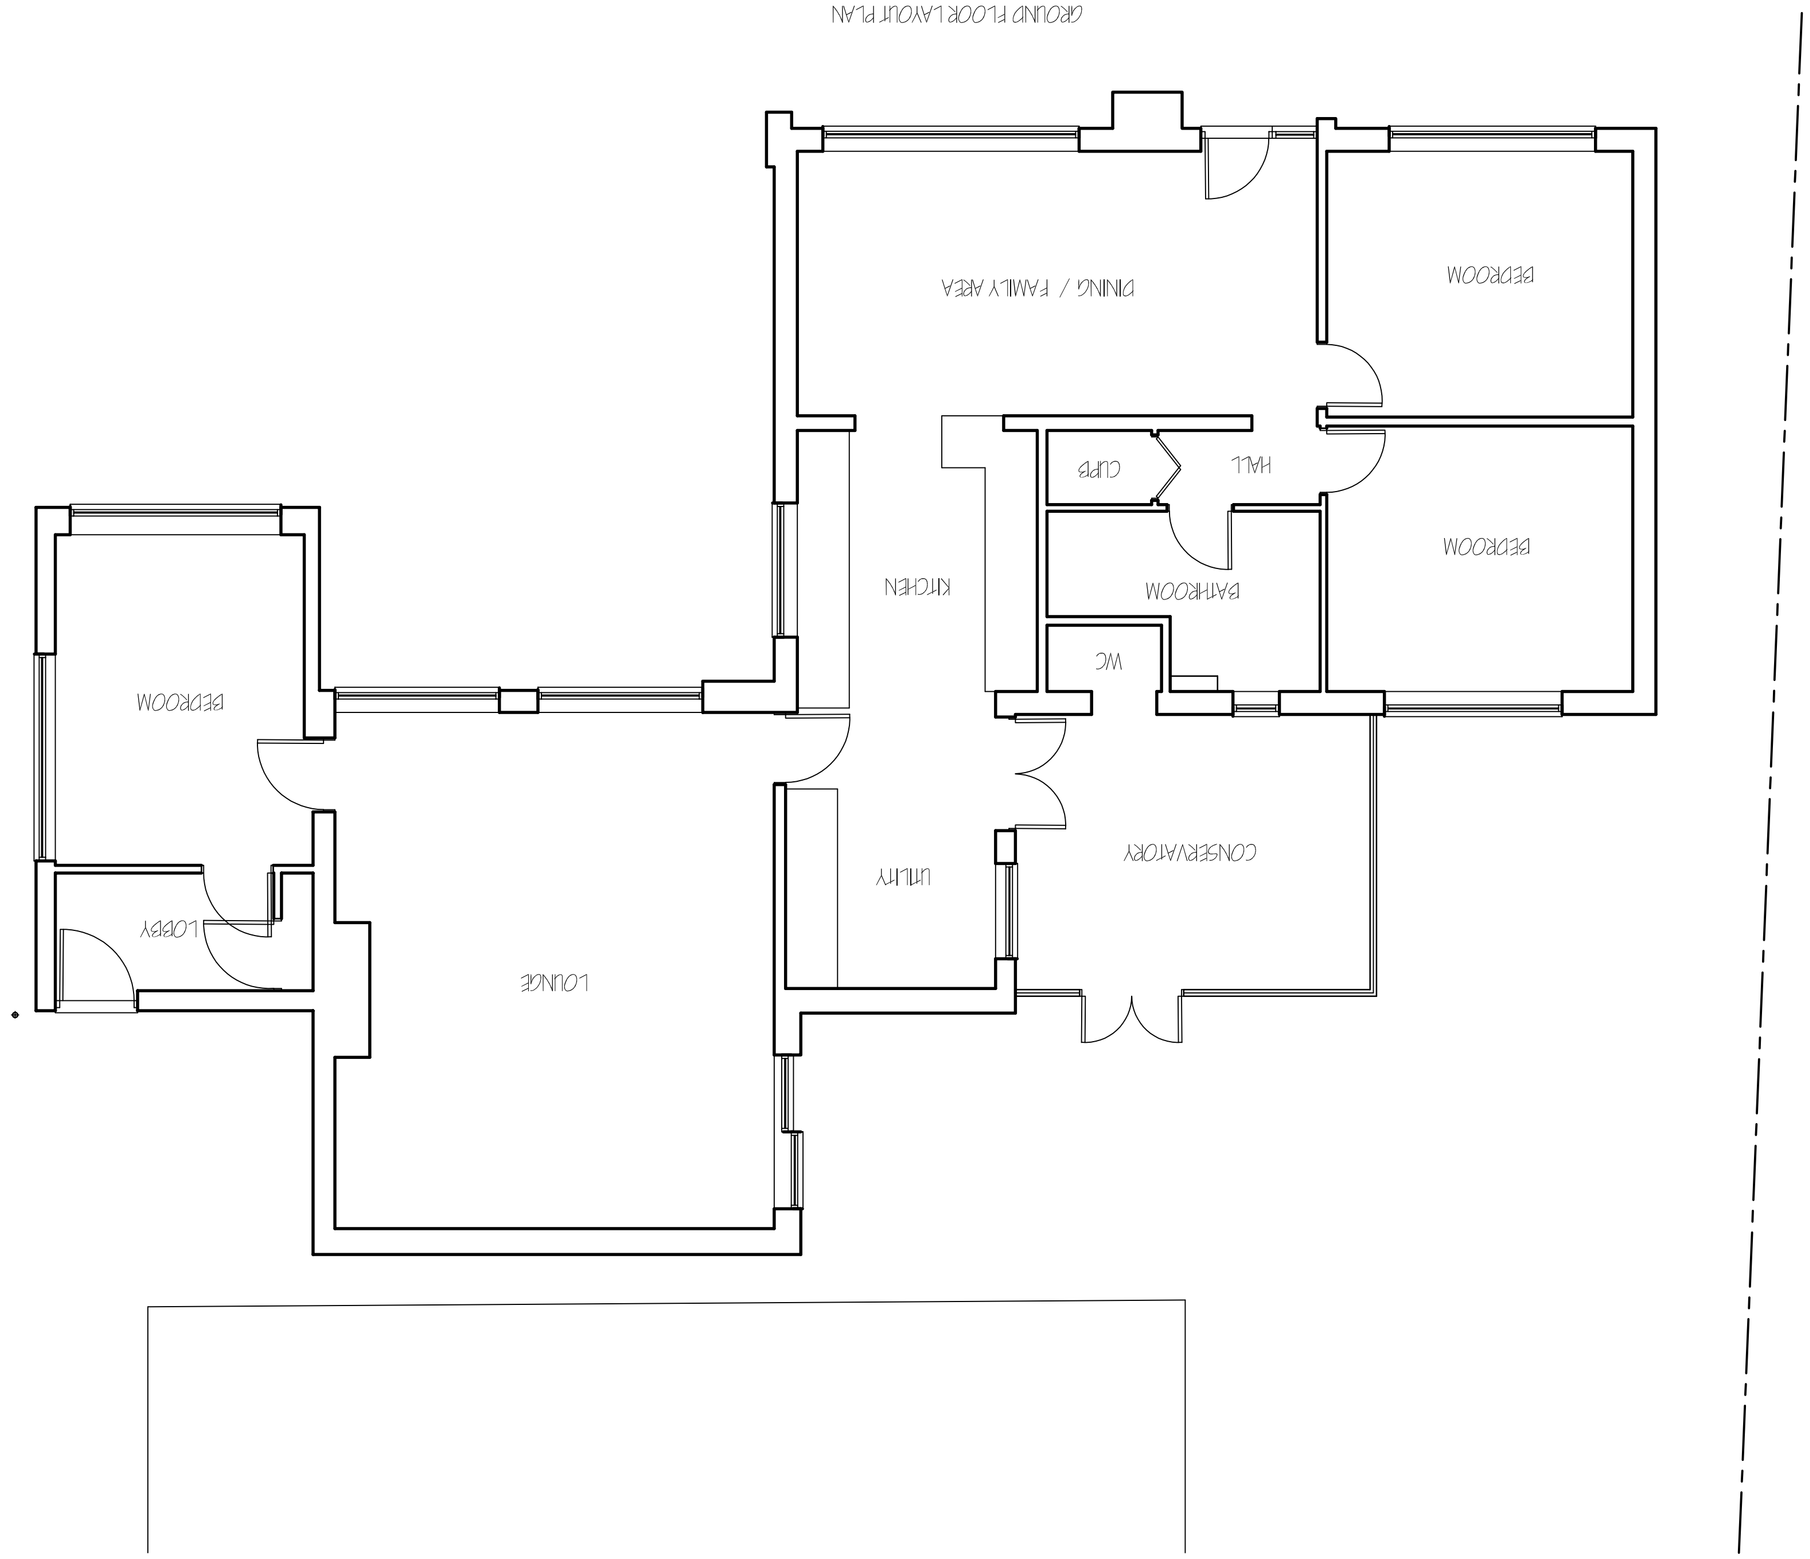

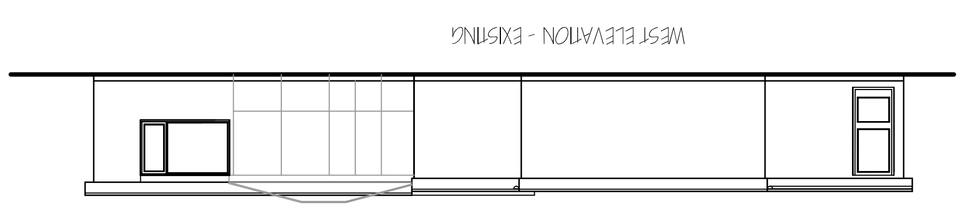

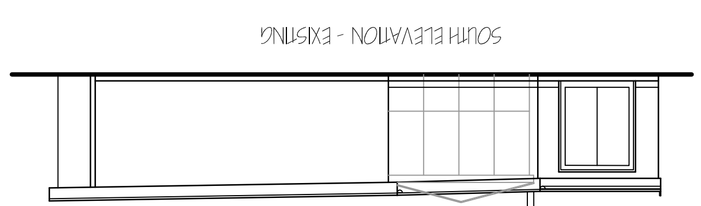

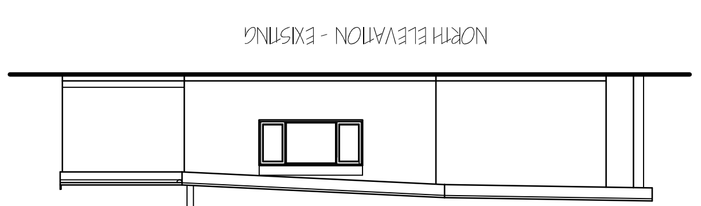

LOCATION PLAN.
1/1250.

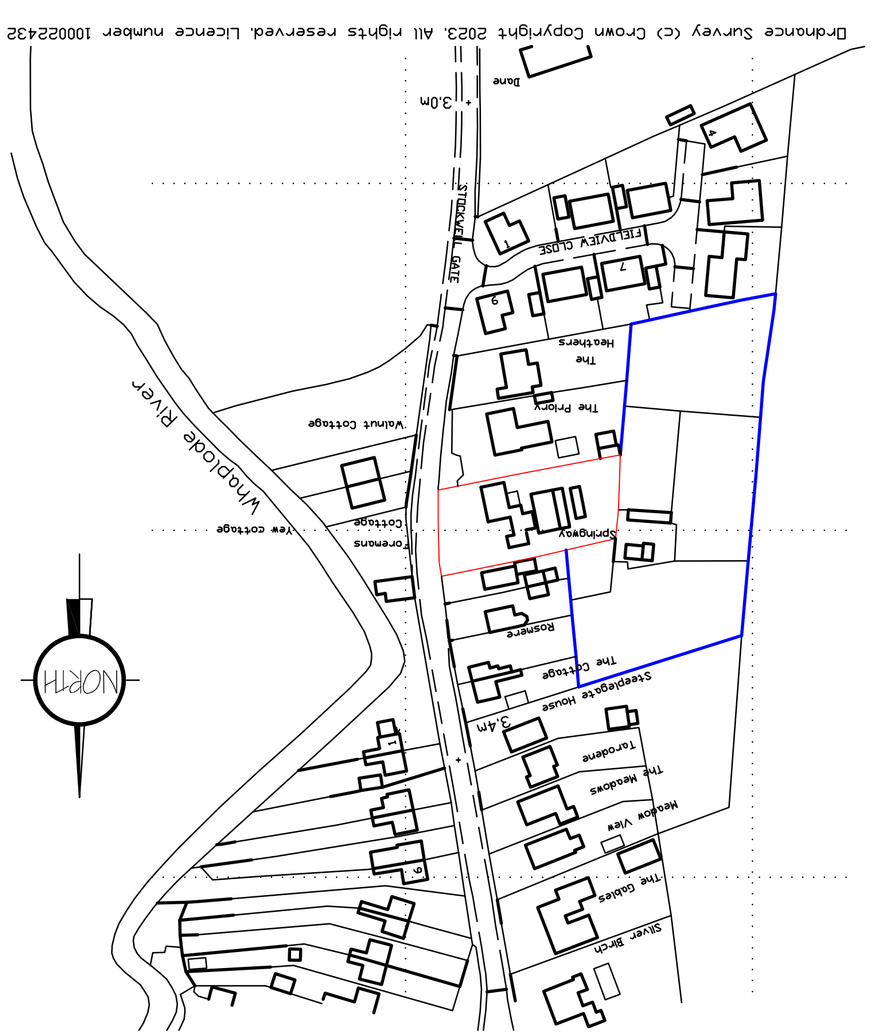

rev.	revision	date

G. R. MERCHANT M
i.ENG AMICE FIWO

ARCHITECTURAL, STRUCTURAL AND LAND DRAINAGE CONSULTANTS

Unit 4, Wrights Mews
12A Park Road, Holbeach,
Spalding, Lincs. PE12 7EE
Tel: 01406 426600
Faxi 01406 425744
E-Mail: G. R. Merchant @ Merchant. Fp. Co. UK

Project
EXTENSION & ALTERATIONS
SPRINGWAY,
STOCKWELL GATE
WHAPODE. LINC'S. PE12 6LE.

Client
MR. S. STEWARD.

Drawing
EXISTING
FLOOR PLANS & ELEVATIONS.
LOCATION & SITE PLANS.

Job Ref.	Drawing No.
4/SO-25.	OL.

Date	Drawn
MARCH 2025	SLP.

Scales
1/100. 1/50. (Unless otherwise stated)

DO NOT SCALE FROM THIS DRAWING

This drawing is copyright and may not be drawn, traced, photographed or used for any other purpose other than for which it is issued. The General Contractor is to check all dimensions on site and report any discrepancies to the Architect. All details shown on this drawing including reproduced or drawings contained within such may be subsumed during construction except for those specifically noted as being retained. Any discrepancies between this drawing & similar or related documents or the Architect's or Structural Engineer's drawings are to be reported immediately. Dimensions are not to be scaled from this drawing. Only figured dimensions are to be used. This drawing is to be read in conjunction with all relevant Structural Engineer's drawings & specifications. Any variations from the approved plans must be agreed with the Architect before proceeding. Any discrepancies between the Structural Engineer's drawings & specifications and the Architect's drawings must be reported immediately. Setting out dimensions are to be checked on site by the Contractor & any discrepancies reported. It is the duty of the Contractor to ensure that all dimensions & setting out are correct before proceeding with the work