G. R. MERCHANT LTD.
I.ENG AMICE FIWO
ARCHITECTURAL, STRUCTURAL AND LAND DRAINAGE CONSULTANTS
4 Wrights Mews
12A Park Road, Holbeach, Spalding, Lincs. PE12 7EE
Tel: 01406 490800
Fax: 01406 425744
E-Mail: gr.merchant@btconnect.com

Project
FALCON HACKING ENCLOSURE.
'TAMARSK'
COBGATE, WHAPLODE.
SPALDING, LINC'S. PE12 6TD.

Client
R. J. H. CREESE.

Drawing
FLOOR PLAN & ELEVATIONS.

Job Ref.	Drawing No.
2776-15	01.

Date	Drawn
JULY 2012.	S.I.P.


Scales
1/50. 1/100.

DO NOT SCALE FROM THIS DRAWING


This drawing is copyright and may not be loaned, traced, photographed or used for any other purpose than that for which it is issued. The General Contractor is to check all dimensions on site and report any discrepancies to the Architect. All details shown on this drawing including illustrations are based upon typical site conditions related to the area. No responsibility can be accepted for abnormal conditions which may be encountered during construction unless reported to the Architect on that design amendments may be considered. Site soil surveys are recommended in respect of foundations to establish specific site conditions before foundation work is undertaken. This drawing is limited in its use to the purpose of obtaining Planning / Building Regulation approval. The drawing must not be used for the purpose of construction unless signed by the Architect as issued for construction. All dimensions are to be checked on site by the contractor prior to the commencement of any work or the preparation of any shop drawings. Figured dimensions are to be taken in preference to scaled dimensions. Any discrepancies are to be reported immediately to the Architect. This drawing is to be read in conjunction with all relevant Structural Engineers drawings and specifications. Copyright is reserved by the Architect and may not be reproduced or used in any way without the consent of the Architect.
All materials to be new unless otherwise stated and all components and materials etc. to be used fixed and/or installed etc. in strict accordance with manufacturers instruction and relevant code of practice.
Materials shall conform to appropriate British standard specification or EEA directive or European code equivalent. The Employer / Client shall ensure that the selected contractor is competent with and adopts all measures necessary to achieve compliance with Health and Safety legislation for building sites and Construction Design and Management Regulations on independent Planning Supervisor will be appointed. The work shall comprise of all that is shown on the drawing and details only the Construction Design and Management Regulations on independent Planning Supervisor will be required. The work shall comprise of all that is shown on the drawing and details which shall be read not specifically or shown but may be reasonably inferred as necessary to carry out the works shall be deemed to be included & to the cost / and permits responsibility to be aware of the Party Wall etc. Act 1996 when building is close proximity to adjoining neighbours boundaries.

ref.	revision	date

FLOOR LAVOUT PLAN

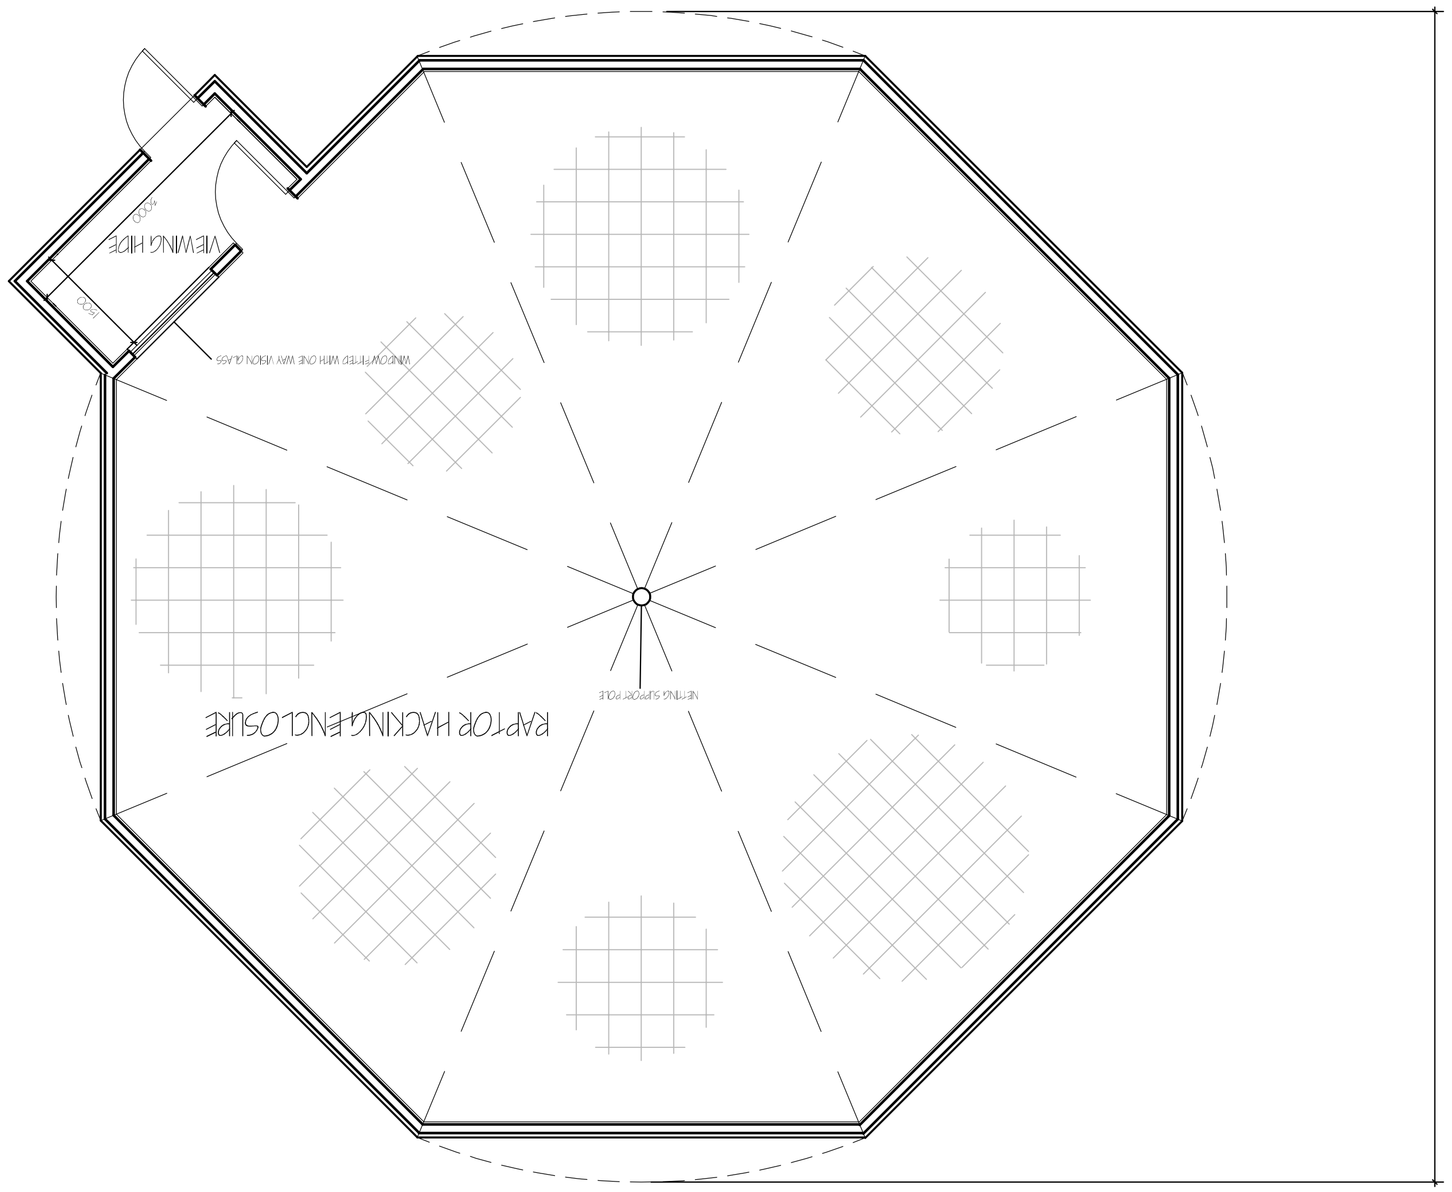

SOUTH ELEVATION

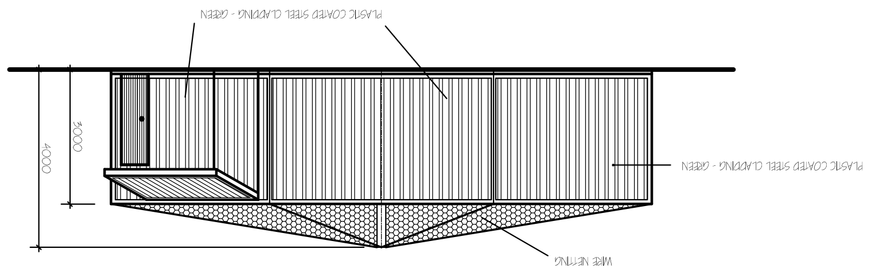

NORTH ELEVATION

