




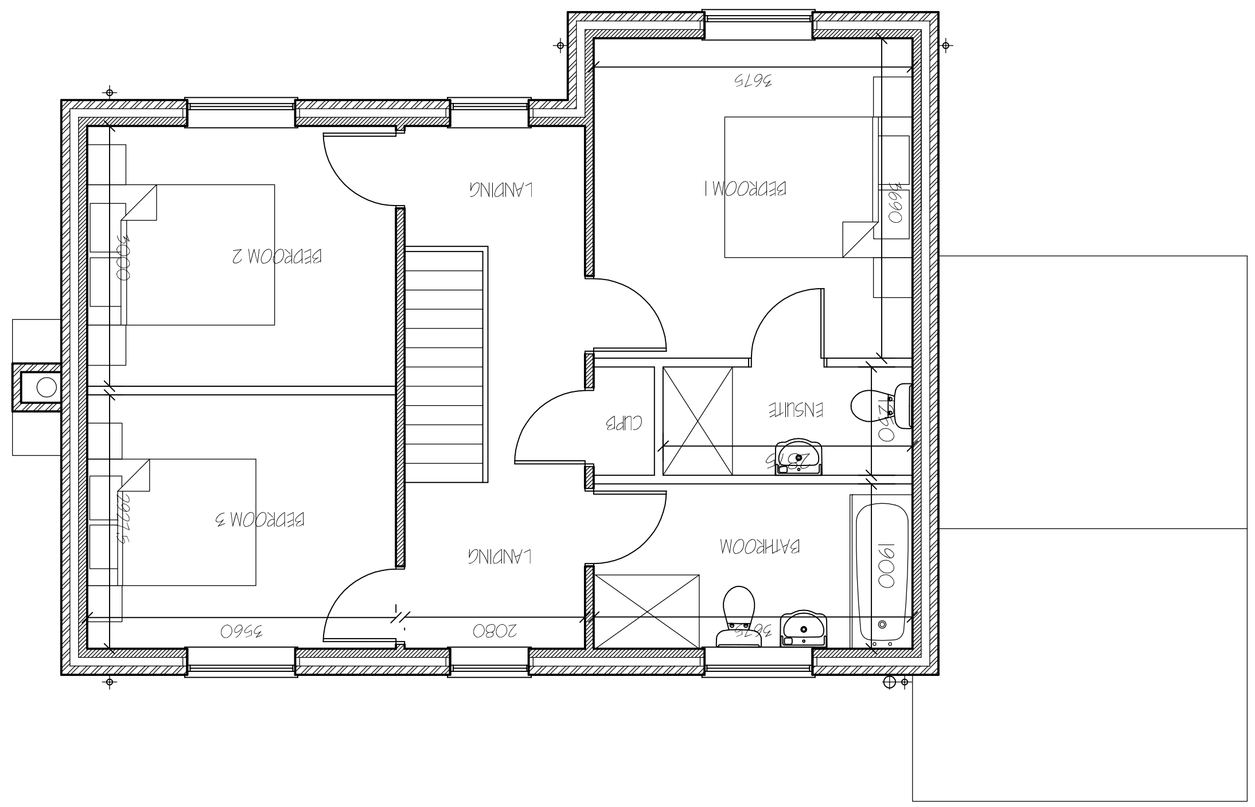


SIDE ELEVATION

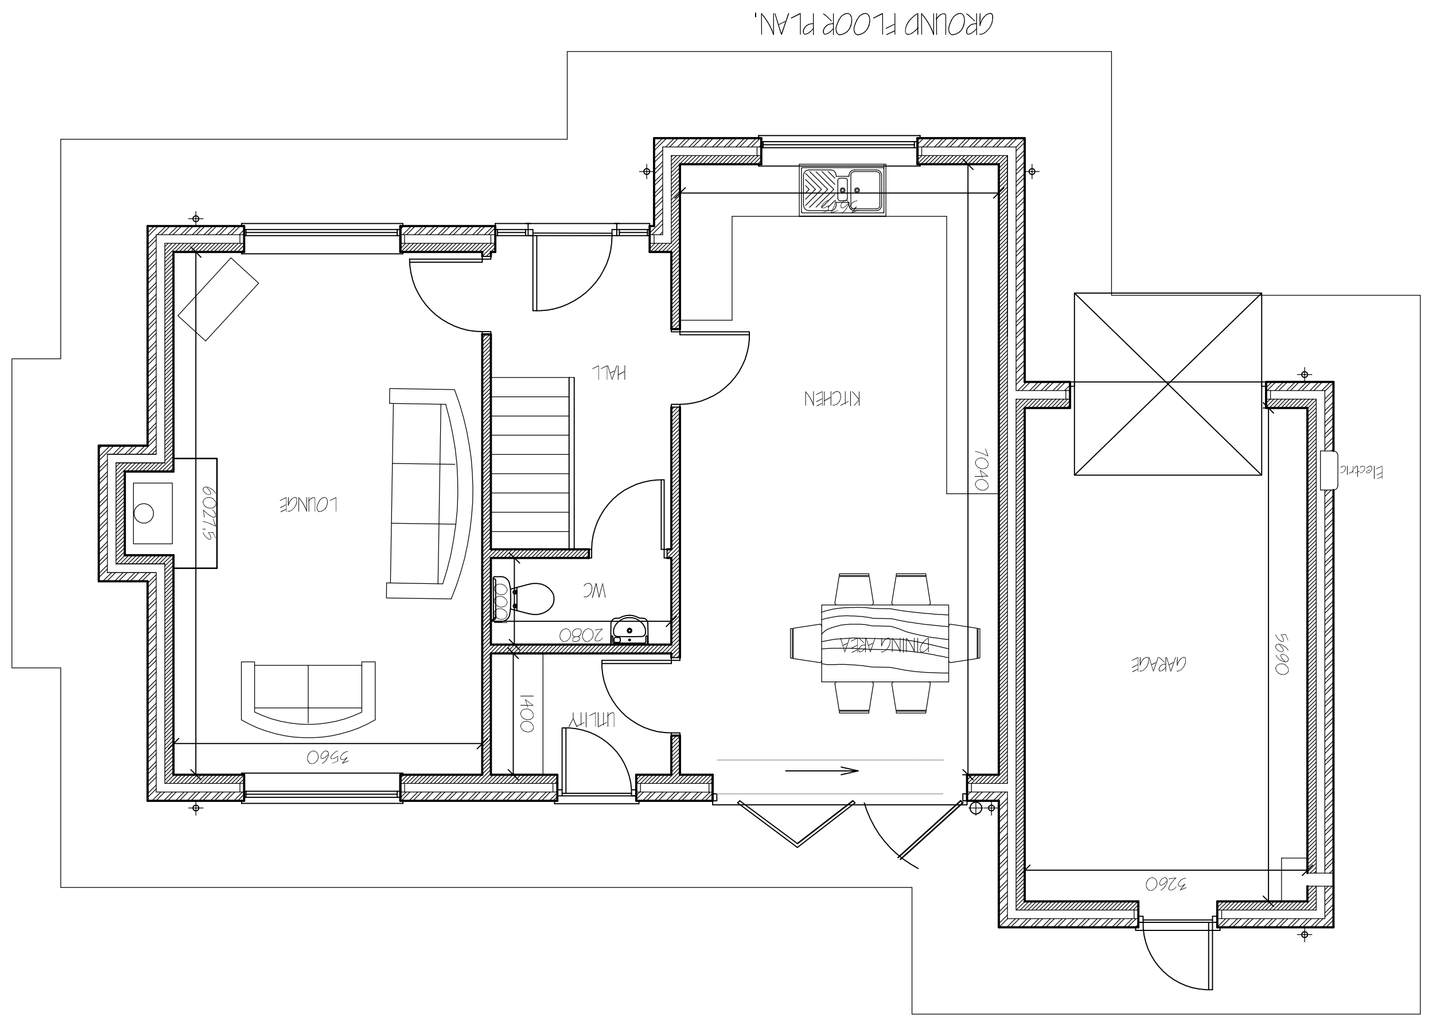


REAR ELEVATION

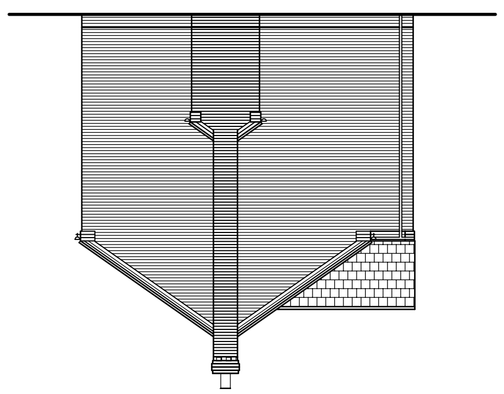

FRONT ELEVATION

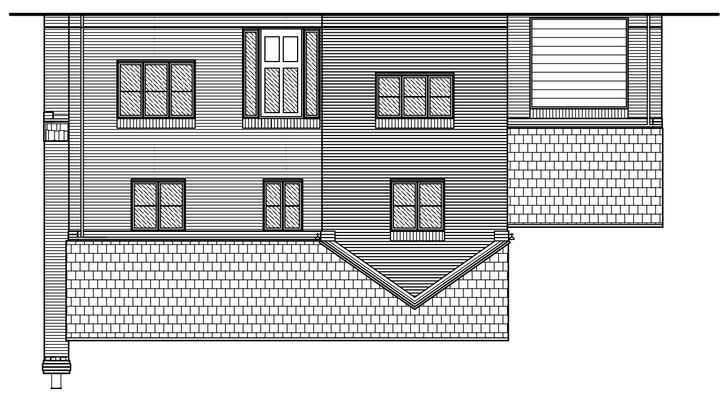

SIDE ELEVATION

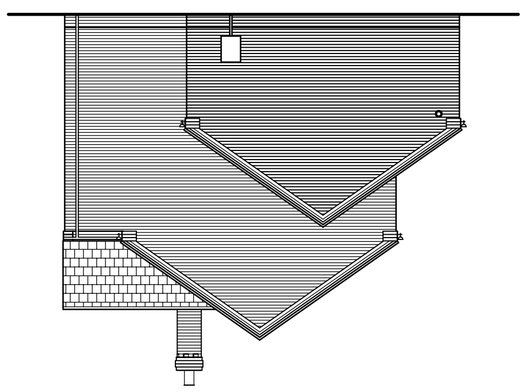

ref.	revision	date

G. R. MERCHANT LTD.
I.ENG AMICE FIWO

ARCHITECTURAL, STRUCTURAL AND LAND DRAINAGE CONSULTANTS

4 Wights Mews
12A Park Road, Holbeach, Spalding, Lincs, PE12 7EE
Tel: 01406 490800
Fax: 01406 425744
E-Mail: gr.merchant@btconnect.com

Project

RESIDENTIAL DEVELOPMENT.
AT 6 ORCHARD CLOSE.
SAXEGENS END.
SPALDING, LINCS. PE12 8AR.

Client

MR & MRS G. FOREMAN.

Drawing

PLOT 1.
FLOOR PLANS & ELEVATIONS

Job Ref.	Drawing No.
3808-21.	03.
Date	**Drawn**
MARCH 2021.	S.L.P.

Scales

1/ 50. 1/ 100 (unless otherwise stated)

DO NOT SCALE FROM THIS DRAWING

This drawing is copyright and may not be loaned, copied or used for any other purpose other than that for which it is issued. The General Contractor is to check all dimensions on site before commencing any work or shop drawings. Any discrepancies are to be reported immediately to the Architect. All details shown on this drawing including specifications are based upon the conditions stated in the Area. No responsibility can be accepted for abnormal conditions which may be discovered during construction unless reported to the Architect before commencement of the relevant work. Any variations from the drawings and specifications must be authorised in writing before proceeding with the work. Figured dimensions are to be taken in preference to scaled. The Contractor is to visit the site and be responsible for taking all dimensions necessary for the construction of the works and is to report any discrepancies in the dimensions immediately to the Architect. This drawing is to be read in conjunction with all relevant Structural Engineer's and Specialist's drawings and specifications. Any errors or omissions noted during construction are to be reported to the Architect before proceeding with the work. Any variations to the approved drawings and specifications must be authorised in writing by the Architect before proceeding with the work. This drawing is the property of G.R. Merchant Ltd. and is not to be loaned, copied or used for any purpose other than that for which it is issued without their written permission. Dimensions are not to be scaled from this drawing. Contractors must check all dimensions on site before commencing any work or preparing any shop drawings. Any discrepancies are to be reported immediately to the Architect. Any variations from the approved drawings must be authorised in writing before proceeding with the work. This drawing is to be read in conjunction with all relevant Structural Engineer's and Specialist's drawings and specifications. All dimensions are in millimetres unless stated otherwise. Figured dimensions are to be taken in preference to scaled dimensions. Do not scale from this drawing. Any discrepancies or omissions must be reported to the Architect before proceeding with the work. This drawing is the property of G.R. Merchant Ltd. and is not to be loaned, copied or used for any purpose other than that for which it is issued without their written permission. Dimensions are not to be scaled from this drawing. Contractors must check all dimensions on site before commencing any work or preparing any shop drawings. Any discrepancies are to be reported immediately to the Architect. All details shown on this drawing including specifications are based upon the conditions stated in the Area. No responsibility can be accepted for abnormal conditions which may be discovered during construction unless reported to the Architect before commencement of the relevant work. Any variations from the drawings and specifications must be authorised in writing before proceeding with the work. This drawing is to be read in conjunction with all relevant Structural Engineer's and Specialist's drawings and specifications. All dimensions are in millimetres unless stated otherwise. Figured dimensions are to be taken in preference to scaled dimensions. Do not scale from this drawing. Any discrepancies or omissions must be reported to the Architect before proceeding with the work. This drawing is the property of G.R. Merchant Ltd. and is not to be loaned, copied or used for any purpose other than that for which it is issued without their written permission. Dimensions are not to be scaled from this drawing. Contractors must check all dimensions on site before commencing any work or preparing any shop drawings. Any discrepancies are to be reported immediately to the Architect. Any variations from the approved drawings