




Front Elevation (NW)
Scale: 1:100

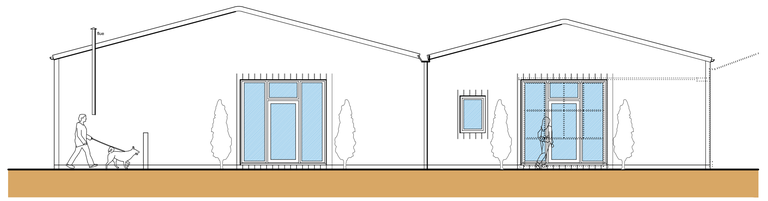

Side Elevation (SW)
Scale: 1:100

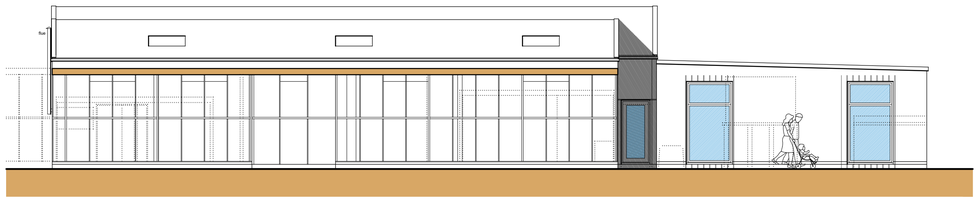


Rear Elevation/Section A-A (SE)
Scale: 1:100

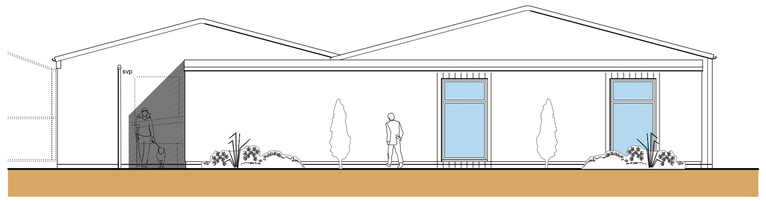


Side Elevation (NE)
Scale: 1:100


Floor Plan
Scale: 1:100

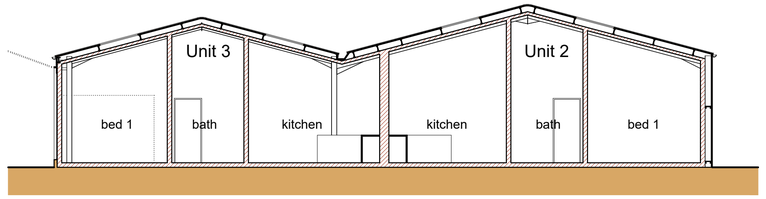


Section B-B
Scale: 1:100

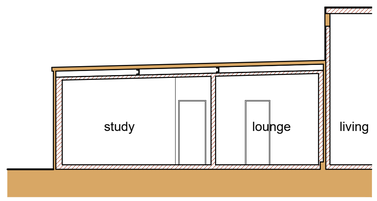

Section C-C
Scale: 1:100

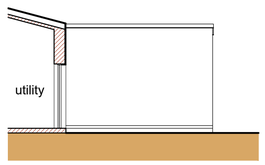

Section D-D
Scale: 1:100

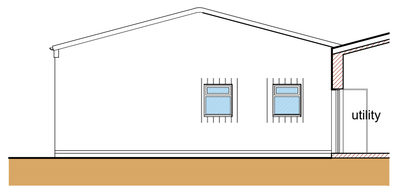

Section E-E
Scale: 1:100

General Notes

1. All dimensions are shown in 'mm' unless otherwise stated.
2. The contractor, sub-contractors and suppliers must verify all dimensions on site prior to the commencement of any work.
3. This drawing is to be read in conjunction with all relevant engineers and specialist sub-contractors drawings and specifications.
4. Any discrepancies are to be brought to the designers attention.

CONSTRUCTION DESIGN & MANAGEMENT REGULATIONS 2015

The following information must be read in conjunction with the project Risk register. This drawing highlights significant design related Health & Safety Risks present during Construction phase, and Residual Risks which remain post completion. Other Health & Safety Risks associated with Construction Activities may be present, and must be identified by the Principal Contractor prior to works commencing. Design Risks relating to specialist design items must be identified by the relevant specialist designers/ consultants and issued to the Principal Designer.

AREA SCHEDULE

Unit 1	= 325.05m2
Unit 2	= 95.00m2
Unit 3	= 96.90m2

WALL KEY

Indicates existing wall

Indicates proposed wall

Indicates existing features to be removed/demolished

ELEVATION KEY

Indicates corrugated cladding to match existing

Indicates insulated paneling to match existing

Indicates proposed windows and doors

Indicates existing features to be removed

Status

FOR APPROVAL

SWANN EDWARDS
ARCHITECTURE
Swann Edwards Architecture Limited, Swann Edwards Architecture, Black Barn, Fen Road, Guyhirn, Wisbech, Cambs. PE13 4AA
t 01945 450694 e info@swannedwards.co.uk w www.swannedwards.co.uk

Job Title
Proposed Barn Conversion Buildings adj. Carlton Lodge, Oxcroft Bank, Shepeau Stow
For: Mr Ford

Date: March 2023
Drawn by: CW
Checked by: G.E

Drawing Title
Planning Drawing
Floor Plan, Elevations & Sections

Job No.: SE-1910
Sheet Size: A1
Dwg No.: PP1100
Revision:

Swann Edwards Architecture Limited ©