



Front Elevation (NW)
Scale: 1:100

0 1 2 3 4
metres

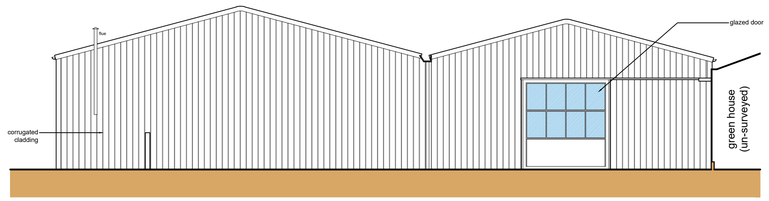


Side Elevation (SW)
Scale: 1:100

0 1 2 3 4
metres

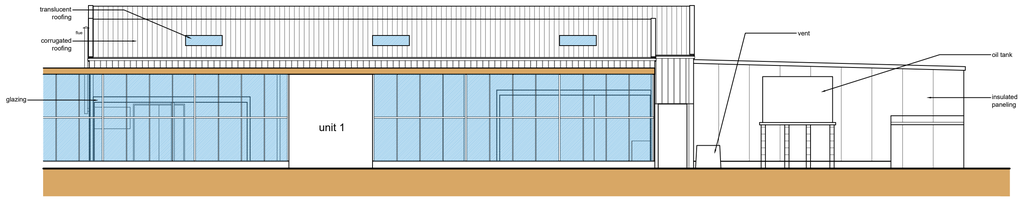

Rear Elevation/Section A-A (SE)
Scale: 1:100

0 1 2 3 4
metres

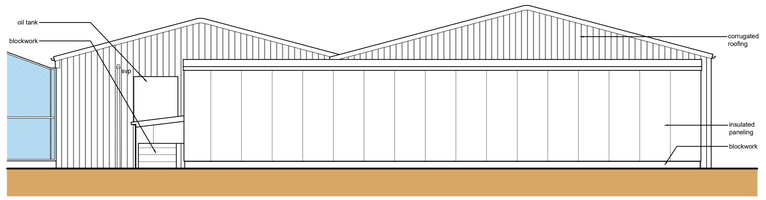


Side Elevation (NE)
Scale: 1:100

0 1 2 3 4
metres


Floor Plan
Scale: 1:100

0 1 2 3 4
metres

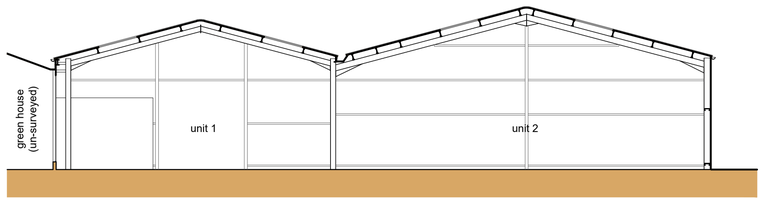

Section B-B
Scale: 1:100

0 1 2 3 4
metres

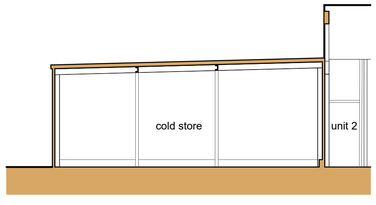

Section C-C
Scale: 1:100

0 1 2 3 4
metres

General Notes

1. All dimensions are shown in 'mm' unless otherwise stated.
2. The contractor, sub-contractors and suppliers must verify all dimensions on site prior to the commencement of any work.
3. This drawing is to be read in conjunction with all relevant engineers and specialist sub-contractors drawings and specifications.
4. Any discrepancies are to be brought to the designers attention.

CONSTRUCTION DESIGN & MANAGEMENT REGULATIONS 2015

The following information must be read in conjunction with the project Risk register. This drawing highlights significant design related Health & Safety Risks present during Construction phase, and Residual Risks which remain post completion. Other Health & Safety Risks associated with Construction Activities may be present, and must be identified by the Principal Contractor prior to works commencing. Design Risks relating to specialist design items must be identified by the relevant specialist designers/ consultants and issued to the Principal Designer.

C01 Distribution board



C02 Heater



C03 Controls



C04 Distribution board



C05 Ventilation



C06 Oil tank



C07 Electrical equipment



Status

AS EXISTING

SWANN EDWARDS
ARCHITECTURE
Swann Edwards Architecture Limited, Swann Edwards Architecture, Black Barn, Fen Road, Guyhirn, Wisbech, Cambs. PE13 4AA
t 01945 450694 e info@swannedwards.co.uk w www.swannedwards.co.uk

Job Title
Proposed Barn Conversion Buildings adj. Carlton Lodge, Oxcroft Bank, Shepeau Stow
For: Mr Ford

Drawing Title
Survey Drawing
Floor Plan, Elevations & Sections

Date	Drawn by
December 2022	SHe
	Checked by JRB

Job No.	Sheet Size
SE-1910	A1
Dwg No. 110	Revision

Swann Edwards Architecture Limited ©