



SIDE ELEVATION

FRONT ELEVATION

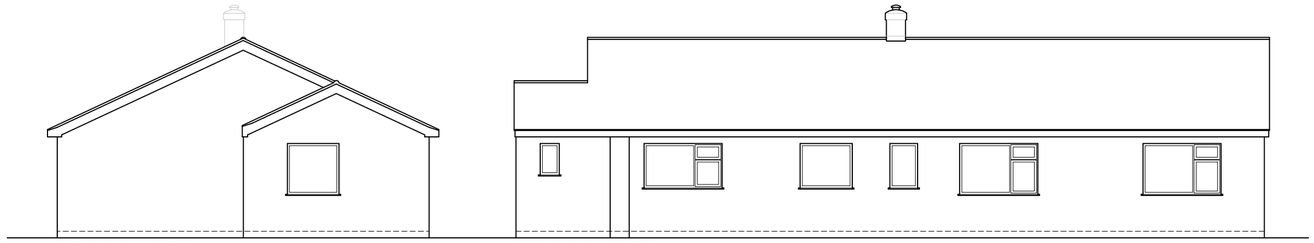


SIDE ELEVATION
1:100

REAR ELEVATION

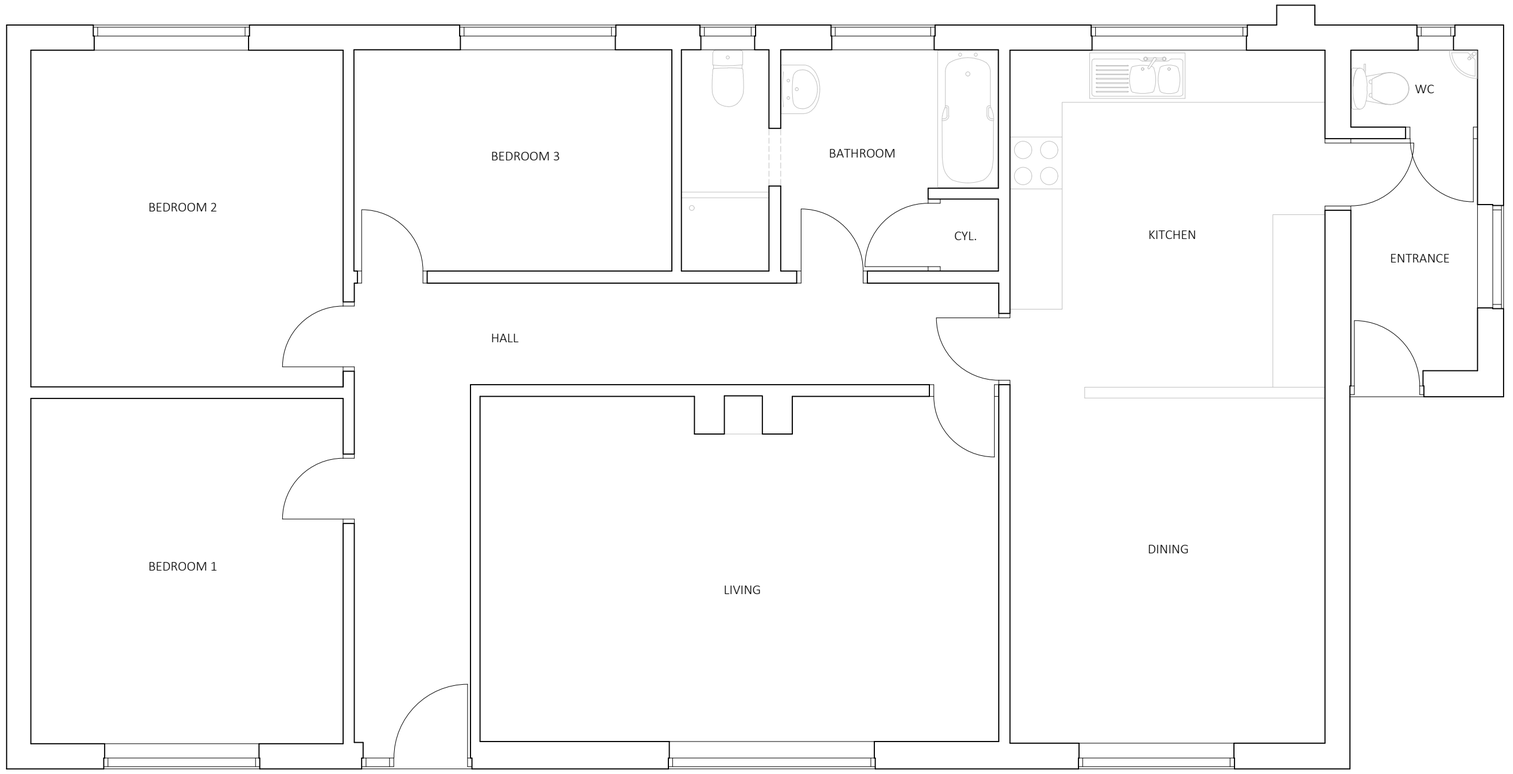

FLOOR PLAN
1:50

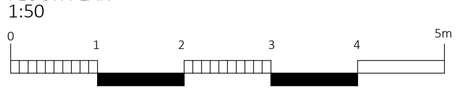



EXTENSION AT 115 BROADGATE,
WHAPLODE DROVE, FOR MR & MRS PEARCE
EXISTING PLAN AND ELEVATIONS

Scale: 1:50/100@A2 Date: MAR 23
Drawn: KLMB Dwg No: 23001/PL101

PDG ARCHITECTS LTD
1 Eaglethorpe Barns,
Eaglethorpe, Warmington,
Peterborough, PE8 6TJ
T: 01733 371000
E: design@pdgarchitects.co.uk
W: www.pdgarchitects.co.uk

© 2023 PDG Architects Ltd. All rights reserved. This drawing remains the property of PDG Architects Ltd at all times and may not be reproduced or copied in whole or in part without their written consent