
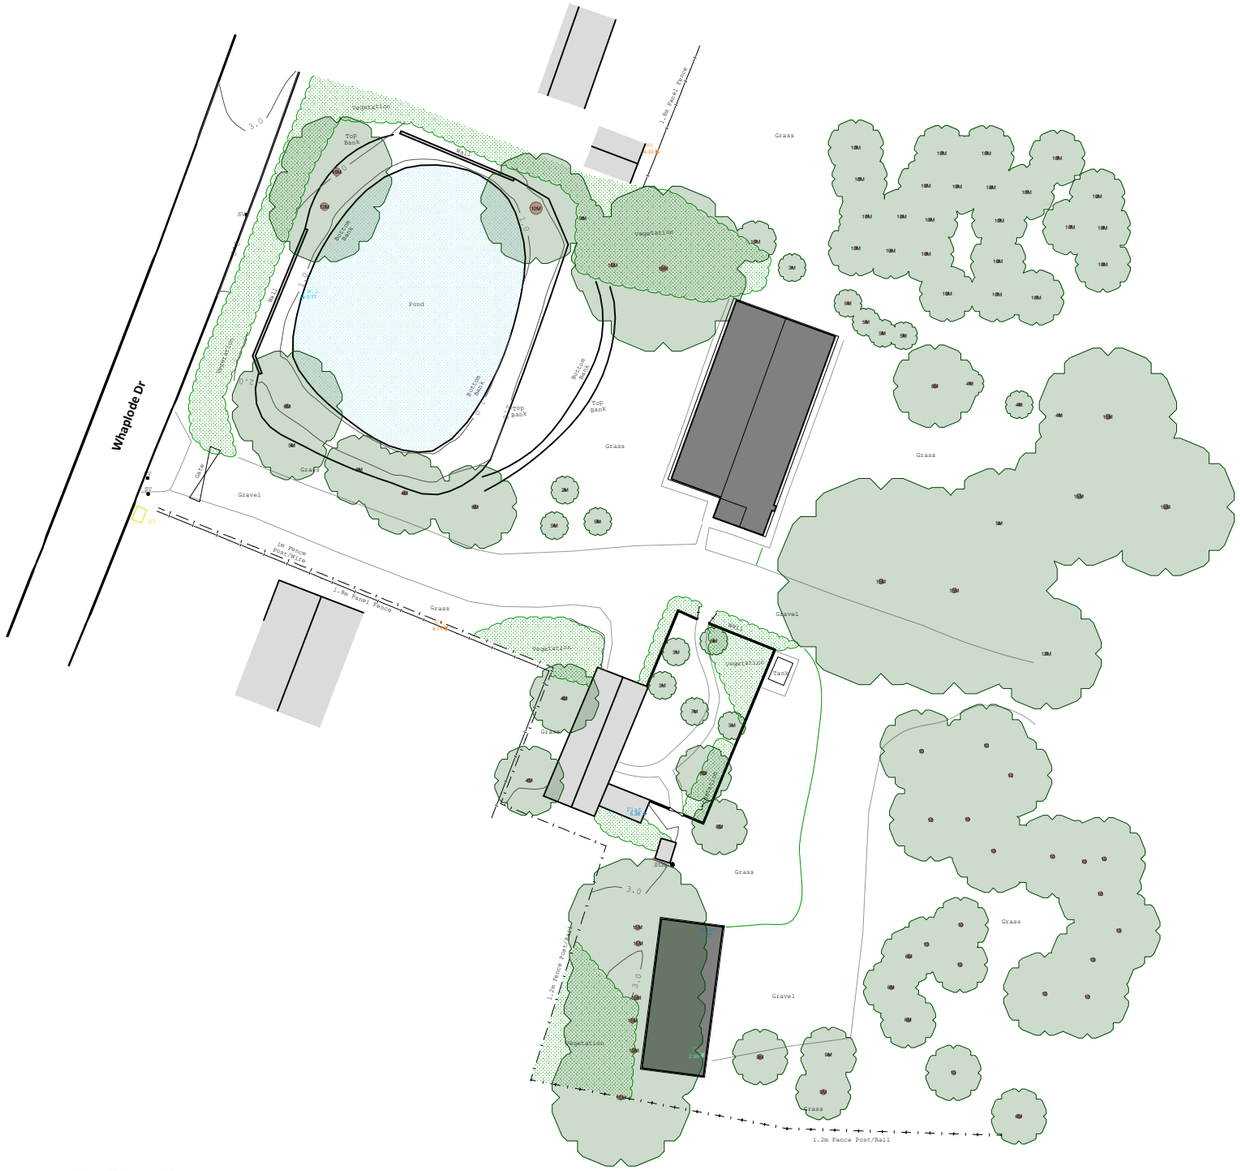


EXISTING

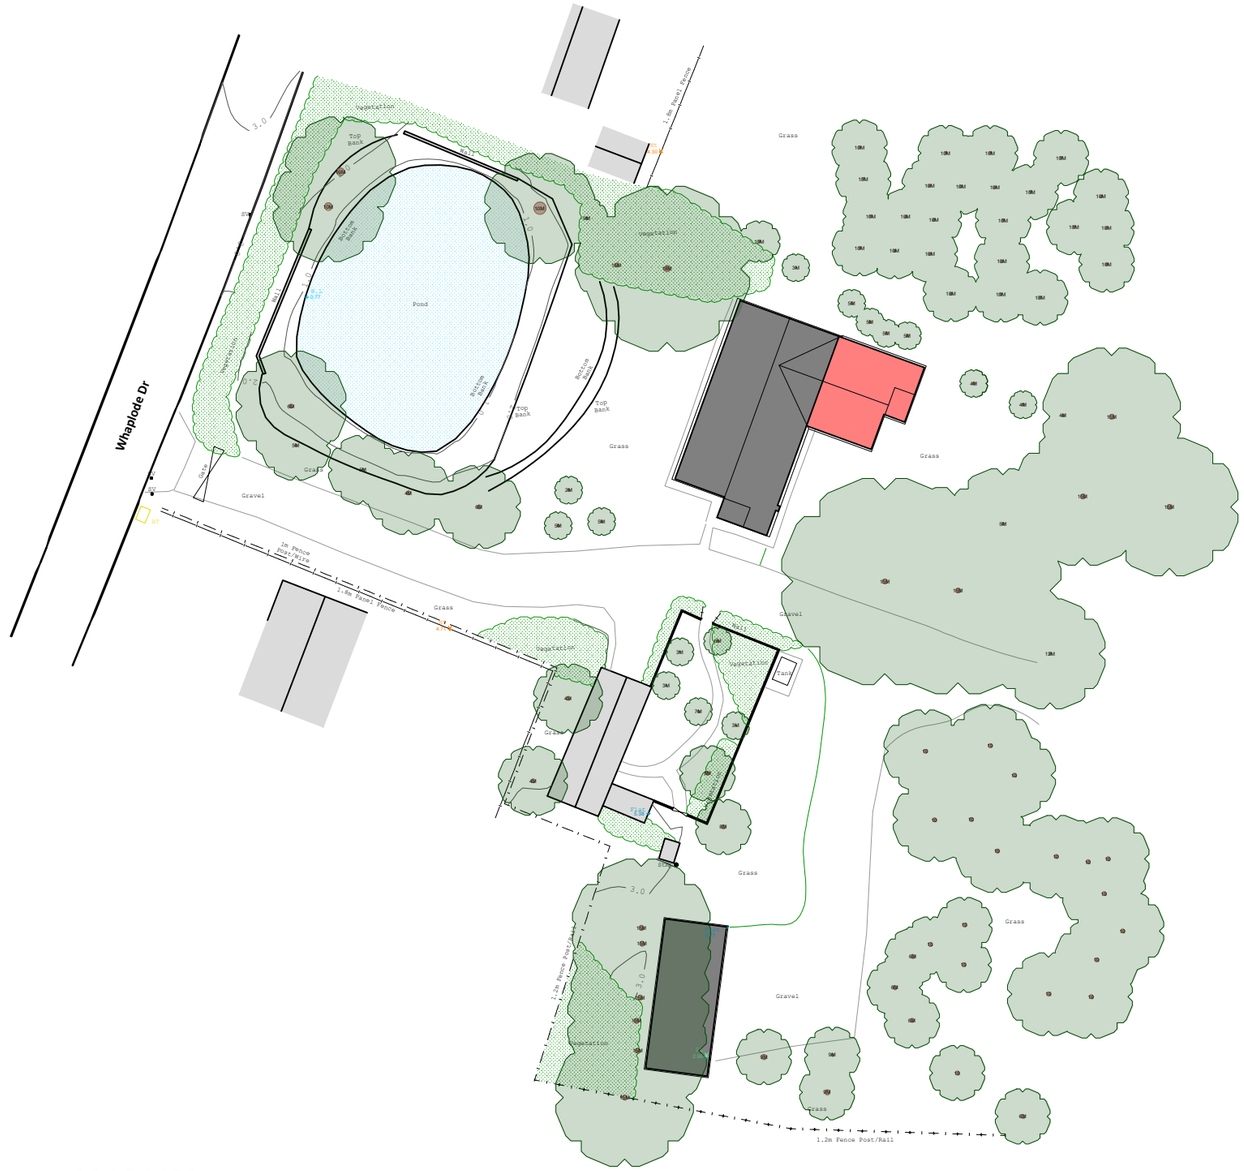

PROPOSED

0 10 20 30 40 50m

NORTH

[Topographical Survey Information from Castle Surveys Drawing 2307-23-01]

© 2023 PDG Architects Ltd. All rights reserved. This drawing remains the property of PDG Architects Ltd at all times and may not be reproduced or copied in whole or in part without their written consent

EXTENSION AT 115 BROADGATE,
WHAPLODE DROVE, FOR MR & MRS PEARCE
EXISTING & PROPOSED SITE PLAN

Scale: 1:500@A3 Date: MAR 23
Drawn: KLMB Dwg No: 23001/PL103

PDG ARCHITECTS LTD
1 Eaglethorpe Barns,
Eaglethorpe, Warmington,
Peterborough, PE8 6TJ
T: 01733 371000
E: design@pdgarchitects.co.uk
W: www.pdgarchitects.co.uk