
All dimensions to be verified on site by Main Contractor before the start of any shop drawings or work whatsoever either on their own behalf or that of sub-contractors.

Report any discrepancies to the Contract Administrator at once.

This drawing is to be read with all relevant Architect's and Engineer's drawings and other relevant information.


Andrew M Wright Ltd. Registered in England & Wales No. 9399024.
Registered office: 22 Church Street, Holbeach, Spalding, Lincs. PE12 7LL

LEGEND: DO NOT SCALE

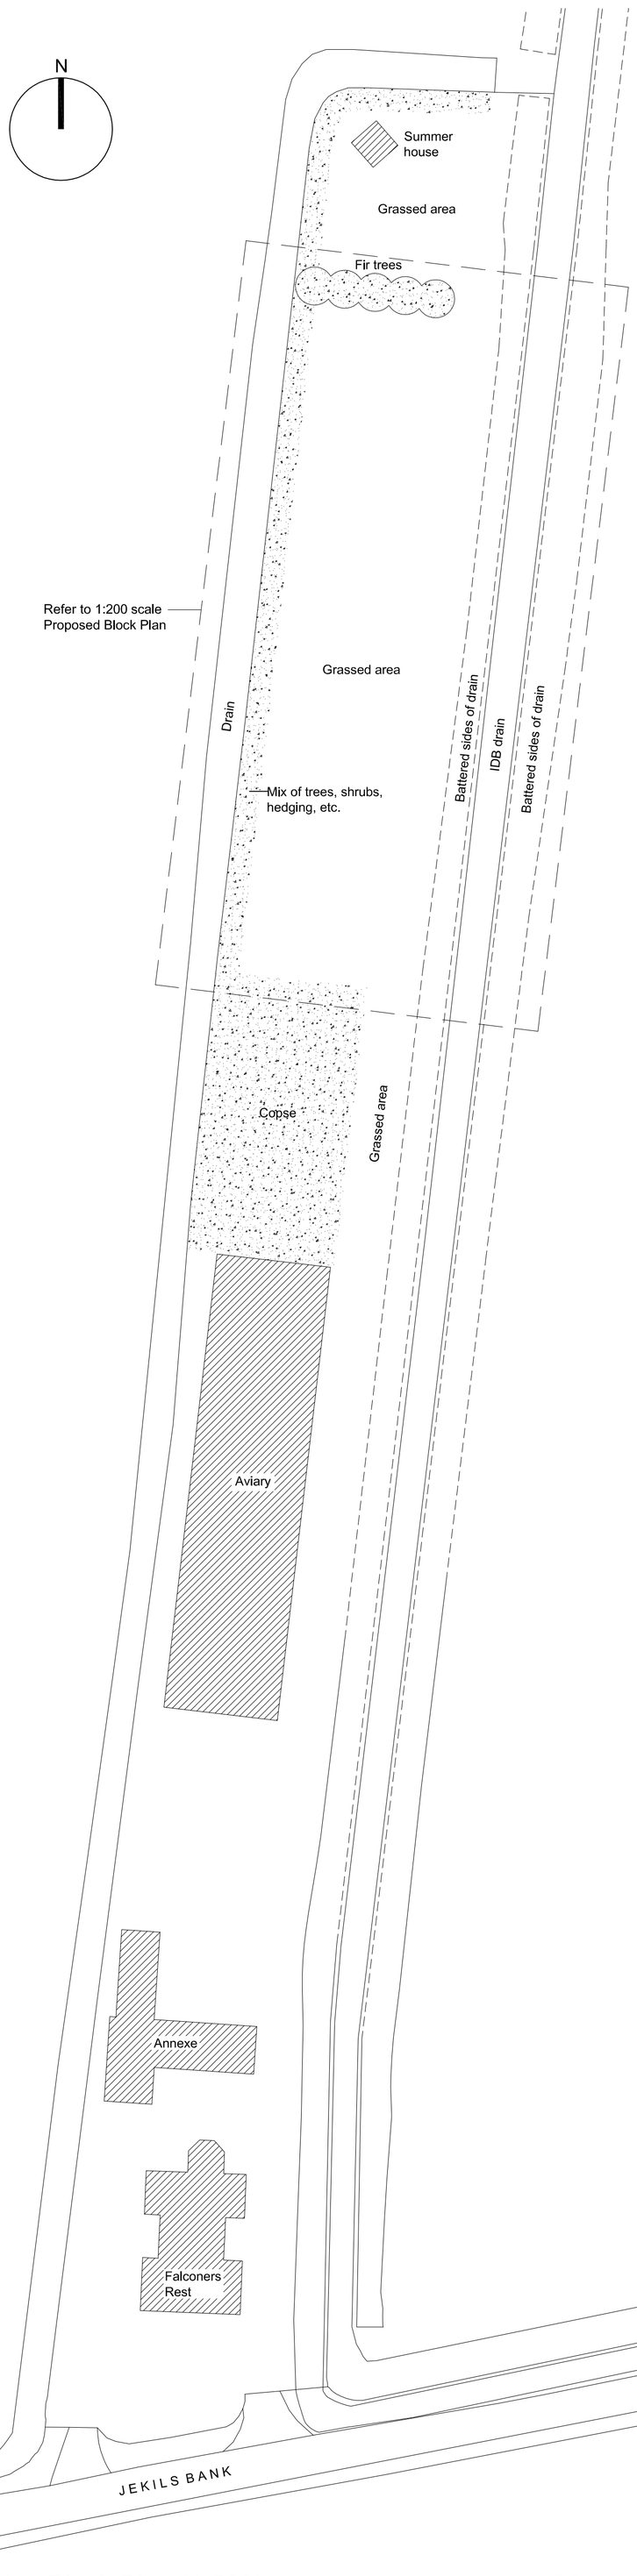


Existing Block Plan (1:500)

0 5 10m

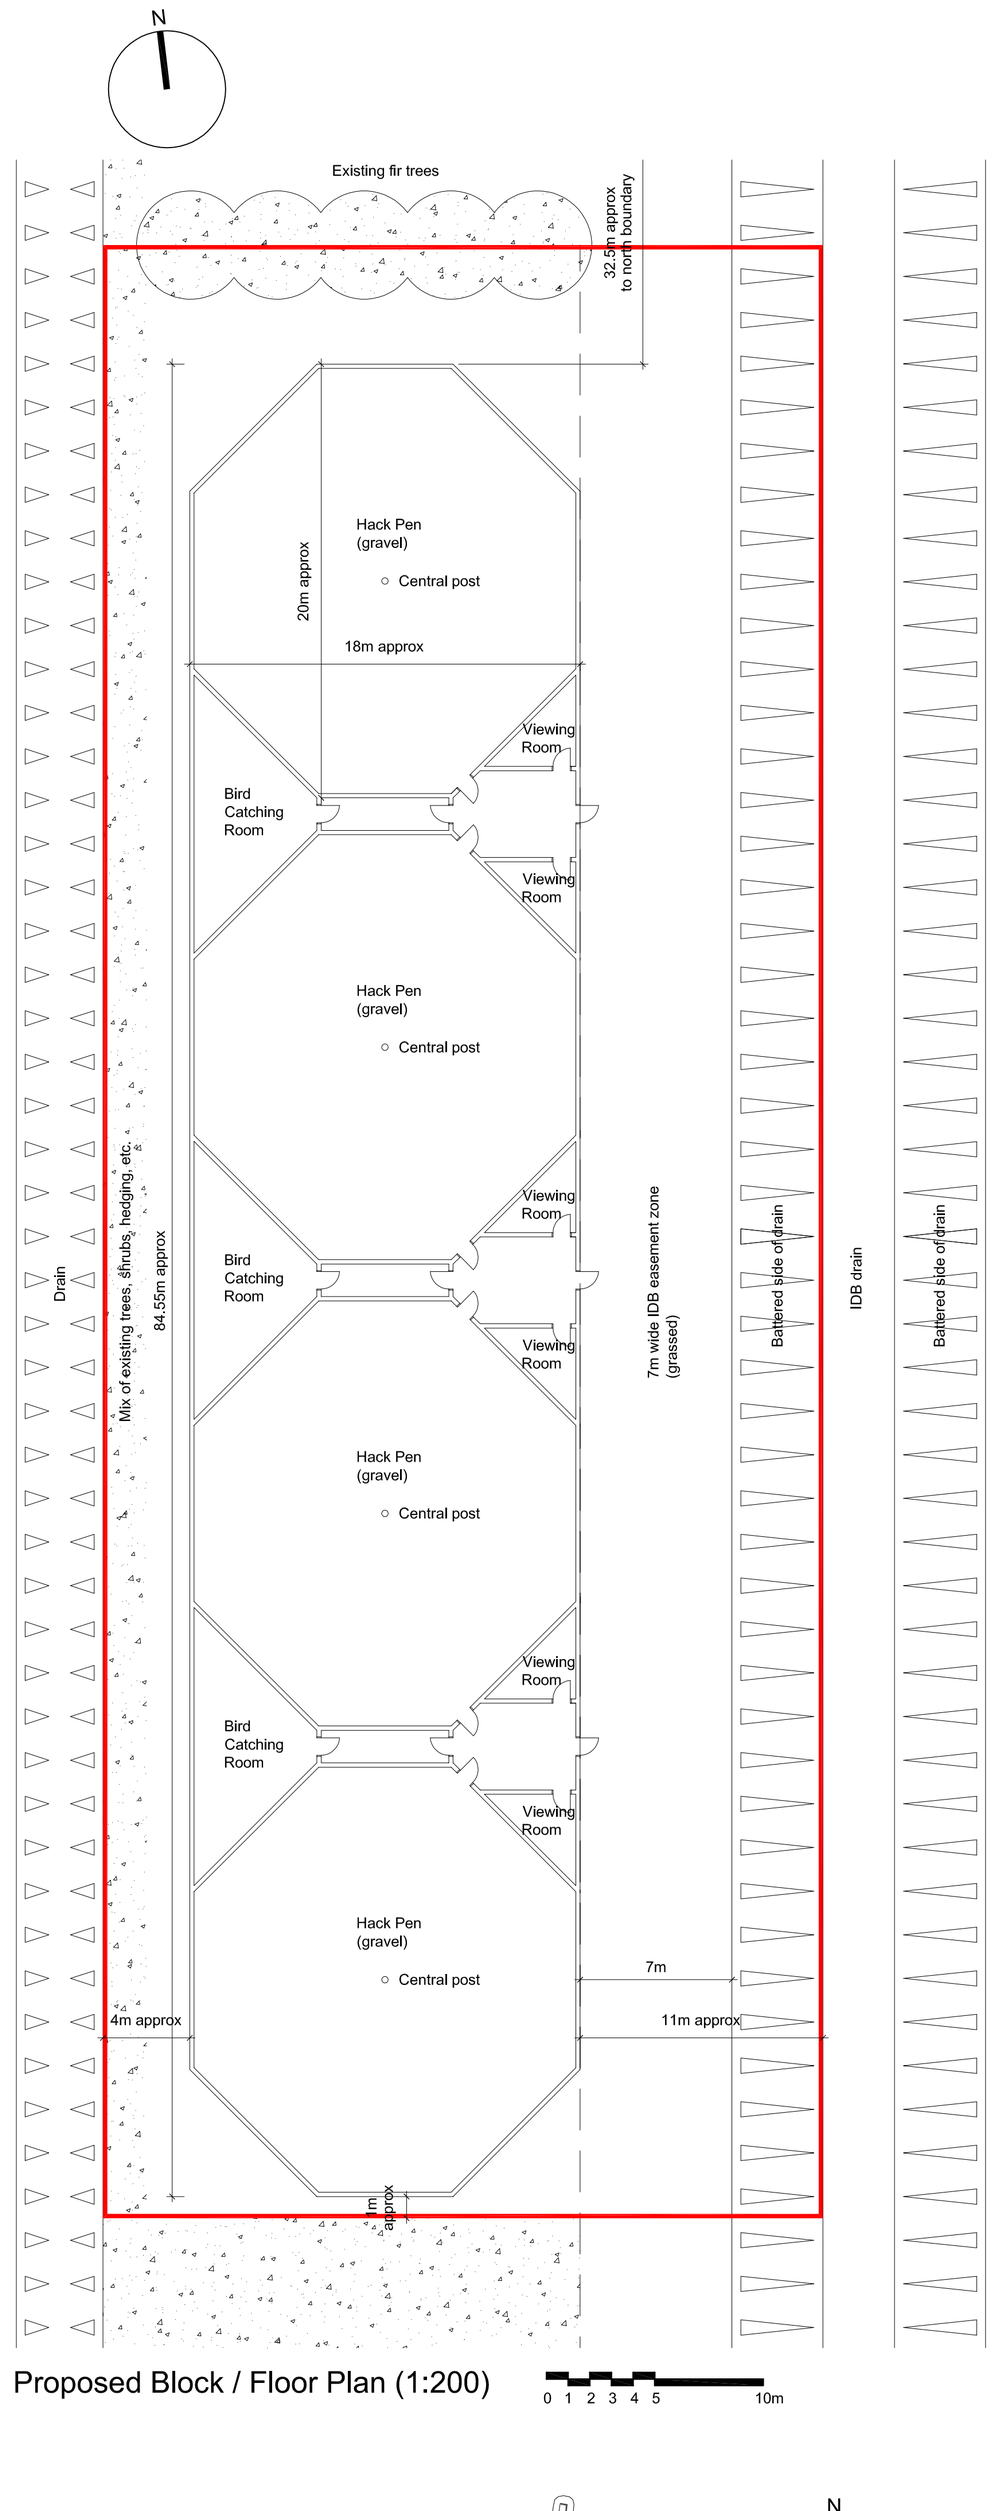

Proposed Block / Floor Plan (1:200)

0 1 2 3 4 5 10m

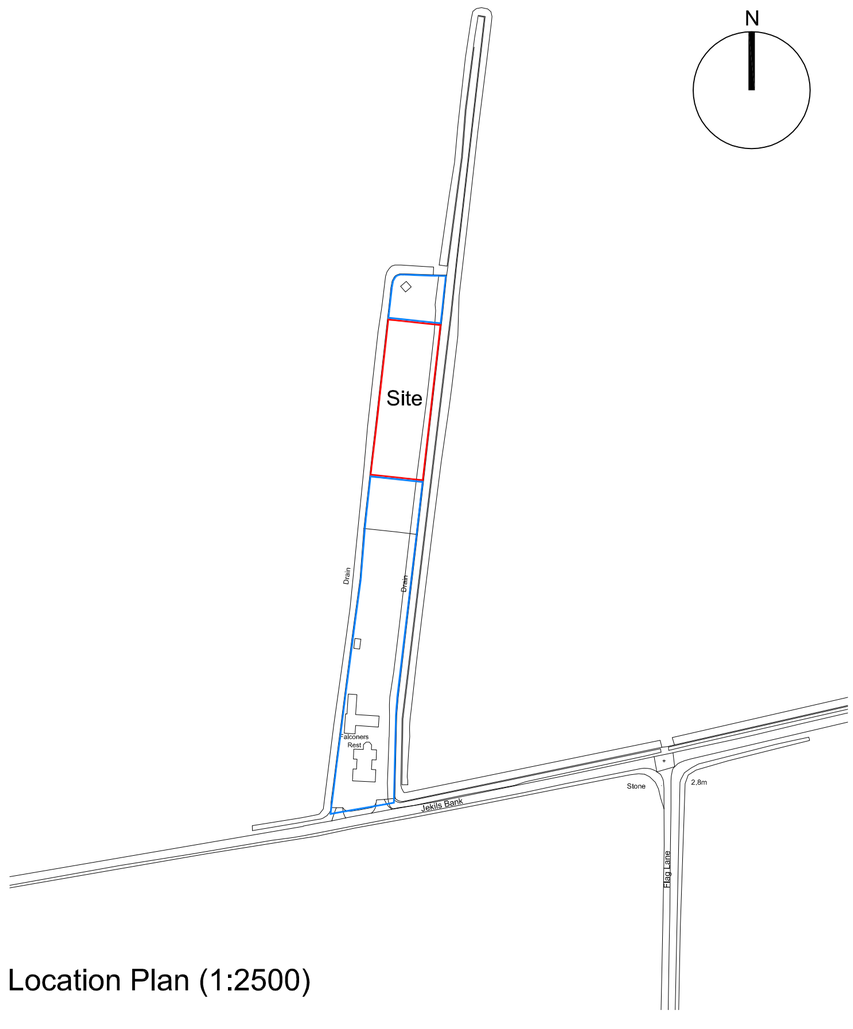

Location Plan (1:2500)

Revision:	Date:	Description:	Drw:	Chk:
P1	05.05.20	Planning Issue -	AMW	AMW
D1	24.04.20	Draft Issue -	AMW	AMW

ANDREW M WRIGHT LTD
CHARTERED ARCHITECT

26 Joys Bank, Holbeach St Johns, Spalding, Lincs, PE12 8SD
Telephone: 01406 540573 Mobile: 07940 914778

Project:
Falconers Rest
Jekils Bank
Moulton Eaugate
Lincolnshire

Drawing Title:
Existing & Proposed Plans

Client:
Gulfstream Falcons (Dubai) Ltd

Drawn:	Checked:	Date:	Scale:	Paper Size:
AMW	AMW	24.04.20	As shown	A1

Job No.:	Dwg No.:	Stage:	Revision:
042001	PD01	Planning	P1