




North Elevation

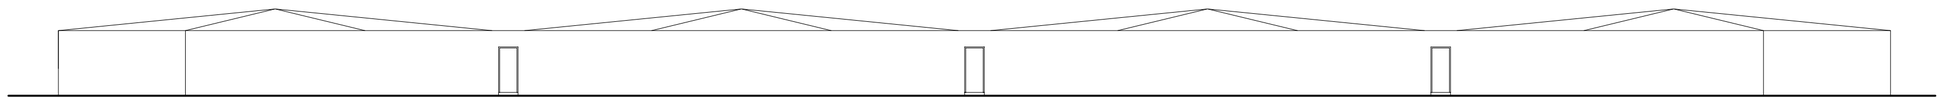

East Elevation

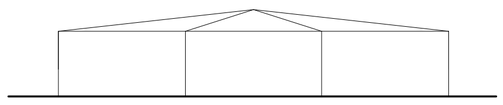


South Elevation

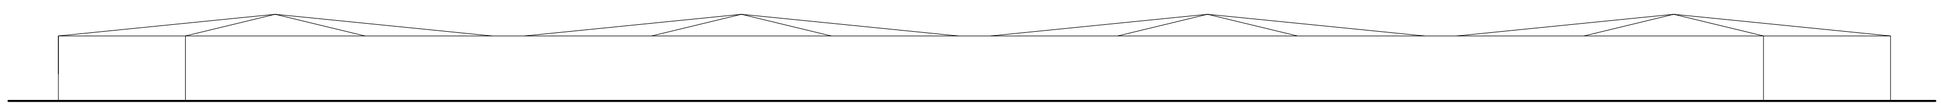

West Elevation


Proposed Elevations (1:200)

0 1 2 3 4 5 10m

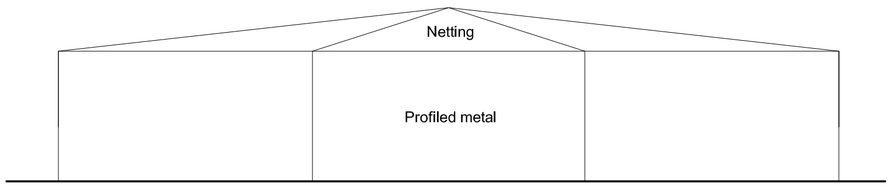


North & South Elevations (1:100)


0 1 2 3 4 5m

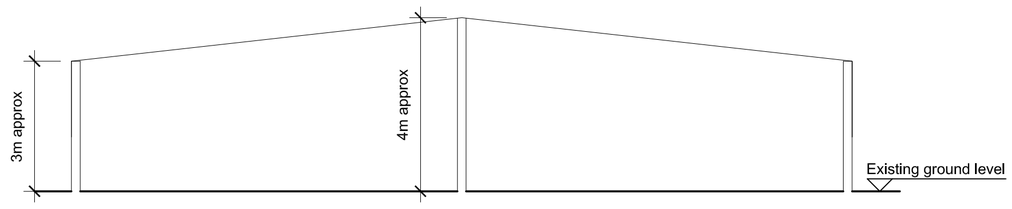

Section Through Hack Pen (1:100)

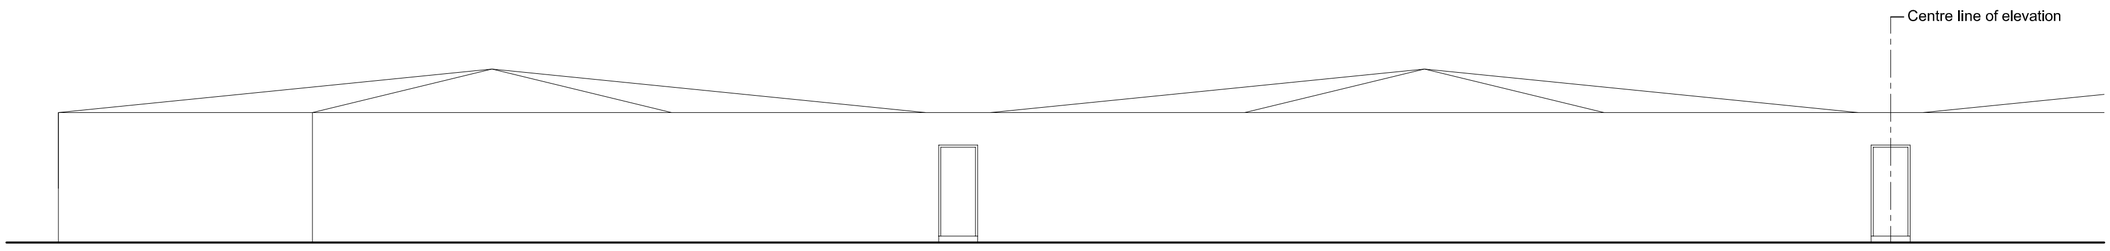

East & West Elevations (1:100) [no doors to West Elevation]

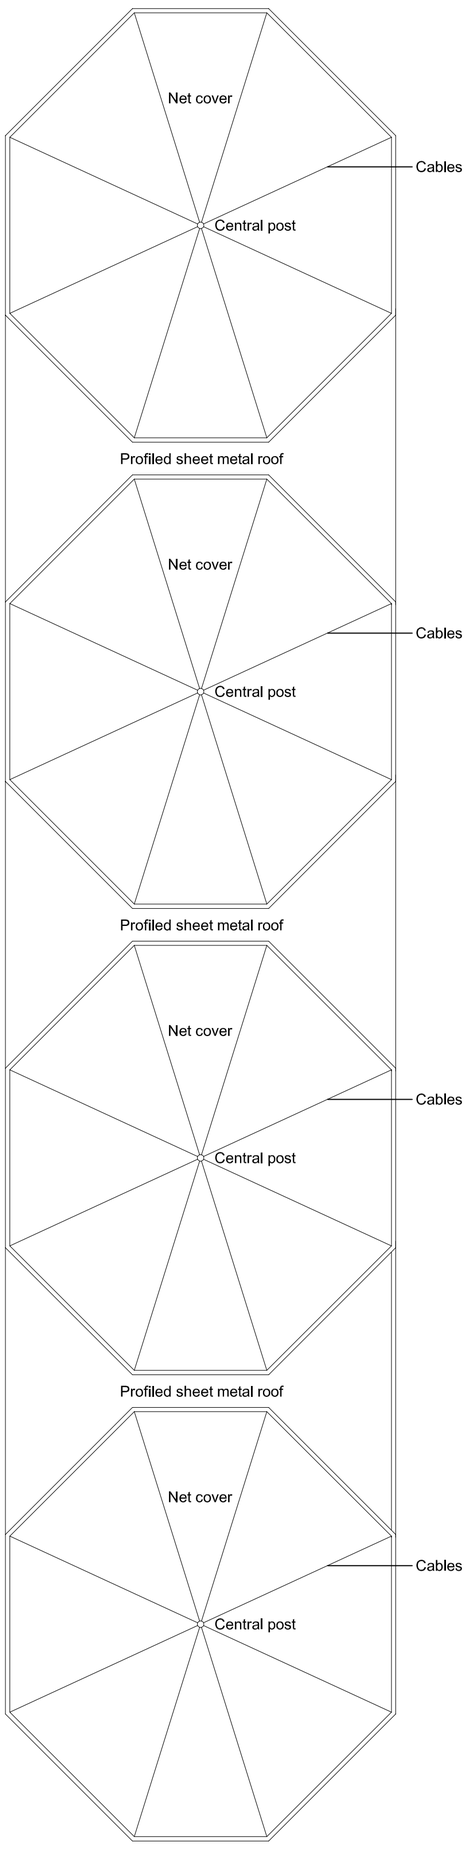

Proposed Roof Plan (1:200)

0 1 2 3 4 5 10m

Site Section (1:200)

All dimensions to be verified on site by Main Contractor before the start of any shop drawings or work whatsoever either on their own behalf or that of sub-contractors.

Report any discrepancies to the Contract Administrator at once.

This drawing is to be read with all relevant Architect's and Engineer's drawings and other relevant information.

Andrew M Wright Ltd. Registered in England & Wales No. 9399024.
Registered office: 22 Church Street, Holbeach, Spalding, Lincs. PE12 7LL

LEGEND: DO NOT SCALE

Materials:-

Wall enclosure - Profiled sheet metal (Olive Green colour).

Roofs (between Hack Pens) - Profiled sheet metal (Olive Green colour).

Cover - Netting (polypropylene) supported by metal pole in centre of enclosure.

Doors - Timber or metal to match colour of walls.

Ground - Gravel within Hack Pen enclosures.

Revision:	Date:	Description:	Drw:	Chk:
P1	05.05.20	Planning Issue -	AMW	AMW
D1	24.04.20	Draft Issue -	AMW	AMW

ANDREW M WRIGHT LTD
CHARTERED ARCHITECT

26 Joys Bank, Holbeach St Johns, Spalding, Lincs, PE12 8SD
Telephone: 01406 540573 Mobile: 07940 914778

Project:
Falconers Rest
Jekils Bank
Moulton Eaugate
Lincolnshire

Drawing Title:
Proposed Plan, Elevations & Section

Client:
Gulfstream Falcons (Dubai) Ltd

Drawn:	Checked:	Date:	Scale:	Paper Size:
AMW	AMW	24.04.20	As shown	A1

Job No.:	Dwg No.:	Stage:	Revision:
042001	PD02	Planning	P1