
All dimensions to be verified on site by Main Contractor before the start of any shop drawings or work whatsoever either on their own behalf or that of subcontractors.

Report any discrepancies to the Contract Administrator at once.


This drawing is to be read with all relevant Architect's and Engineer's drawings and other relevant information.

Andrew M Wright Ltd. Registered in England & Wales No. 9369634. Registered office: 22 Church Street, Holbeach, Spalding, Lincs. PE12 7LL


LEGEND: DO NOT SCALE

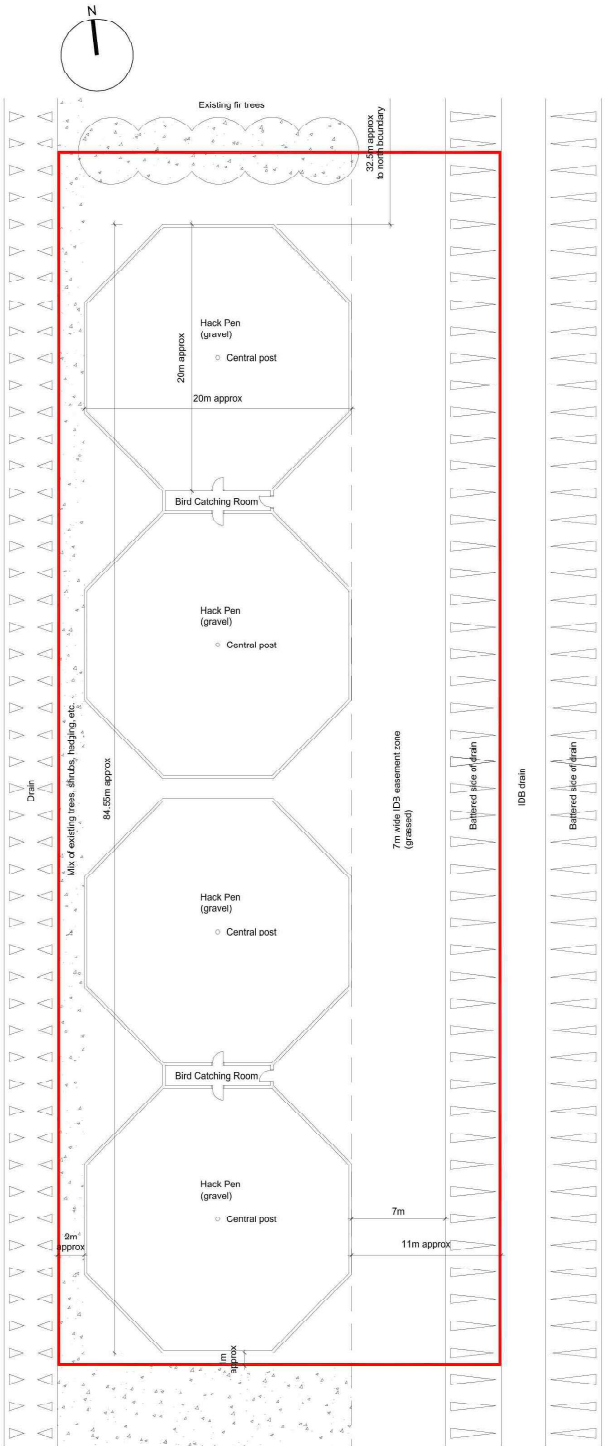

Proposed Block / Floor Plan (1:200)

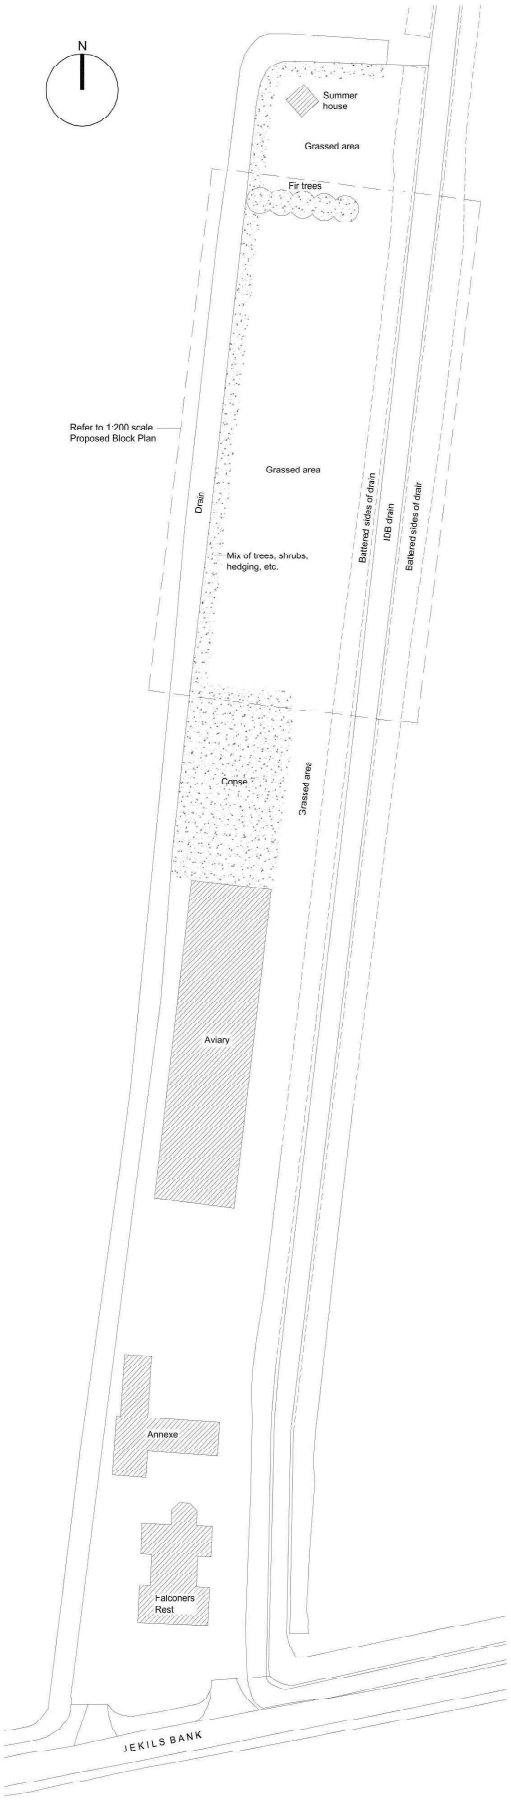

Existing Block Plan (1:500)

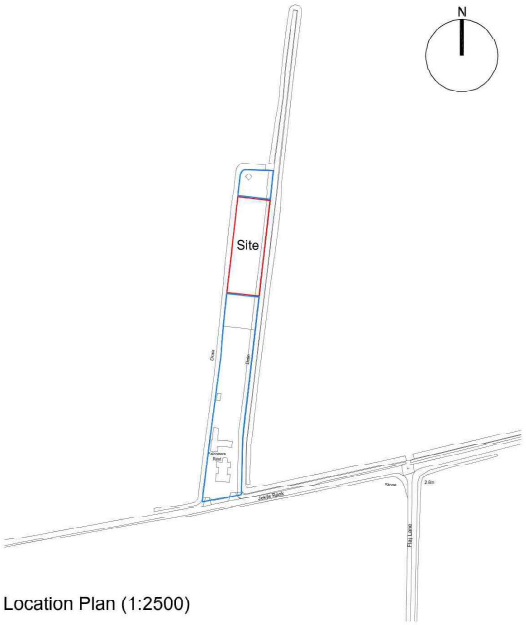

Location Plan (1:2500)

Revision	Date	Description	Drwn	Chkd
P2	05.05.20	Planning Issue	AMW	AMW
D2	26.05.20	Draft Issue	AMW	AMW
P1	05.05.20	Planning Issue	AMW	AMW
D1	24.04.20	Draft Issue	AMW	AMW

ANDREW M WRIGHT LTD
CHARTERED ARCHITECT

26 Joys Bank, Holbeach St Johns, Spalding, Lincs, PE12 8SD
Telephone: 01406 540573 Mobile: 07940 914778

Project:
Falconers Rest
Jekils Bank
Moulton Eaugate
Lincolnshire

Drawing Title:
Existing & Proposed Plans

Client:
Gulfstream Falcons (Dubai) Ltd

Drawn:	Checked:	Date:	Scale:	Paper Size:
AMW	AMW	24.04.20	As shown	A1

Job No.:	Dwg No.:	Stage:	Revision:
042001	PD01	Planning	P2