
DRG No. 2

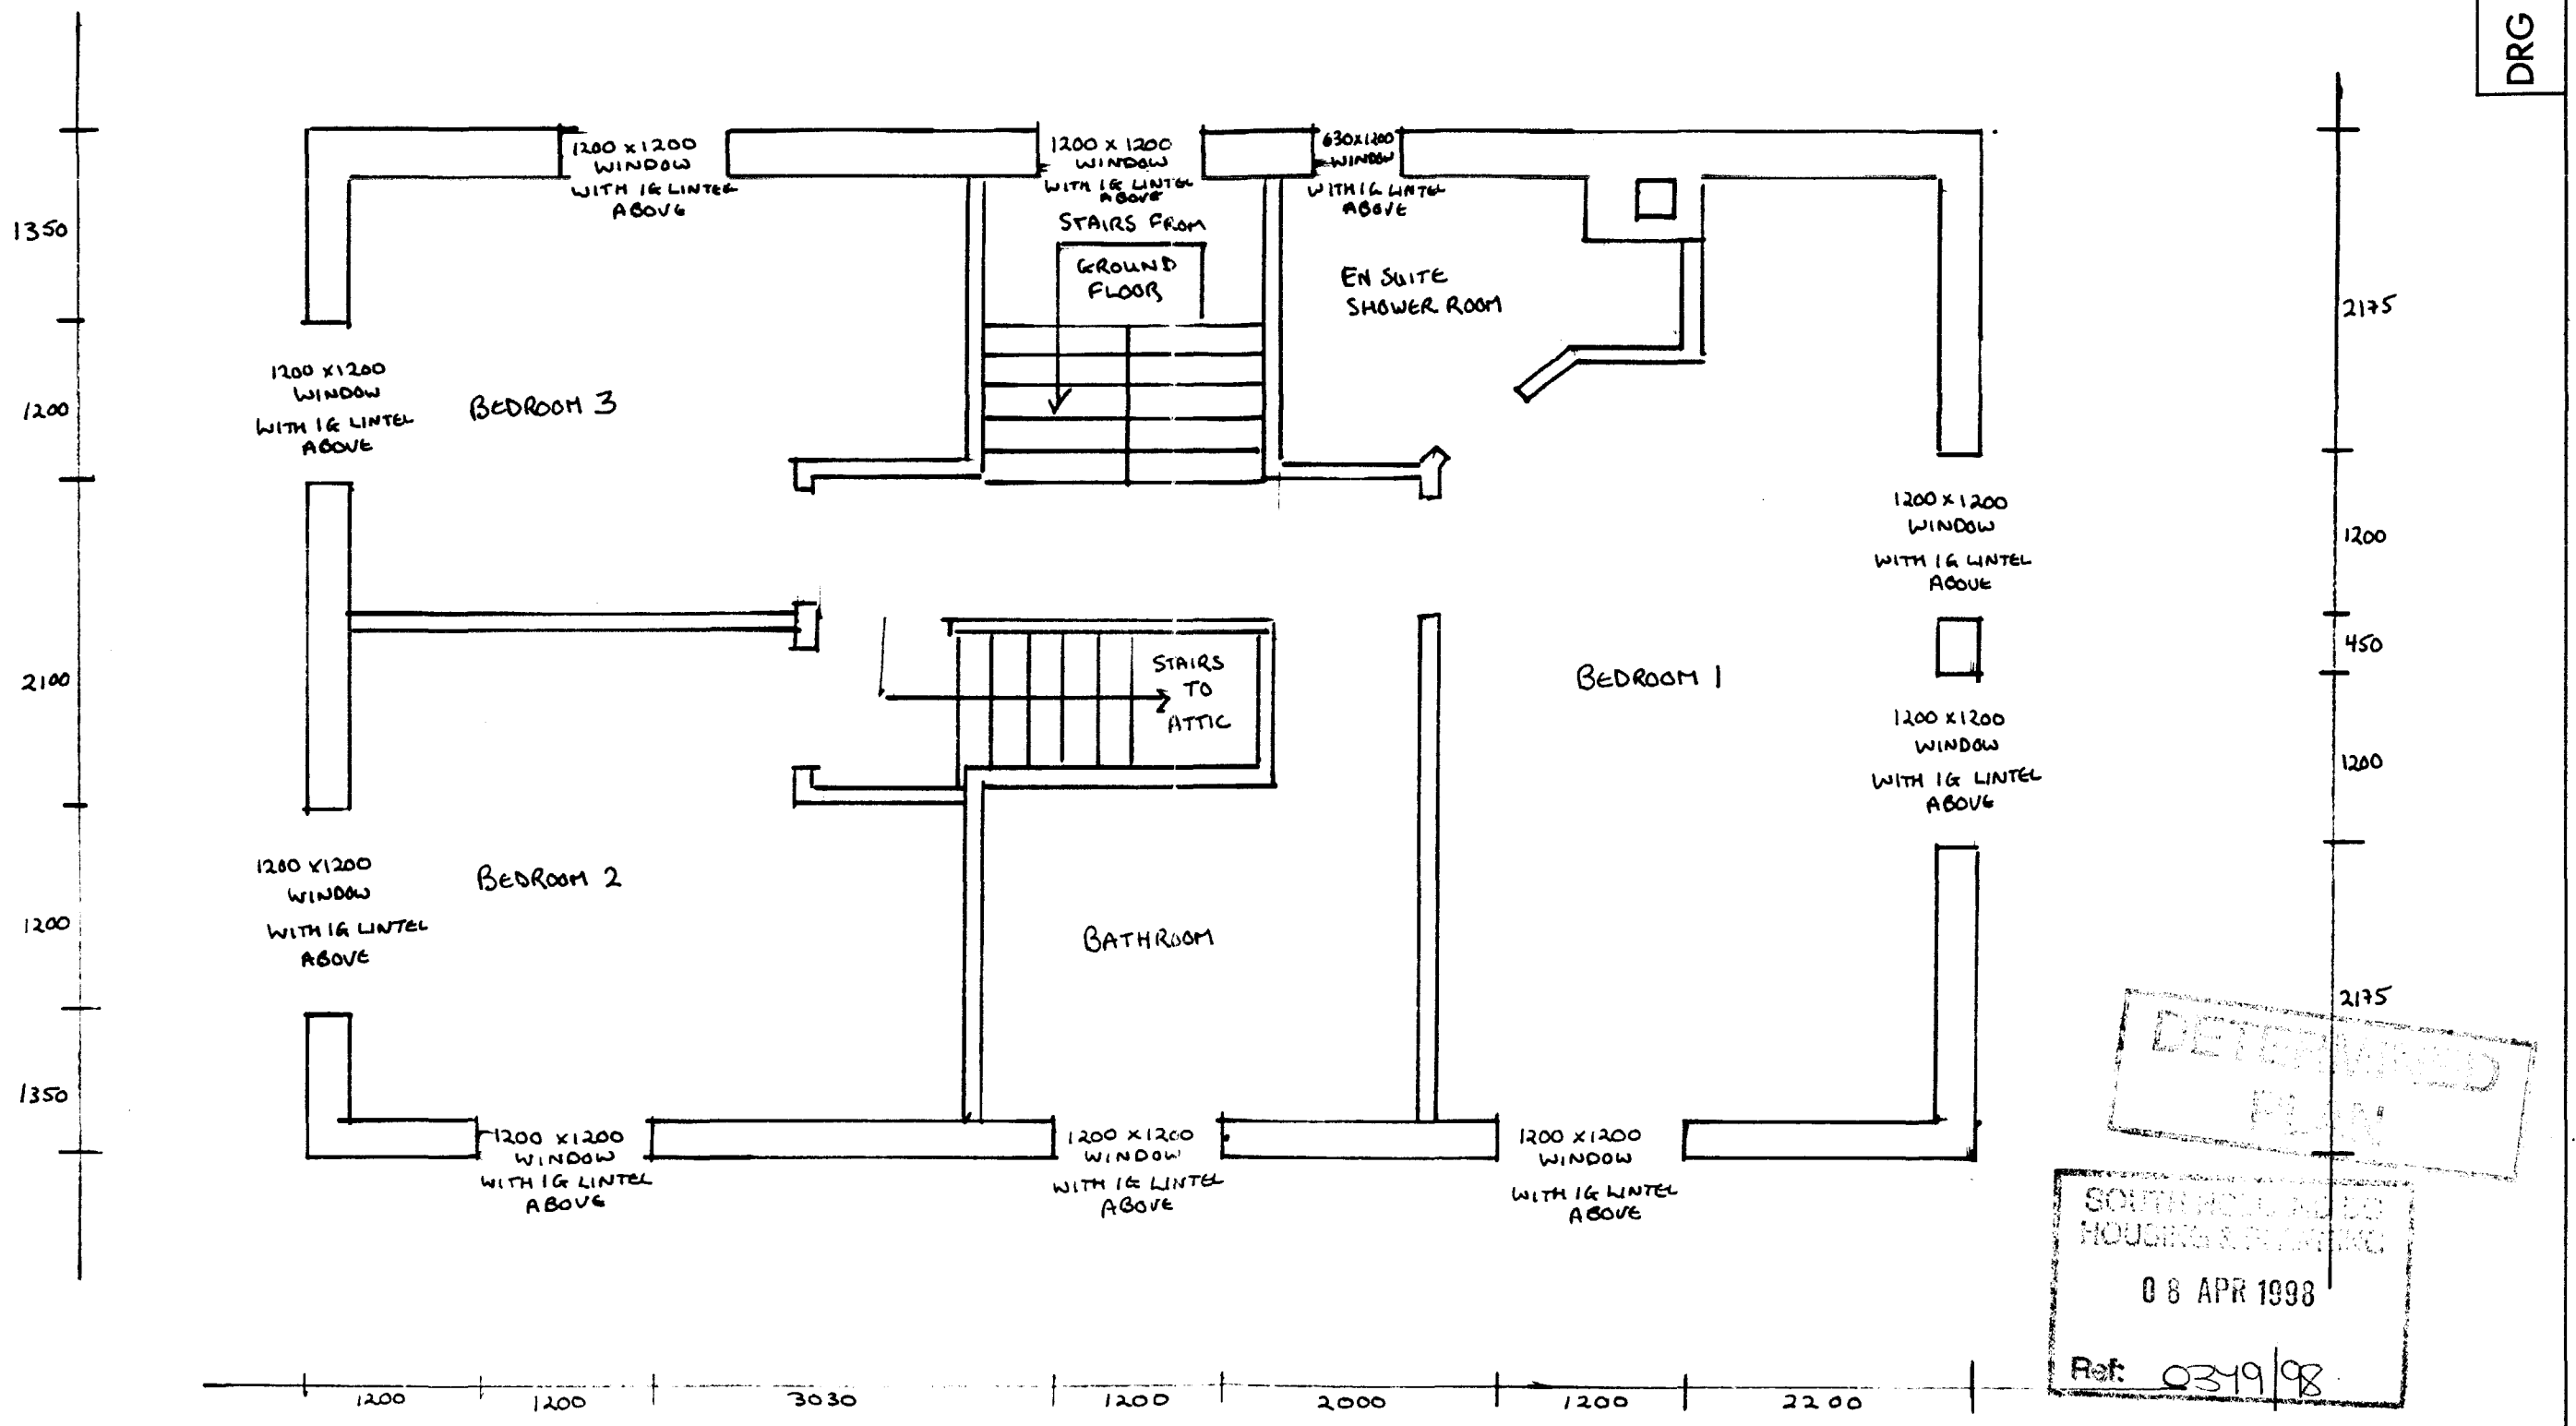

DETERMINED PLAN

SOUTHEND-ON-SEA BOROUGH COUNCIL HOUSING & PLANNING

08 APR 1998

Ref: 0349/98

No.	DESCRIPTION	CHK'D	APP'D	DATE

REVISIONS

PROPOSED DETAIL FOR:


PLOT NO. 5, BROADGATE, WHAPLODE DROVE

DRAWN	TRACED	CHECKED	APPROVED	DATE	SCALE
				4/4/98	1:50

DRAWING No. 2 FIRST FLOOR PLAN

420 x 297mm A3

DRG No. 1

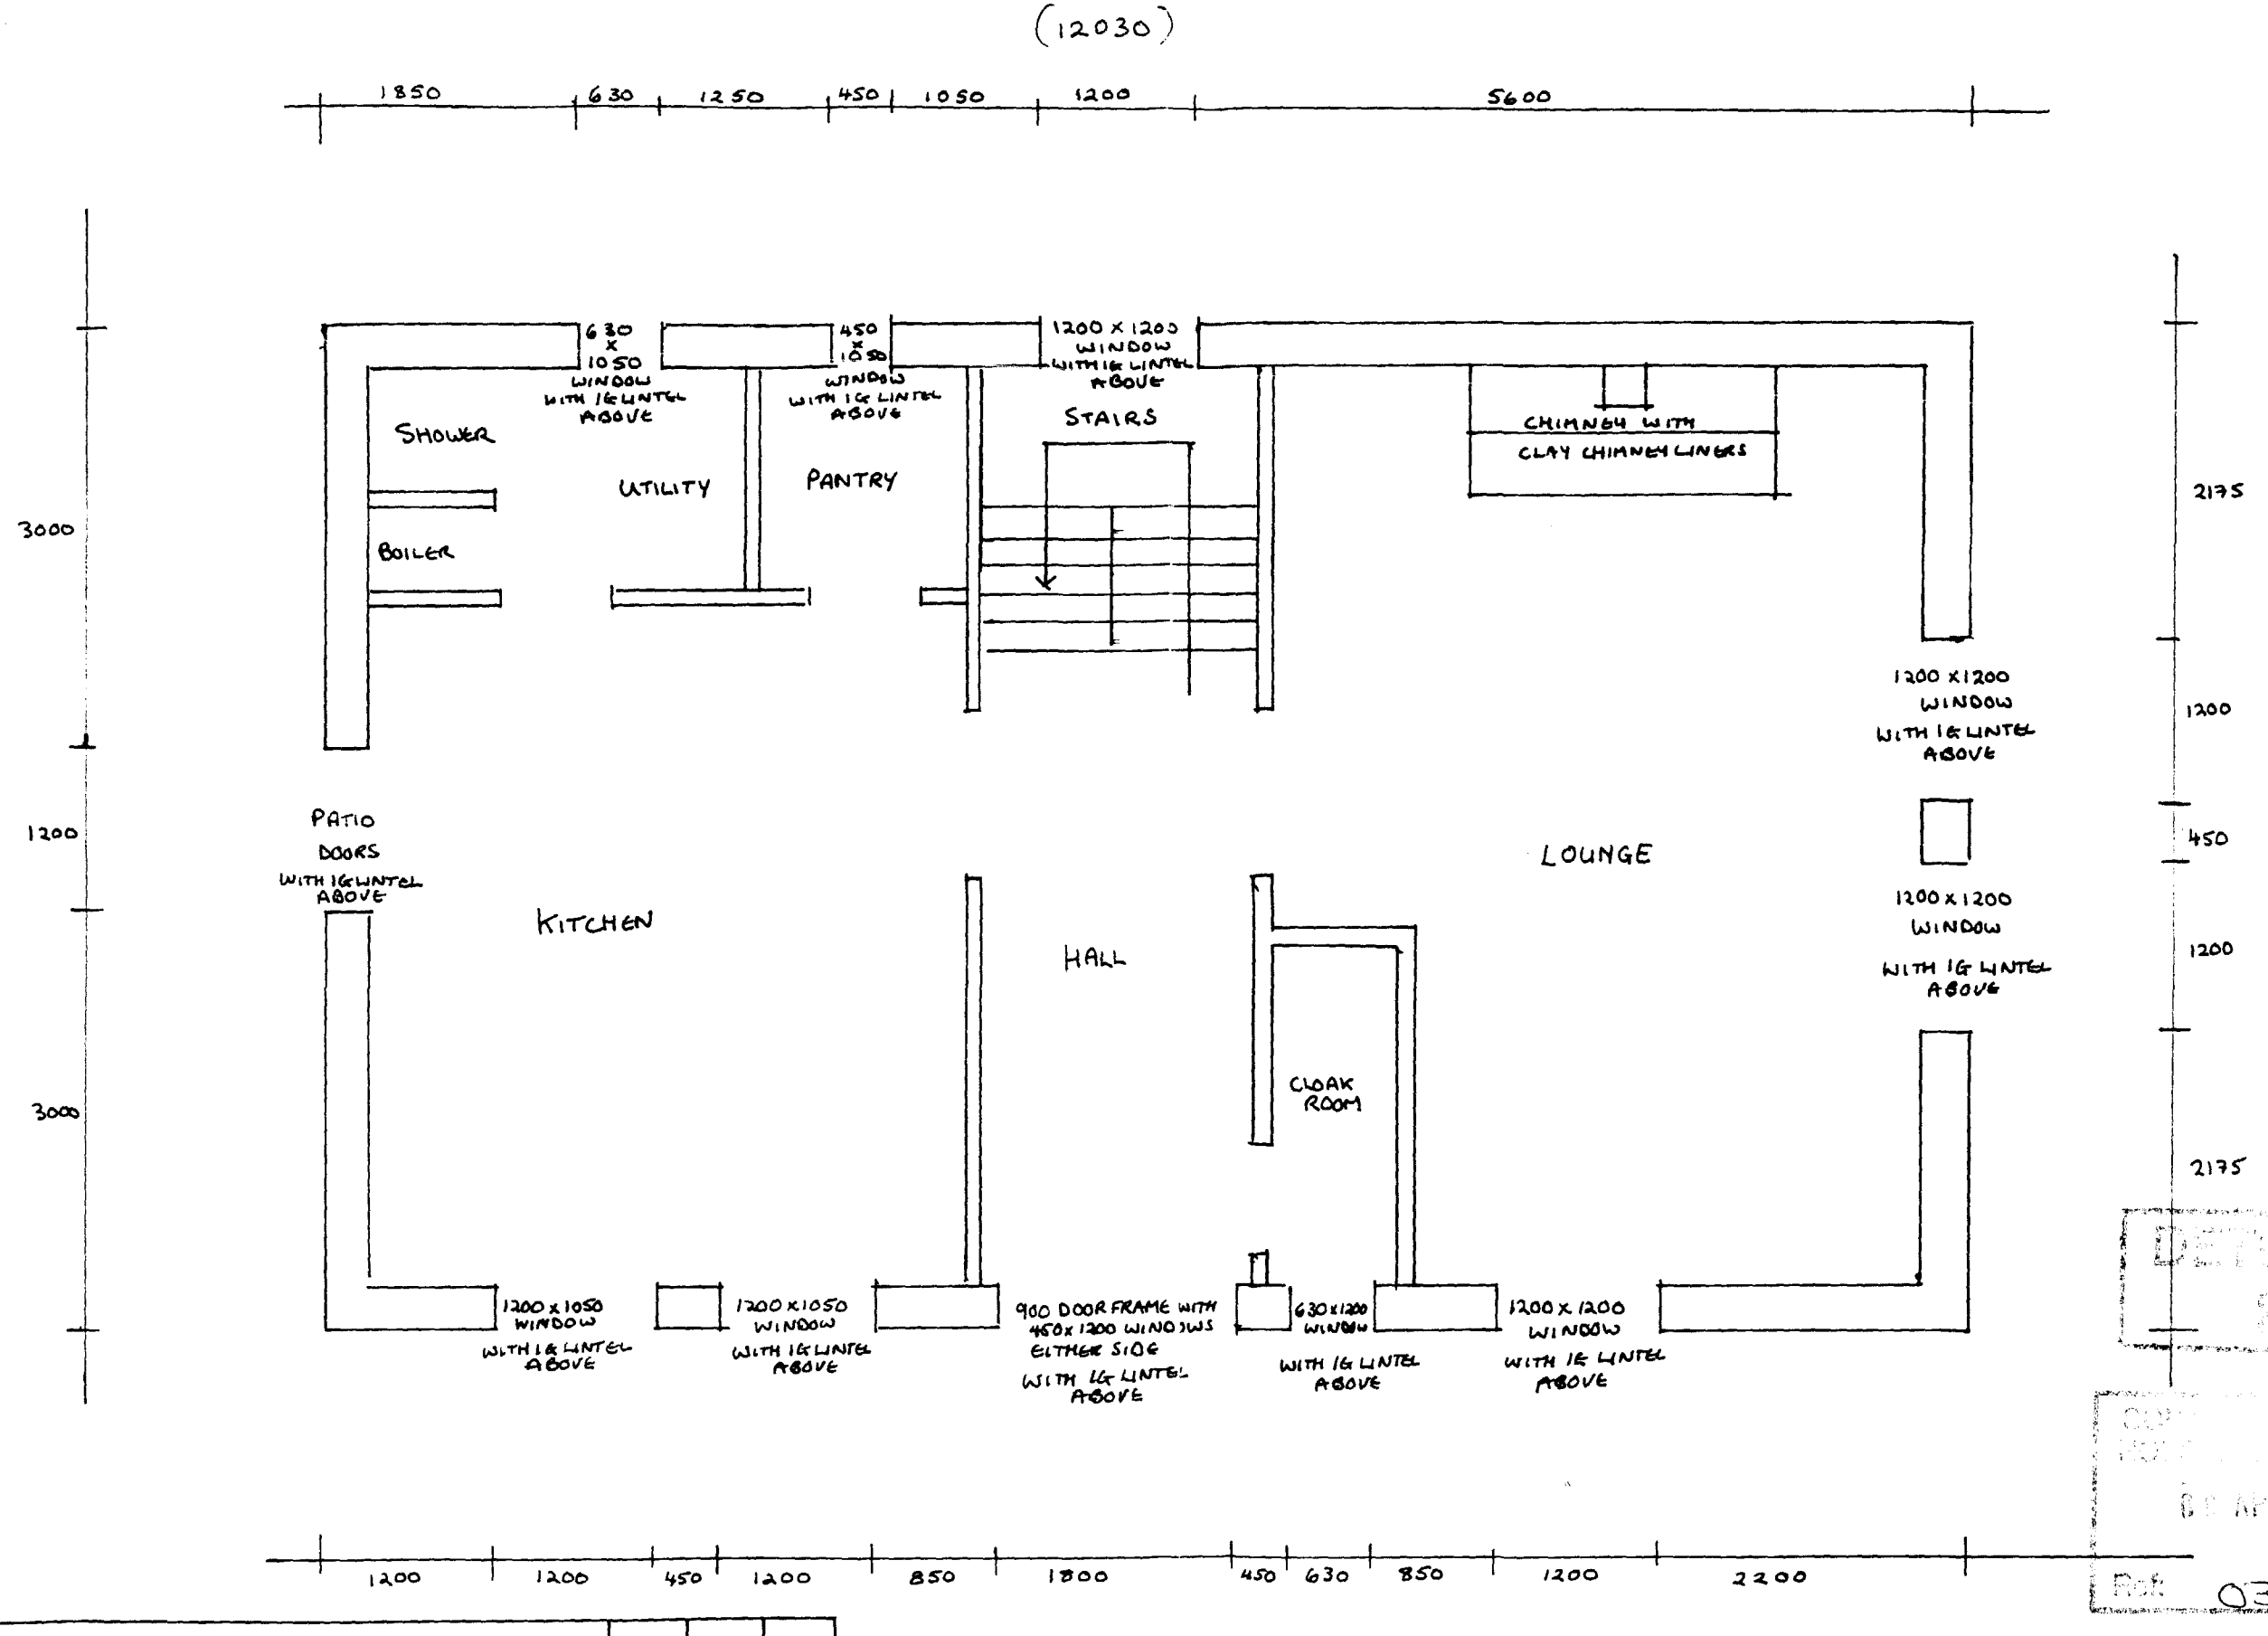

PETERBOROUGH
8 APR 1998
Ref 0379/98

No.	DESCRIPTION	CHK'D	APP'D	DATE

REVISIONS

PROPOSED DETAIL FOR:
PLOT NO. 5, BROADGATE, WHAPLODE DROVE


DRAWN	TRACED	CHECKED	APPROVED	DATE	SCALE
				4/4/98	1:50

DRAWING No. 1 GROUND FLOOR PLAN

420×297mm A3

16m frontage.

DRG No. 4

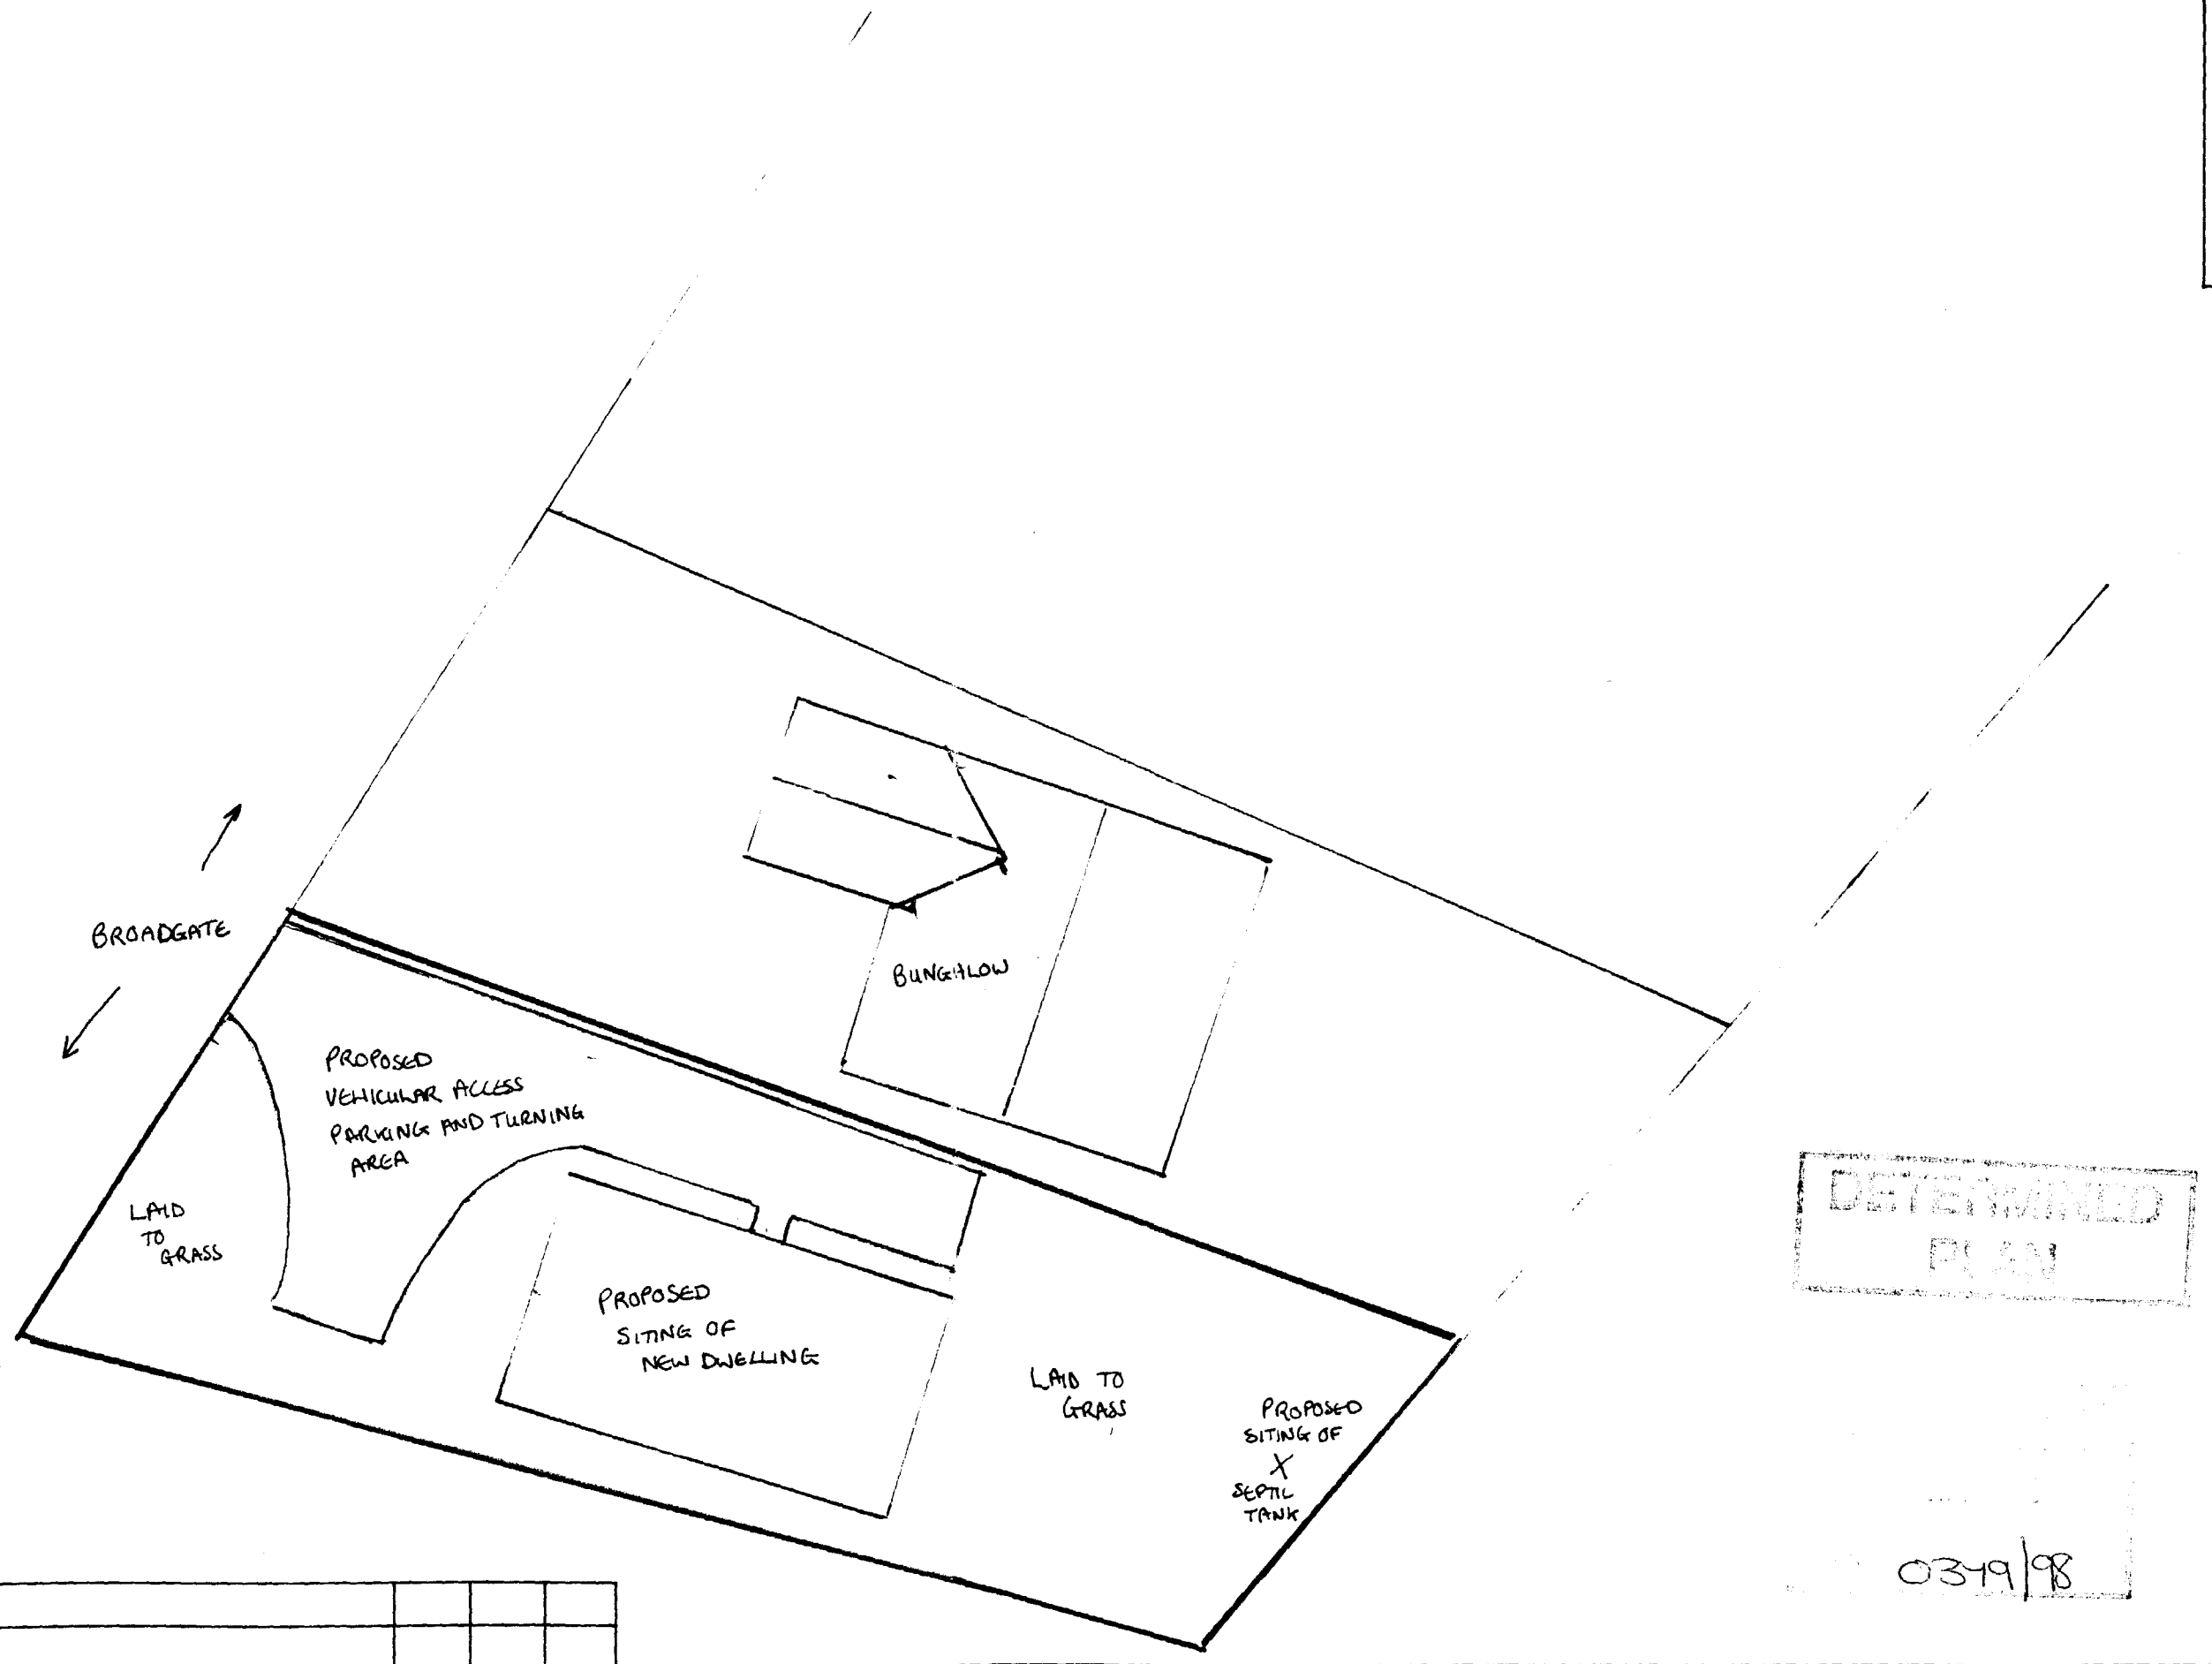

DETERMINED
PLAN

0349/98

No.	DESCRIPTION	CHK'D	APP'D	DATE

REVISIONS


PROPOSED DETAIL FOR:
PLOT NO 5, BROADGATE, WHAPLODE DROVE

DRAWN	TRACED	CHECKED	APPROVED	DATE	SCALE
				4/4/98	1:200

DRAWING No. 4 SITE PLAN

420 x 297mm A3

DRG No. 8

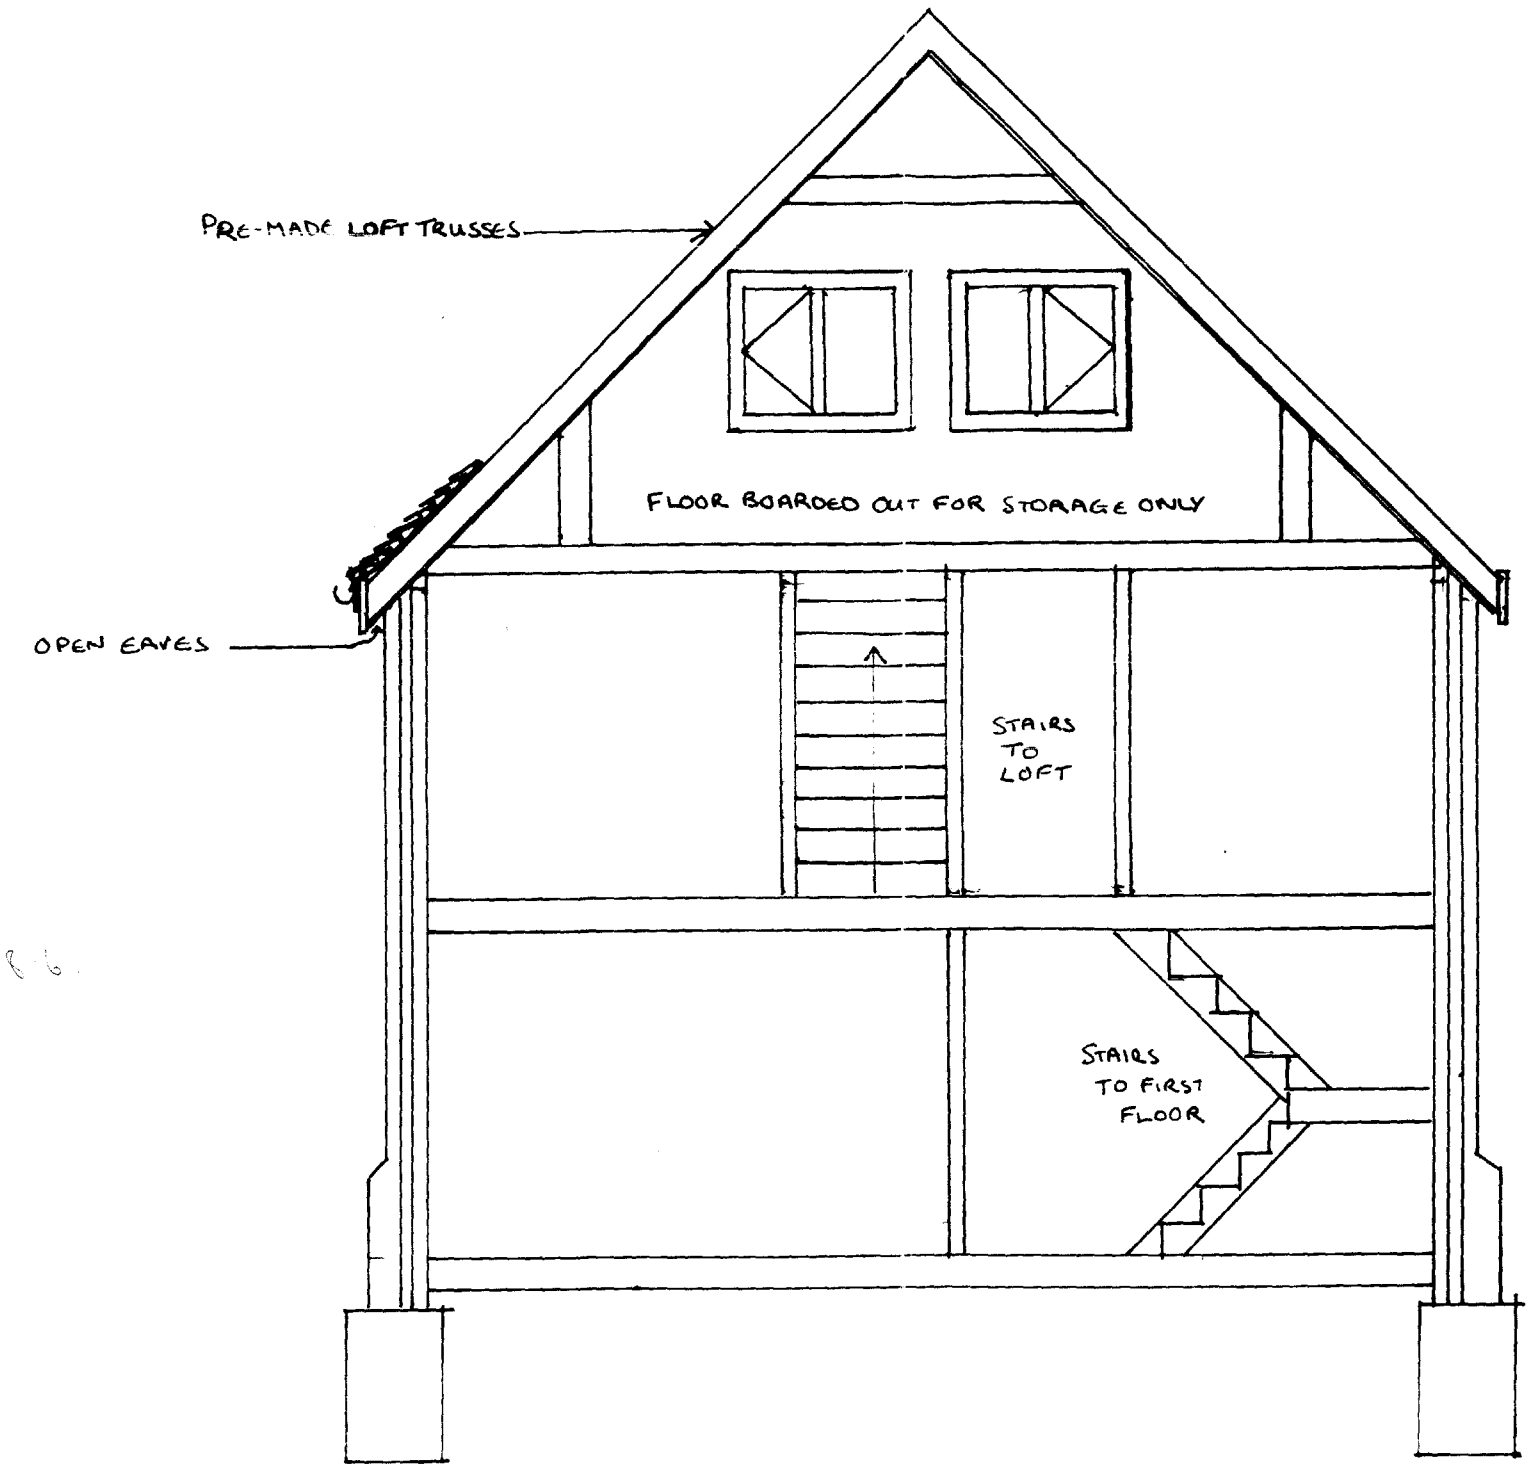

RECEIVED
17 NOV 1998
379/98

No.	DESCRIPTION	CHK'D	APP'D	DATE

REVISIONS


PROPOSED DETAIL FOR:
PLOT NO. 5, BROADGATE, WHAPLODE DROVE

DRAWN	TRACED	CHECKED	APPROVED	DATE	SCALE
				11/4/98	1:50

DRAWING No. 8 CROSS SECTION

420×297mm A3

DRG No. 7

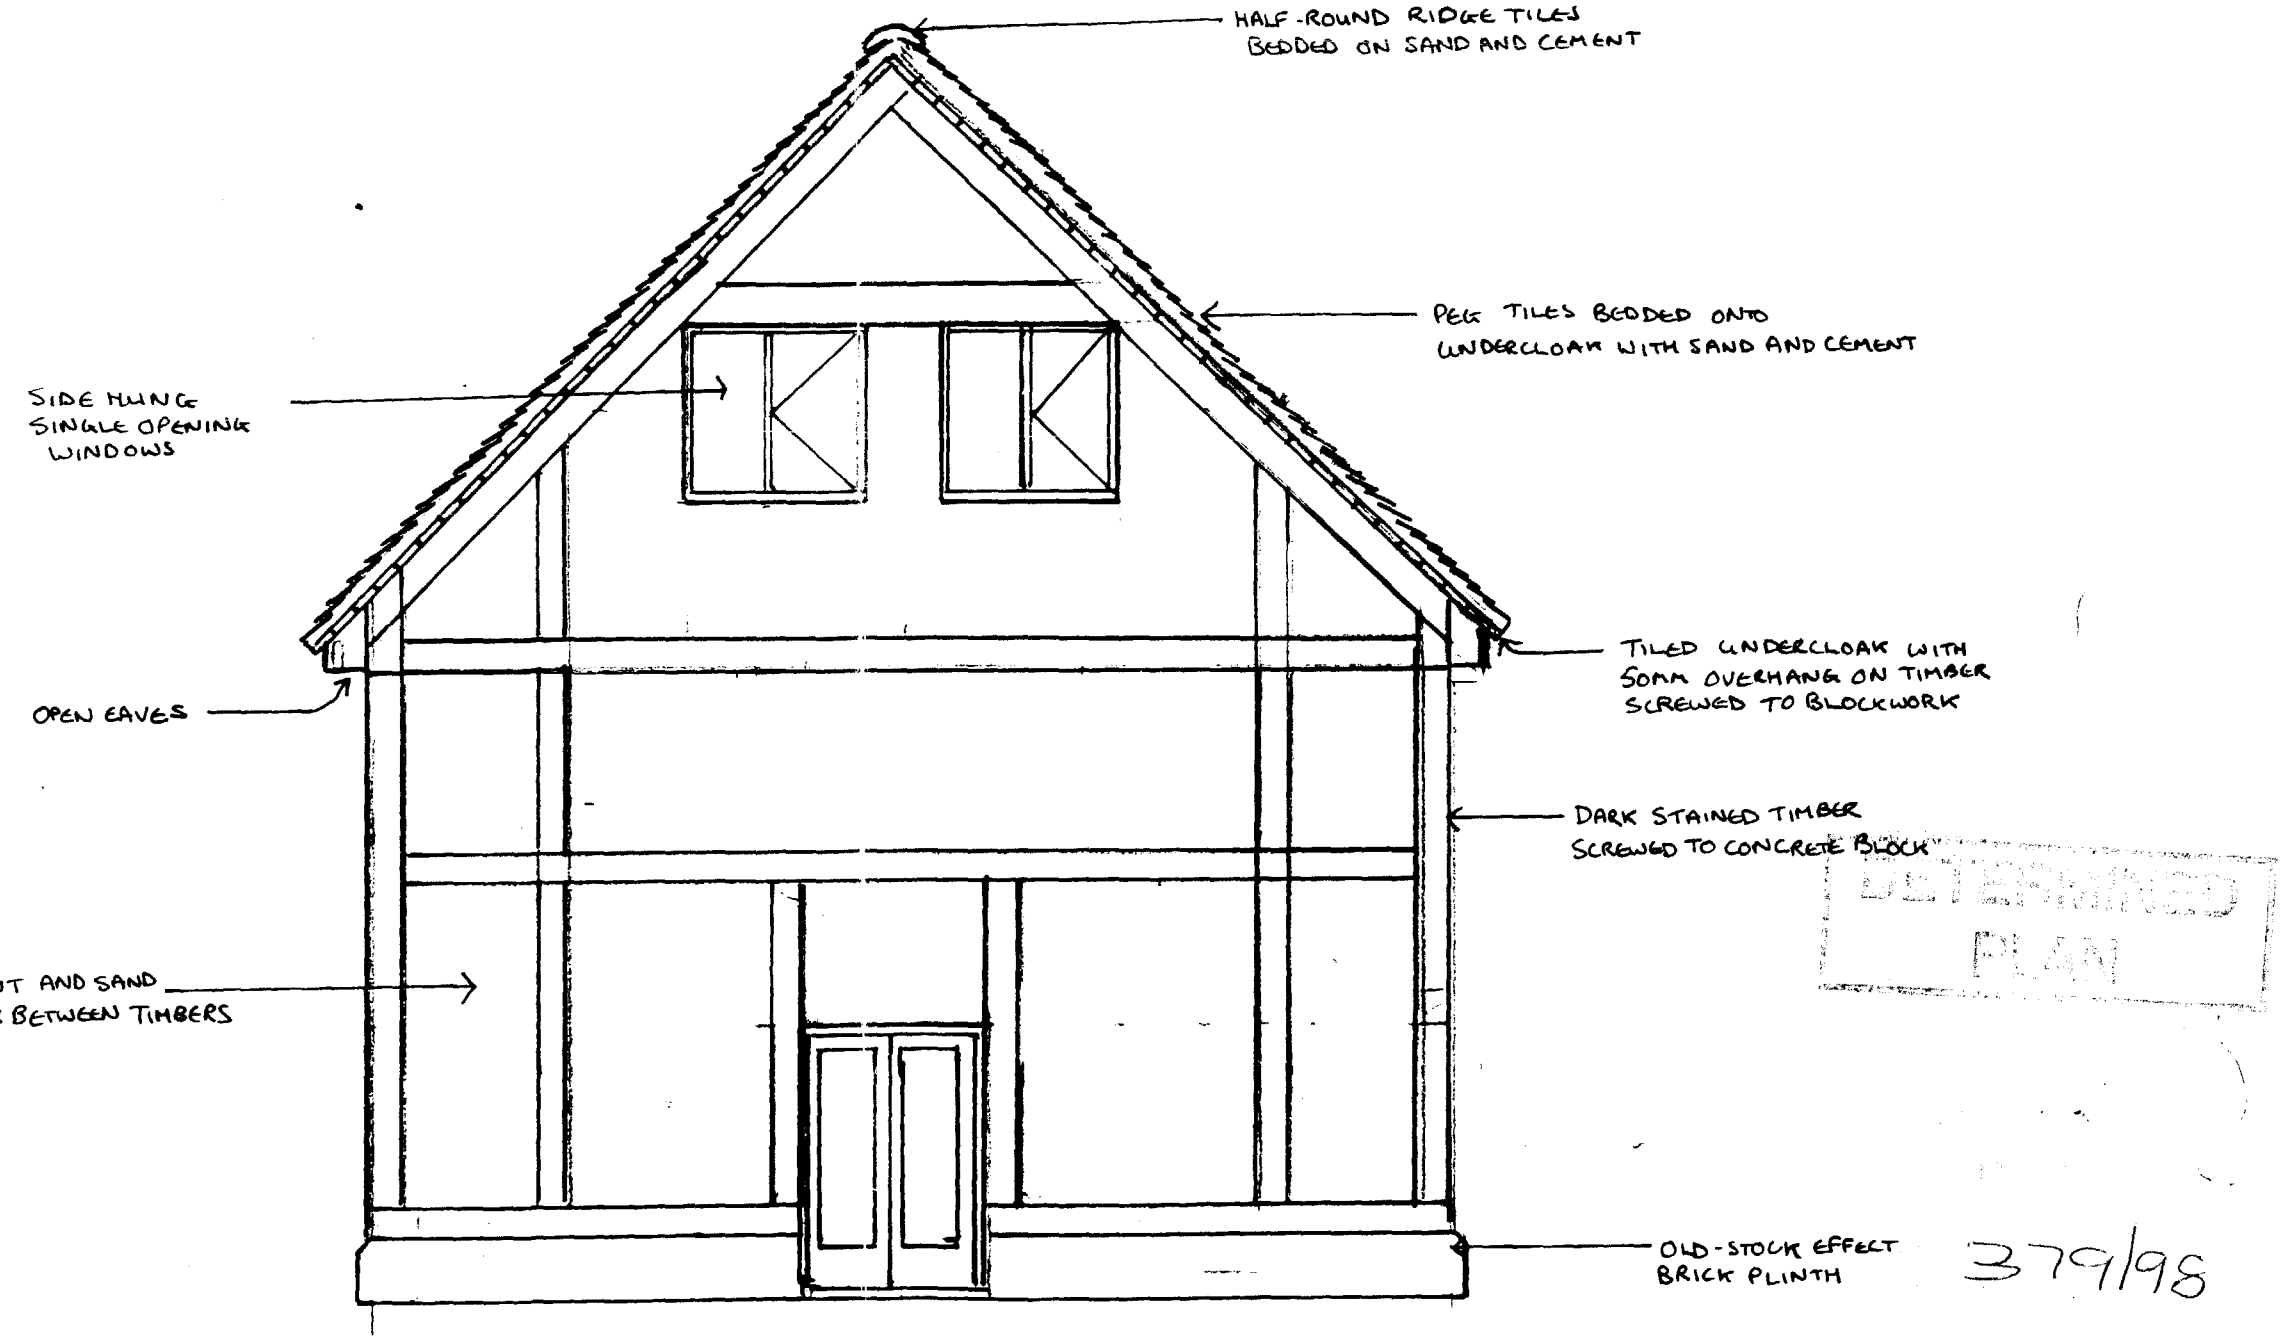

DETERMINED PLAN

379/98

No.	DESCRIPTION	CHK'D	APP'D	DATE

REVISIONS

PROPOSED DETAIL FOR:
PLOT NO. 5, BROADGATE, WHAPLODE DROVE


DRAWN	TRACED	CHECKED	APPROVED	DATE	SCALE
				11/4/98	1:50

DRAWING No. 7 EAVE AND GABLE DETAIL

A PRODUCT OF THE UNO RANGE - ENGINEERS CAT. No.7303

420×297mm A3

DRG No. 5

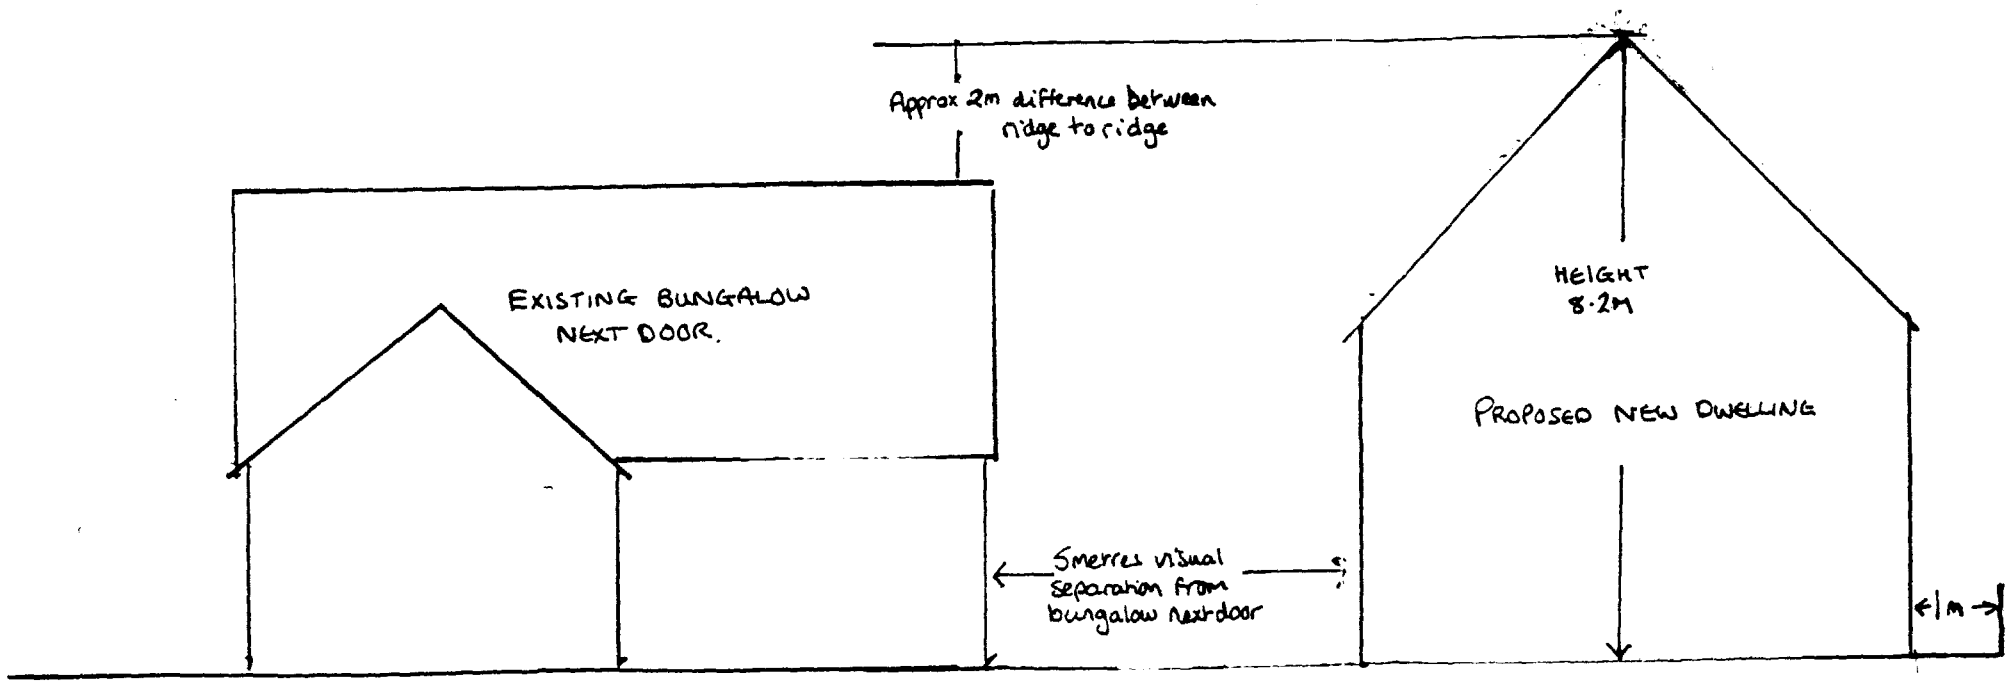

02 JUN 1998
379/98

DETERMINED
PLAN

No.	DESCRIPTION	CHK'D	APP'D	DATE
1	AMENDED HEIGHT DETAILS			25/5/98

REVISIONS

PROPOSED DETAIL FOR:
PLOT NO. 5, BROADGATE, WHAPLODE DROVE


DRAWN	TRACED	CHECKED	APPROVED	DATE	SCALE
				4/4/98	1:100

DRAWING No. 5 HEIGHT AND HEIGHT DIFFENCE BETWEEN PROPOSED DWELLING AND BUNGALOW NEXT DOOR


A PRODUCT OF THE UNO RANGE – ENGINEERS CAT. No.7303

420×297mm A3


DRG No. 3

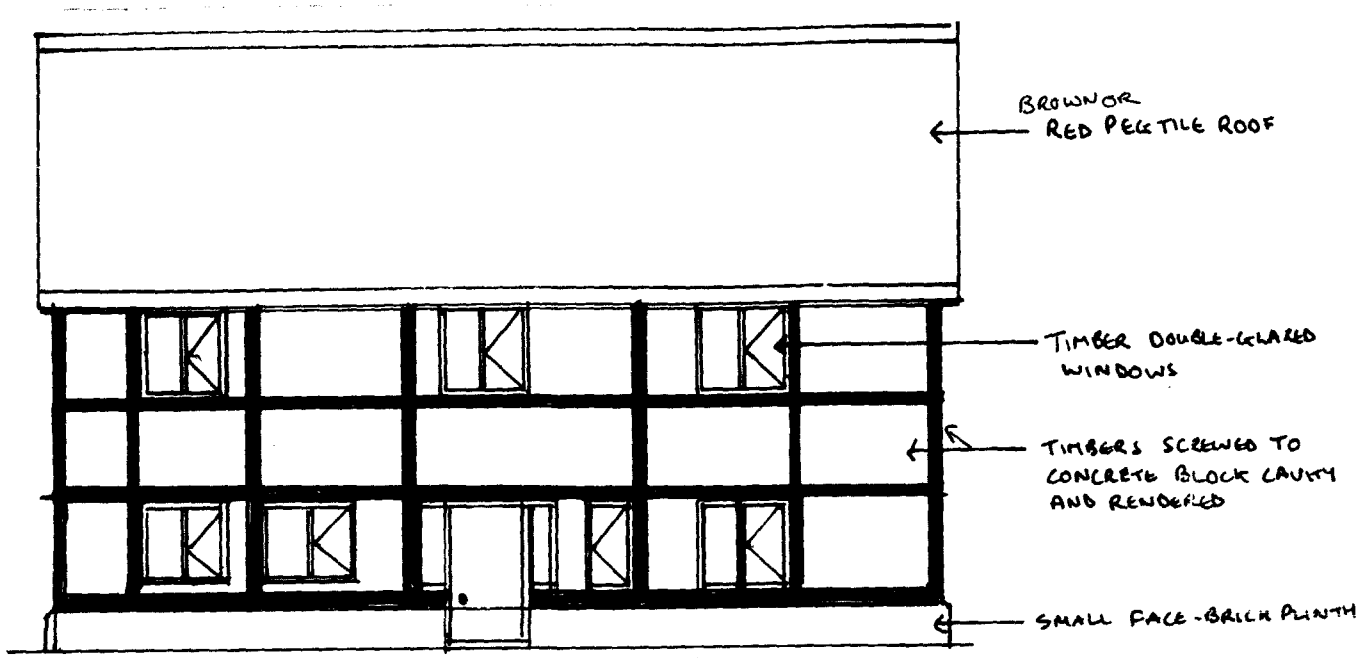


SOUTH ELEVATION

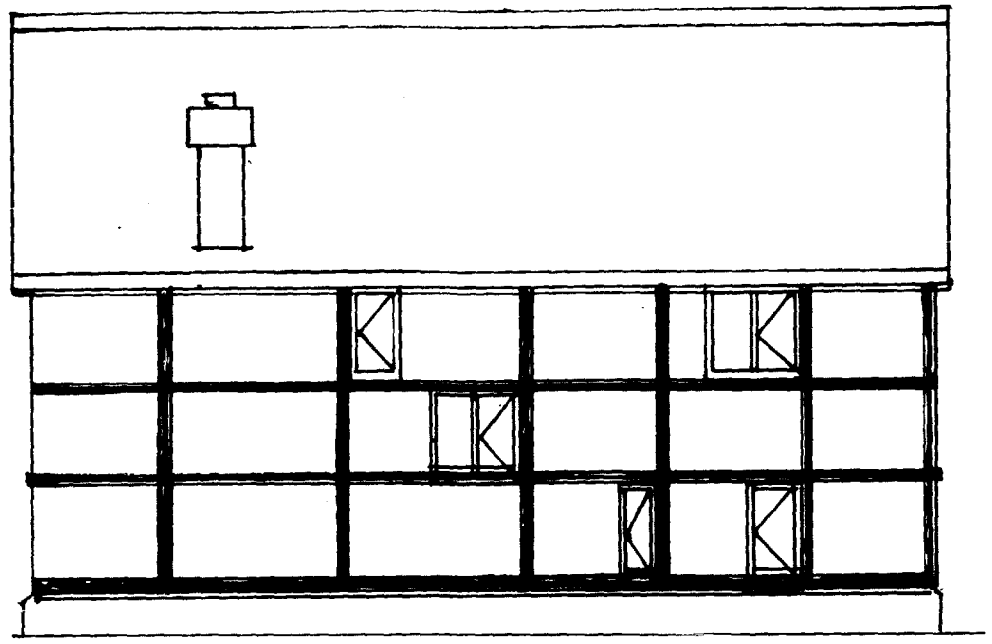

NORTH ELEVATION

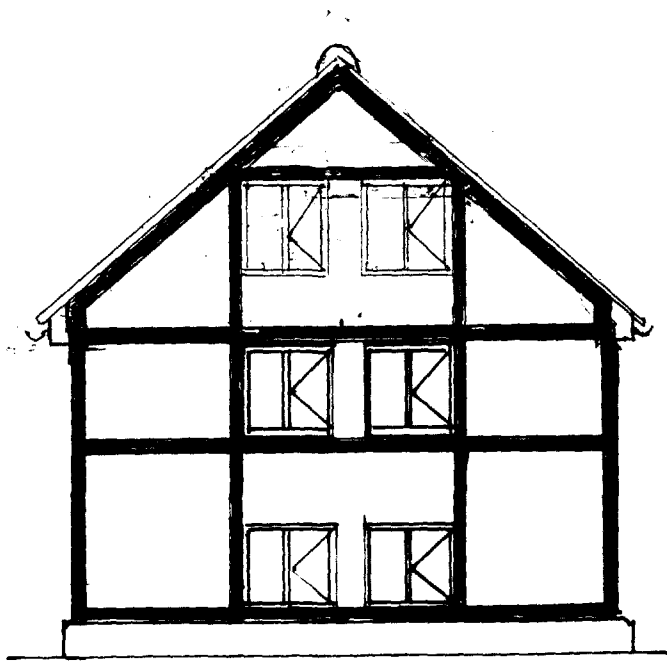

EAST ELEVATION

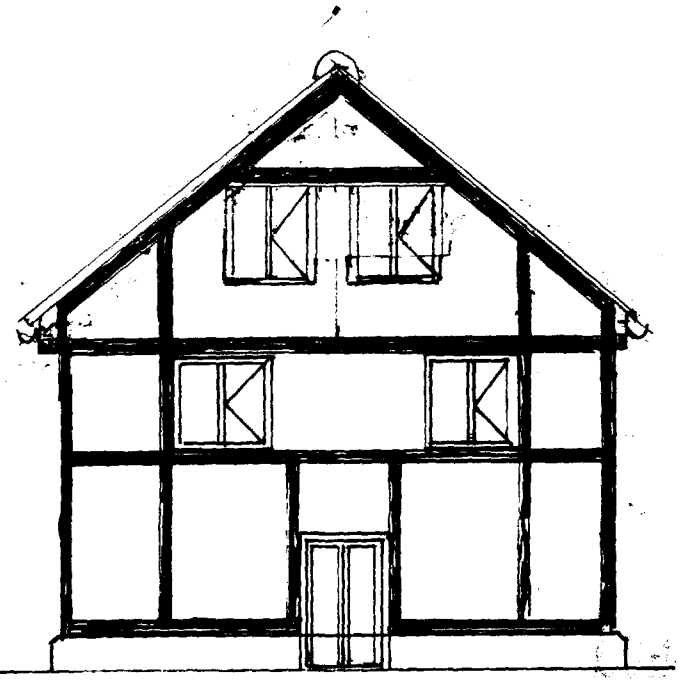

WEST ELEVATION

DETERMINED
PLAN

379/98

1	REPLACEMENT DRG ; IMPROVED DETAIL			
No.	DESCRIPTION	CHK'D	APP'D	DATE

REVISIONS

PROPOSED DETAIL FOR:
PLOT NO. 5, BROADGATE, WHAPLODE DROVE

DRAWN	TRACED	CHECKED	APPROVED	DATE	SCALE
				11/4/98	1 : 100

DRAWING No. 3 ELEVATION

420×297mm A3