

Plot 9

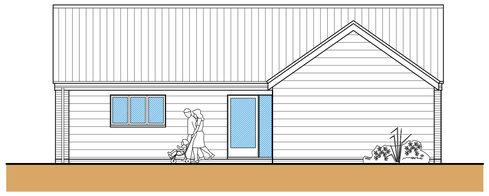


Front Elevation
Scale: 1:100

0 1 2 3 4
metres

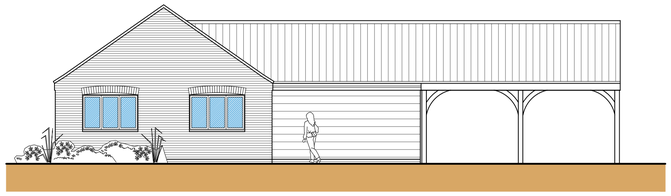


Side Elevation
Scale: 1:100

0 1 2 3 4
metres

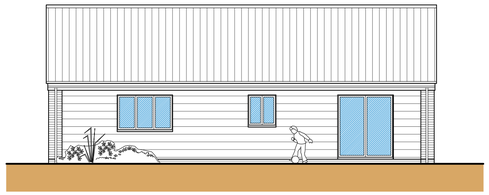


Rear Elevation
Scale: 1:100

0 1 2 3 4
metres

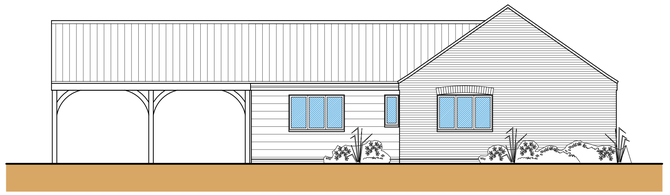


Side Elevation
Scale: 1:100

0 1 2 3 4
metres

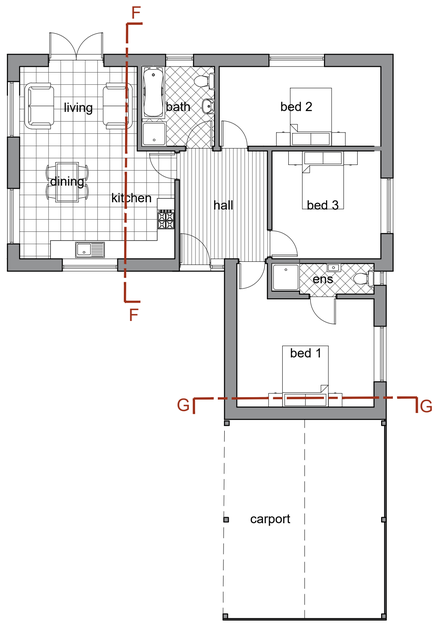


Floor Plan
Scale: 1:100

0 1 2 3 4
metres

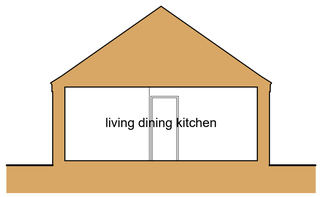

Section F-F
Scale: 1:100

0 1 2 3 4
metres

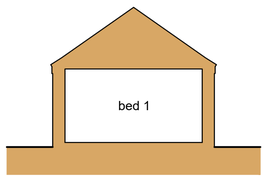


Section G-G
Scale: 1:100

0 1 2 3 4
metres

General Notes

1. All dimensions are shown in 'mm' unless otherwise stated.
2. The contractor, sub-contractors and suppliers must verify all dimensions on site prior to the commencement of any work.
3. This drawing is to be read in conjunction with all relevant engineers and specialist sub-contractors drawings and specifications.
4. Any discrepancies are to be brought to the designers attention.

MATERIAL KEY

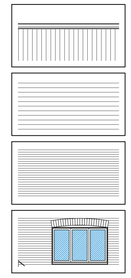

Indicates proposed rooftile

Indicates proposed timber cladding

Indicates proposed brickwork

Indicates proposed joinery

Status
FOR APPROVAL

SWANN EDWARDS ARCHITECTURE
PART OF Collective BUILT ENVIRONMENT COLLECTIVE

Swann Edwards Architecture Limited, Black Barn, Fen Road, Guyhirn, Wisbech, Cambs. PE13 4AA
t 01945 450694 e info@swannedwards.co.uk w www.swannedwards.co.uk

Job Title
Proposed Residential Development, Dowsdale Bank, Shepeau Stow
For: Mr T Dickens

Date: September 2025
Drawn by: BR
Checked by: IG

Drawing Title
Planning Drawing
Plot 9
Elevations, Floor Plans & Sections

Job No.: SE-2335
Sheet Size: A1
Dwg No.: PP2500
Revision:

Swann Edwards Architecture Limited ©