


SIDE ELEVATION
SCALE 1:100

FRONT ELEVATION
SCALE 1:100



REAR ELEVATION
SCALE 1:100

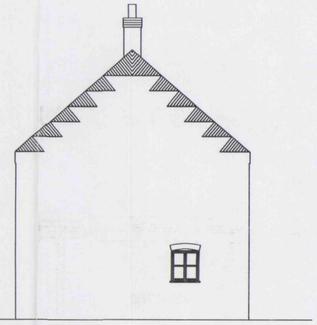


SIDE ELEVATION
SCALE 1:100

notes


- Contractors are responsible for checking dimensions, tolerances and references. Any discrepancy to be verified with Peter Humphrey Assocoates Limited before proceeding with the works.


- Where a detail is covered by drawings to different scales the larger scale drawing is to be worked to.


- Figured dimensions to be worked to in all cases.

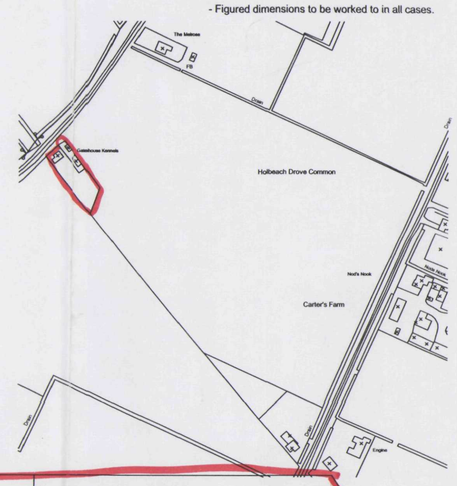


EXISTING PLANS

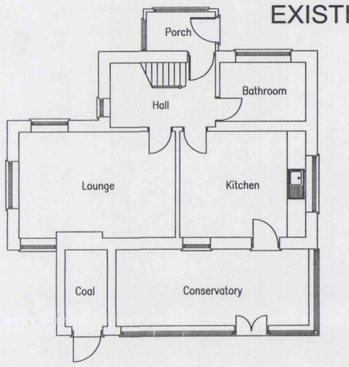

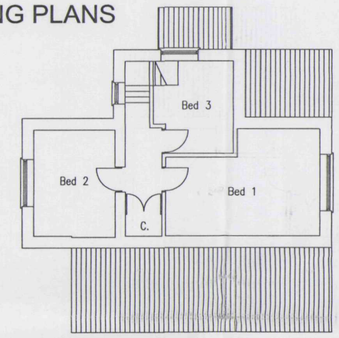


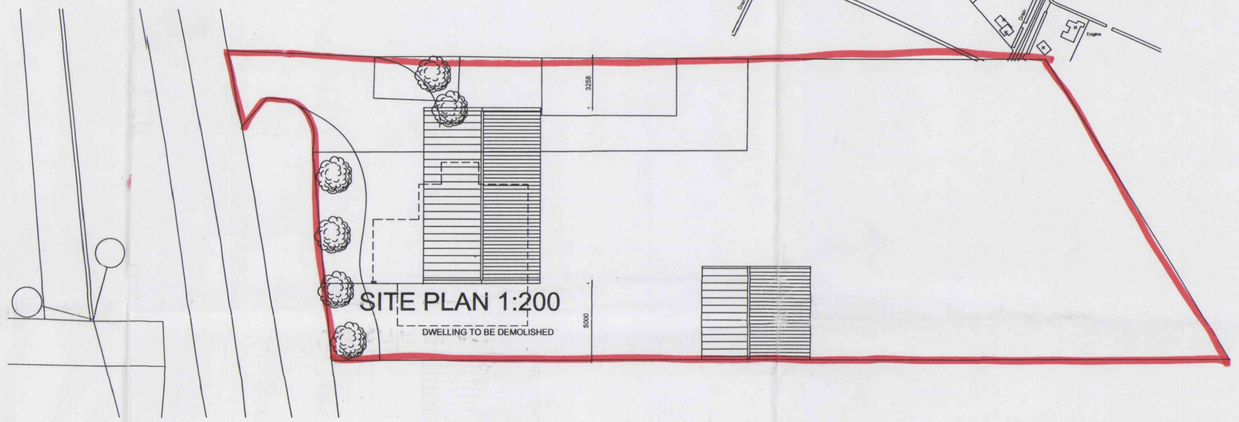

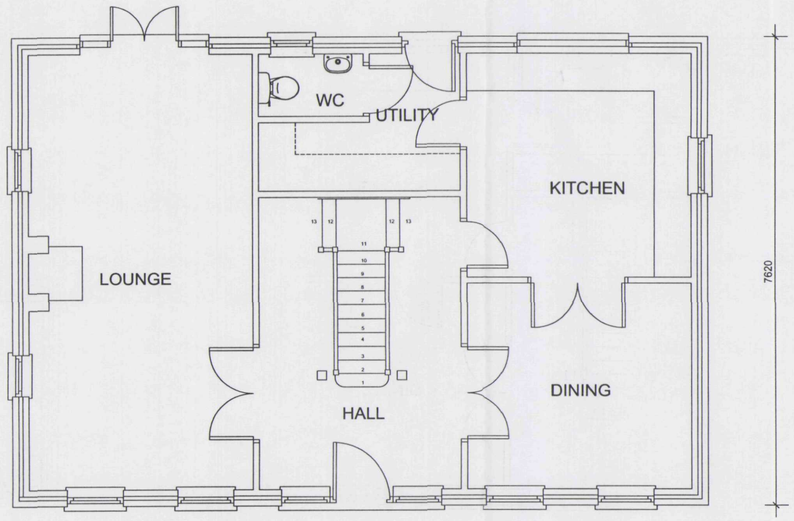

PROPOSED EXTERNAL AREA 173m.sq.
EXISTING EXTERNAL AREA 136.8m.sq.(@ 30% LARGER =178.00m.sq.)

PROPOSED GROUND FLOOR PLAN

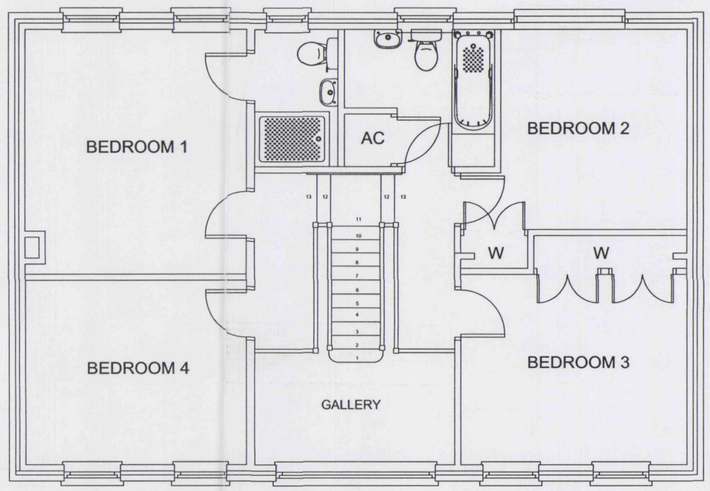

PROPOSED FIRST FLOOR PLAN

SHDC
Planning & Development
30 APR 2004
Ref: 0401/04

AMENDED PLAN
Ref. A1

DETERMINED PLAN

Rev.	Date	Description	Initials
		A DWELLING BOUGHT FORWARD	

Peter Humphrey Associates LTD
ARCHITECTURAL DESIGN AND BUILDING

PROJECT
REPLACEMENT DWELLING

ADDRESS
34 DOWSDALE BANK
SHEPEAU STOW

CLIENT
MRS.C.WHITSED

DATE	SCALE	DRAWN BY
	1:50 1:100	
JOB. NO 2892-10 A		REVISION

DO NOT SCALE FROM THIS DRAWING

COPYRIGHT: THIS DRAWING MUST NOT BE ISSUED, LOANED OR COPIED WITHOUT THE CONSENT OF PETER HUMPHREY ASSOCIATES LIMITED

Peter Humphrey Associates LTD
ARCHITECTURAL DESIGN AND BUILDING
TELEPHONE 01945 466 966
FAX 01945 466 433
E-MAIL: info@peterhumphrey.co.uk
30 OLD MARKET WISBECH CAMBS PE13 1NB
British Institute of Architectural Technologists