
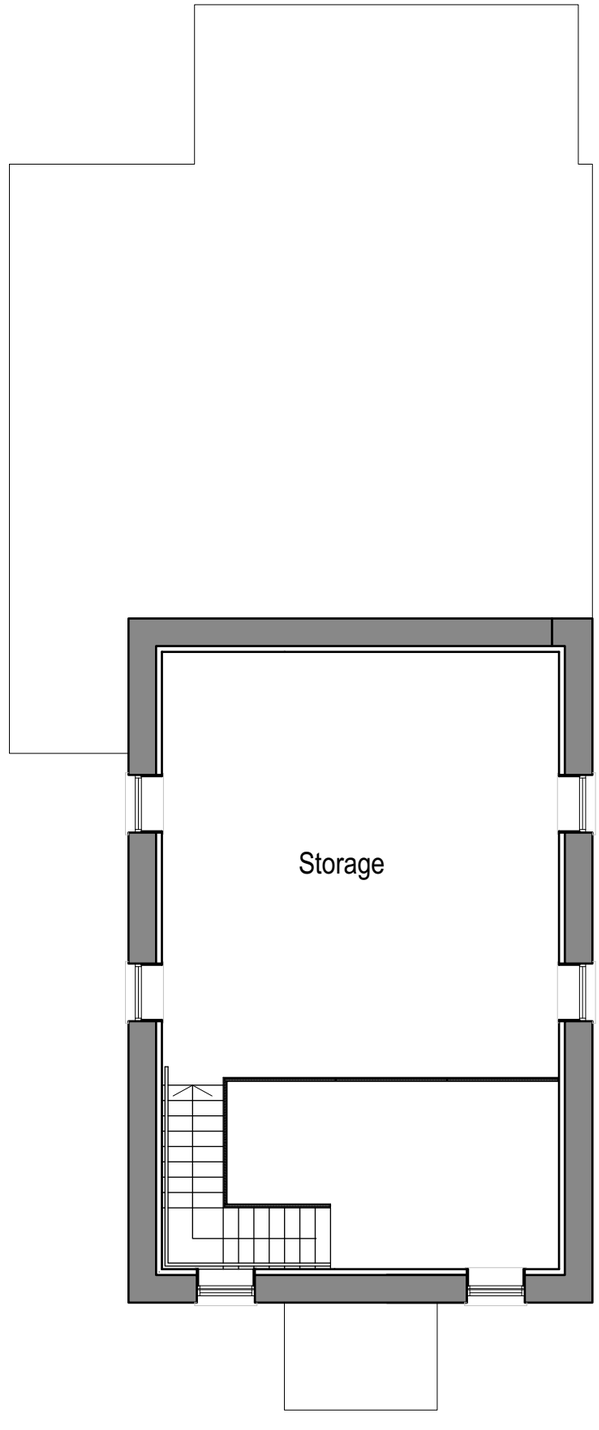


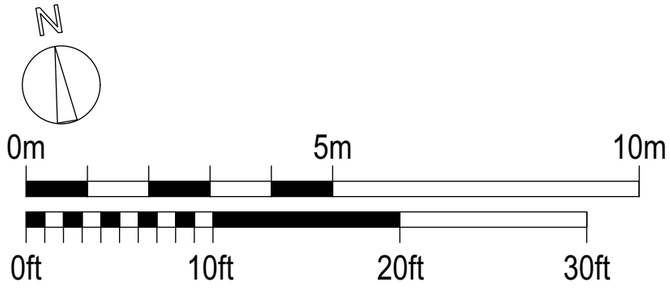

Revision A 04.05.24

ADDRESS

Whaplode Methodist Church
High Road
Whaplode
PE12 6TJ

DRAWING

Existing First Floor Plan

SCALE

1:100@A3

DATE

21.04.24

DRAWING NUMBER

002-111