
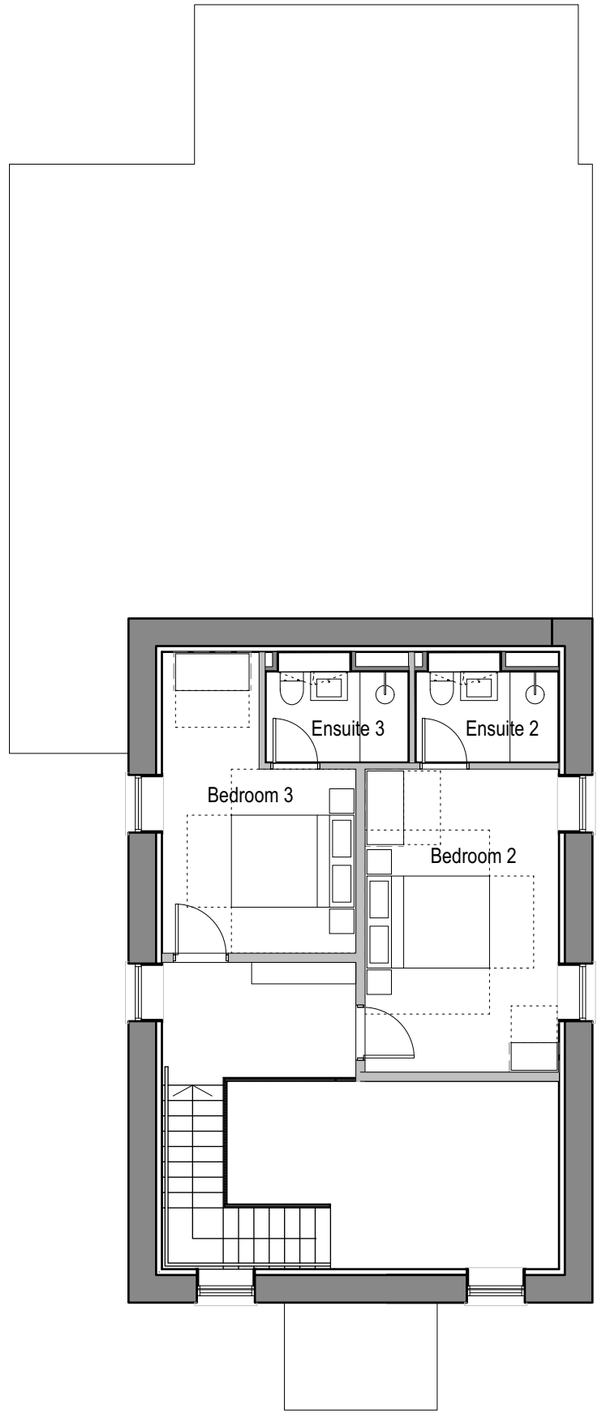


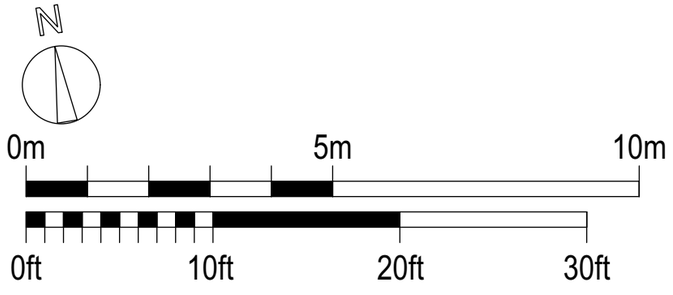

Revision A 04.05.24

ADDRESS
Whaplode Methodist Church
High Road
Whaplode
PE12 6TJ

DRAWING
Proposed First Floor Plan

SCALE
1:100@A3

DATE
21.04.24

DRAWING NUMBER
002-311