
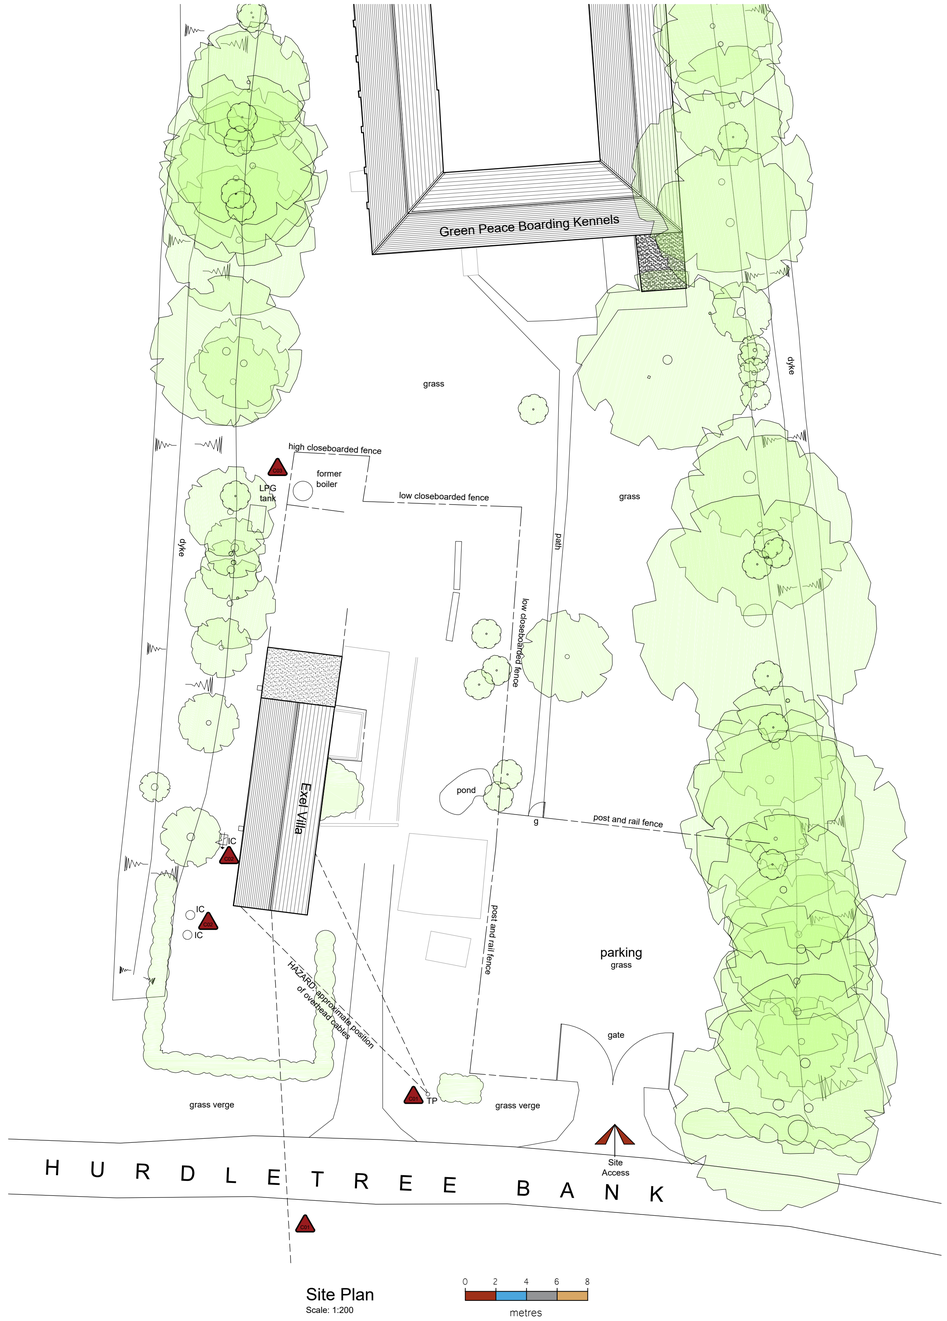


Site Plan
Scale: 1:200

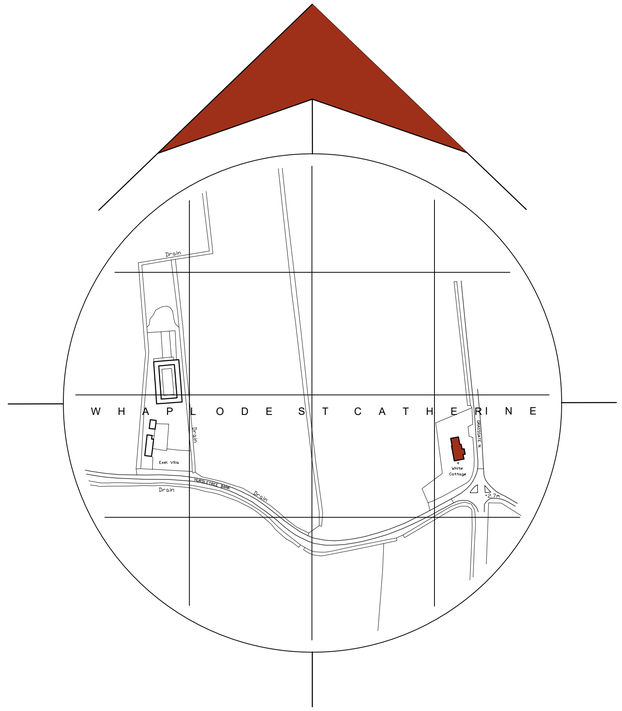

Location Plan
Scale: 1:2500

SITE PLAN KEY

Indicates site access

Indicates surveyed buildings on site

Indicates surveyed trees and hedging

Indicates change in level

General Notes
1. All dimensions are shown in 'mm' unless otherwise stated.
2. The contractor, sub-contractors and suppliers must verify all dimensions on site prior to the commencement of any work.
3. This drawing is to be read in conjunction with all relevant engineers and specialist sub-contractors drawings and specifications.
4. Any discrepancies are to be brought to the designers attention.

CONSTRUCTION DESIGN & MANAGEMENT REGULATIONS 2015

The following information must be read in conjunction with the project Risk register. This drawing highlights significant design related Health & Safety Risks present during Construction phase, and Residual Risks which remain post completion. Other Health & Safety Risks associated with Construction Activities may be present, and must be identified by the Principal Contractor prior to works commencing. Design Risks relating to specialist design items must be identified by the relevant specialist designers/ consultants and issued to the Principal Designer.

C01	Overhead Cables / TP



C02	Inspection Chamber

C03	LPG Tank



Status

AS EXISTING

SWANN EDWARDS ARCHITECTURE
Swann Edwards Architecture Limited, Swann Edwards Architecture, Black Barn, Fen Road, Guyhirn, Wisbech, Cambs. PE13 4AA
t 01945 450694 e info@swannedwards.co.uk w www.swannedwards.co.uk

Job Title: Proposed Physio and Grooming Room, Green Peace Boarding Kennels, Whaplode St Catherine PE12 6SA

Date: January 2023

Drawn by: BR

Checked by: MC

Drawing Title: Survey Drawing

For: S&R Properties

Job No.: SE-1914

Sheet Size: A1

Dwg No.: 100

Revision:

Swann Edwards Architecture Limited ©