



Site Plan
Scale: 1:200

0 2 4 6 8
metres

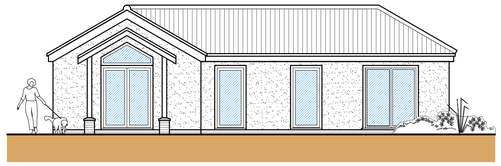


Front Elevation (E)
Scale: 1:100

0 1 2 3 4
metres

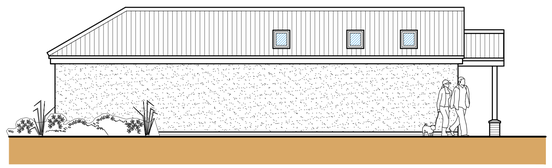


Side Elevation (S)
Scale: 1:100

0 1 2 3 4
metres

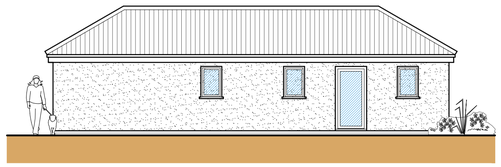


Rear Elevation (W)
Scale: 1:100

0 1 2 3 4
metres

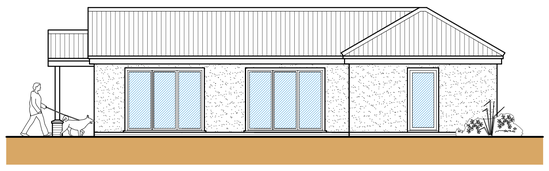

Side Elevation (N)
Scale: 1:100

0 1 2 3 4
metres

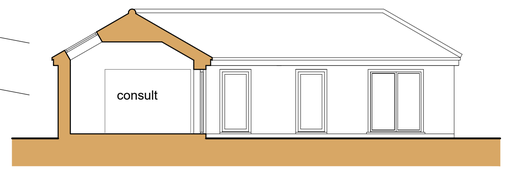

Section A-A
Scale: 1:100

0 1 2 3 4
metres


ELEVATION KEY

Indicates rooftiles

Indicates render


Indicates brickwork

Indicates joinery

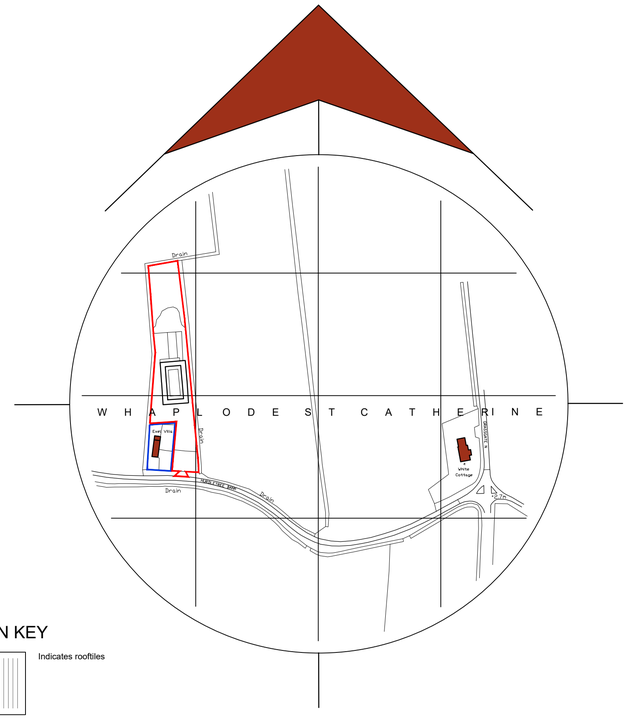

Location Plan
Scale: 1:2500

0 25 50 75 100
metres

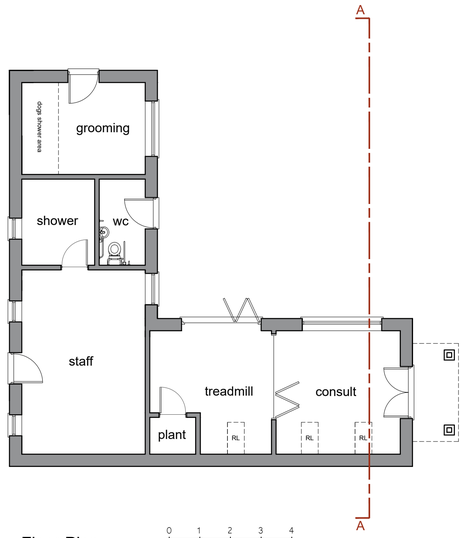

Floor Plan
Scale: 1:100

0 1 2 3 4
metres

General Notes

1. All dimensions are shown in 'mm' unless otherwise stated.
2. The contractor, sub-contractors and suppliers must verify all dimensions on site prior to the commencement of any work.
3. This drawing is to be read in conjunction with all relevant engineers and specialist sub-contractors drawings and specifications.
4. Any discrepancies are to be brought to the designers attention.

CONSTRUCTION DESIGN & MANAGEMENT REGULATIONS 2015

The following information must be read in conjunction with the project Risk register. This drawing highlights significant design related Health & Safety Risks present during Construction phase, and Residual Risks which remain post completion. Other Health & Safety Risks associated with Construction Activities may be present, and must be identified by the Principal Contractor prior to works commencing. Design Risks relating to specialist design items must be identified by the relevant specialist designers/ consultants and issued to the Principal Designer.

SITE PLAN KEY

Indicates site access

Indicates surveyed buildings on site

Indicates surveyed trees and hedging

Indicates change in level

Indicates features to be demolished

Indicates proposed buildings

Indicates unsurveyed buildings

Status

FOR APPROVAL

SWANN EDWARDS
ARCHITECTURE
Swann Edwards Architecture Limited, Swann Edwards Architecture, Black Barn, Fen Road, Guyhirn, Wisbech, Cambs. PE13 4AA
t 01945 450694 e info@swannedwards.co.uk w www.swannedwards.co.uk

Job Title
Proposed Physio and Grooming Room, Green Peace Boarding Kennels, Whaplode St Catherine PE12 6SA

Drawing Title
Planning Drawing

For: S&R Properties

Date: March 2023	Drawn by: BR
	Checked by: MC
Job No.: SE-1914	Sheet Size: A1
Dwg No.: PP1000	Revision:

Swann Edwards Architecture Limited ©