

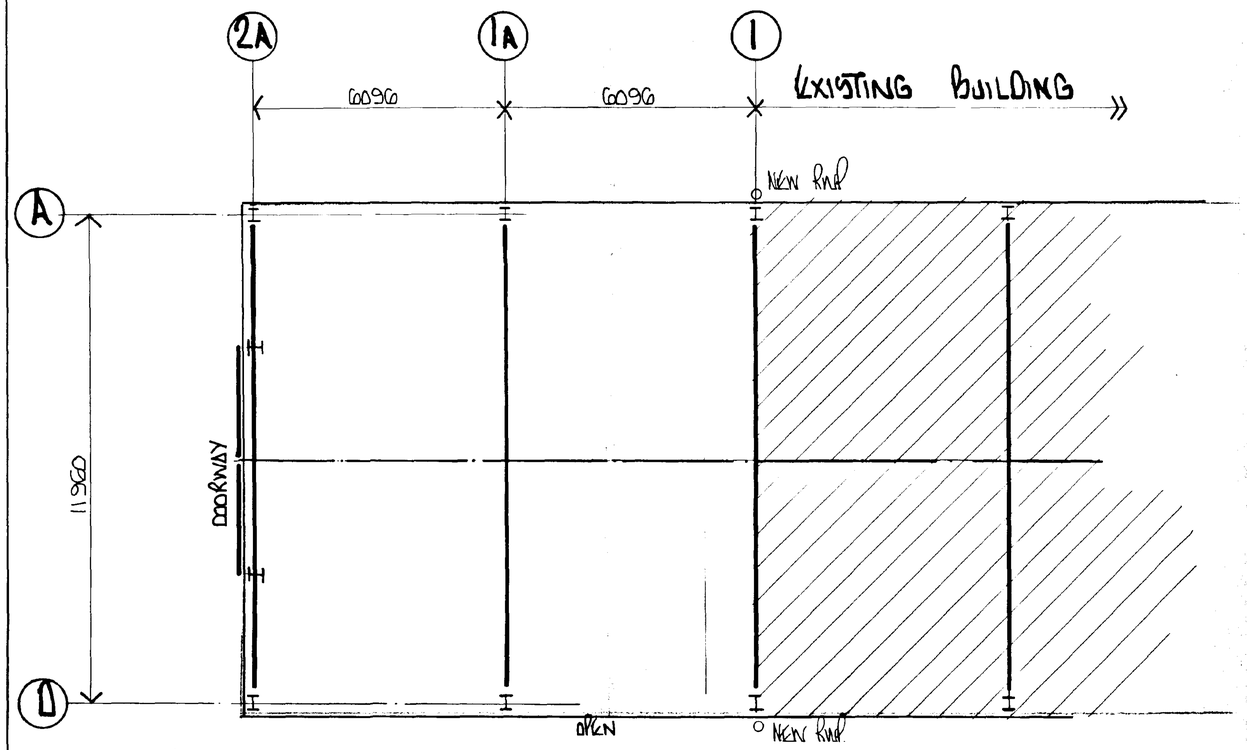



ROOF PLAN

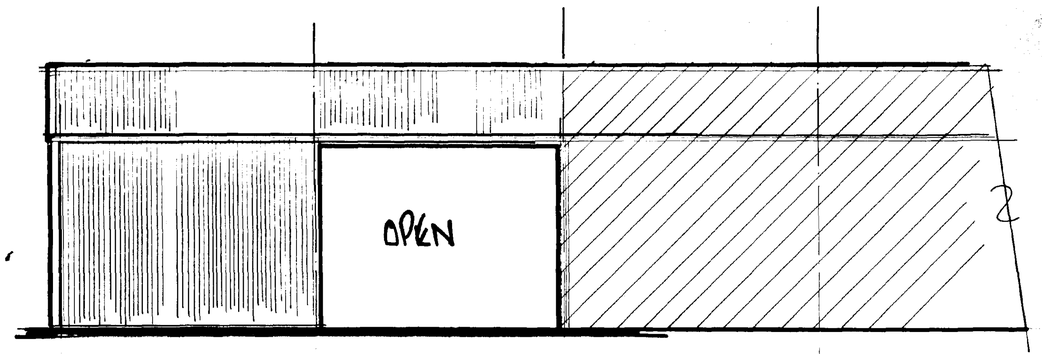

ELEVATION LINE D

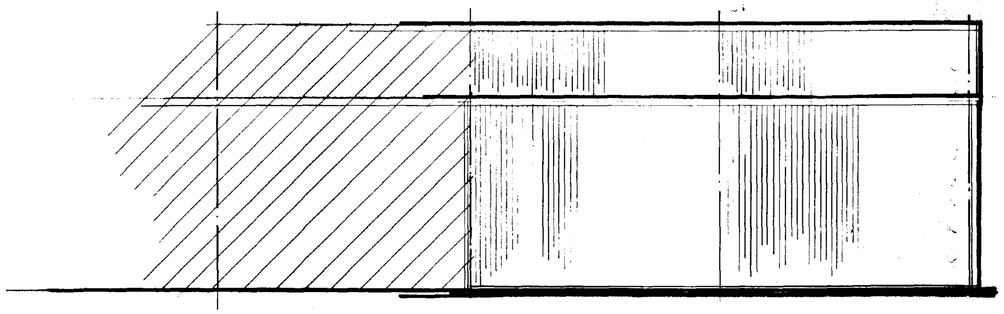

ELEVATION LINE A

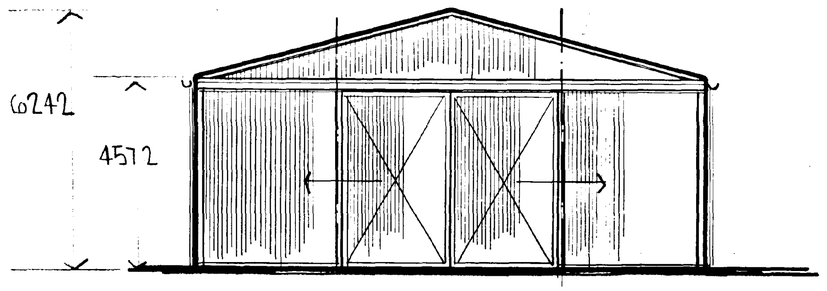

ELEVATION LINE 2A

ROOF CLADDING:

SINGLE SKIN STD. SIX NAT^L ASBESTOS, CRANKED RIDGE, EXISTING BARGEBOARDS RE-USED, EAVES FILLERS: POLYZOTE, SEALING: END ROOF LAPS. NO ROOFLIGHTS.

GUTTERS:

150 N.R. NAT^L. ASBESTOS

R.W.P's


ONE No 100Ø NAT^L. ASBESTOS R.W.P. PER SIDE

VERTICAL CLADDING: (SIDE & END)

PLASTIC COATED STEEL WEATHERING SHEET SINGLE SKIN COLOUR TO MATCH EXISTING, OLIVE GREEN 12.B.27. FIXED IN OVER RAIL POSITION TO SUITABLY SPACED RAILS & COMPLETE WITH ALL NECESSARY MATCHING ORP & CNR. FLASHINGS.

DOORS:

ONE No SET M.S. ANGLE FRAMED, SINGLE SKIN PLASTIC COATED STEEL WEATHERING SHEET COLOUR OLIVE GREEN 12.B.27 INFILL. SIZE: 4270 HIGH x 5490 WIDE. TRACK: SINGLE SLIDING TOP HUNG & GALVANISED CANOPY.

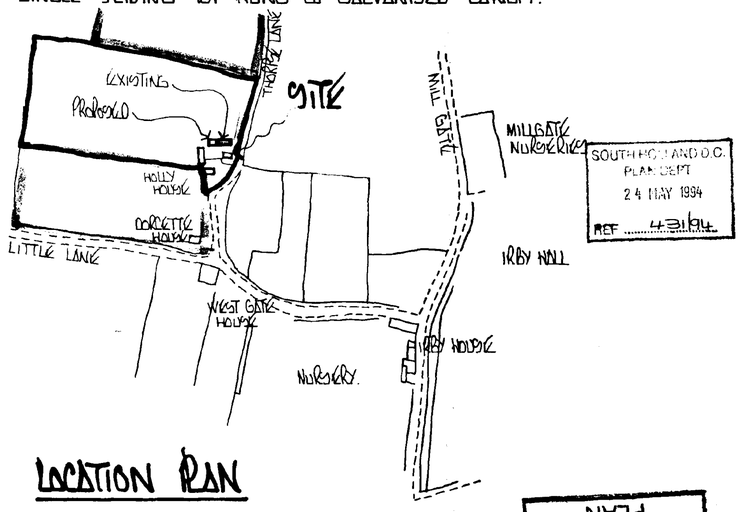

LOCATION PLAN

DETERMINED PLAN

WARNING

THIS IS NOT A WORKING DRAWING. DESIGN AND SPECIFICATION CHECKS MUST BE CARRIED OUT BY THE CLIENT WITH HIS CONTRACTOR BEFORE ANY PART OF THE WORK IS COMMENCED, TO ENSURE THE CLIENTS REQUIREMENTS ARE SATISFIED.

DRAWING NO.

D.A. GREEN & SONS Ltd.
WHAPLODE, SPALDING, LINCS, PE12 6TL.
Tel: HOLBEACH (0406) 370585
Fax: HOLBEACH (0406) 370766

~~GENERAL NOTES~~
~~ALL HOLE SIZES MUST BE NOTED ON ACTUAL DETAILS.~~
~~ALL WELDING TO BE ____ mm FILLET WELD CONT. EXCEPT WHERE NOTED.~~
~~ALL NOTCHES TO HAVE 10mm RADIUS.~~

A SITE AREA REV. MN 25/5/94

~~REVISIONS~~	BY	DATE
~~S/BLAST~~		
~~PAINT~~		
~~REPAINT~~		

SCALE 1:75 DATE
DRAWN MW APRIL 94
CHKD.

DRAWING ISSUED TO

F.	W.	SP.	A.	AP.	T.	SM.	CR.
SC.	LP	RC	CM.	SO.	ST.	B.	

ARCHITECT

CONSULTING ENGINEER

MAIN CONTRACTOR

PROJECT
EXTENSION TO EXISTING BUILDING

SITE ADDRESS
J.C. CLAY & PARTNERS, HOLLY HOUSE, WHAPLODE, SPALDING, LINCS.

DETAILS
ELEVATIONS

GREEN STRUCTURAL

DRAWING NO. 1743/1A